


Adopted Highway  
Definitive Footpath  
Bridleway

61039

V

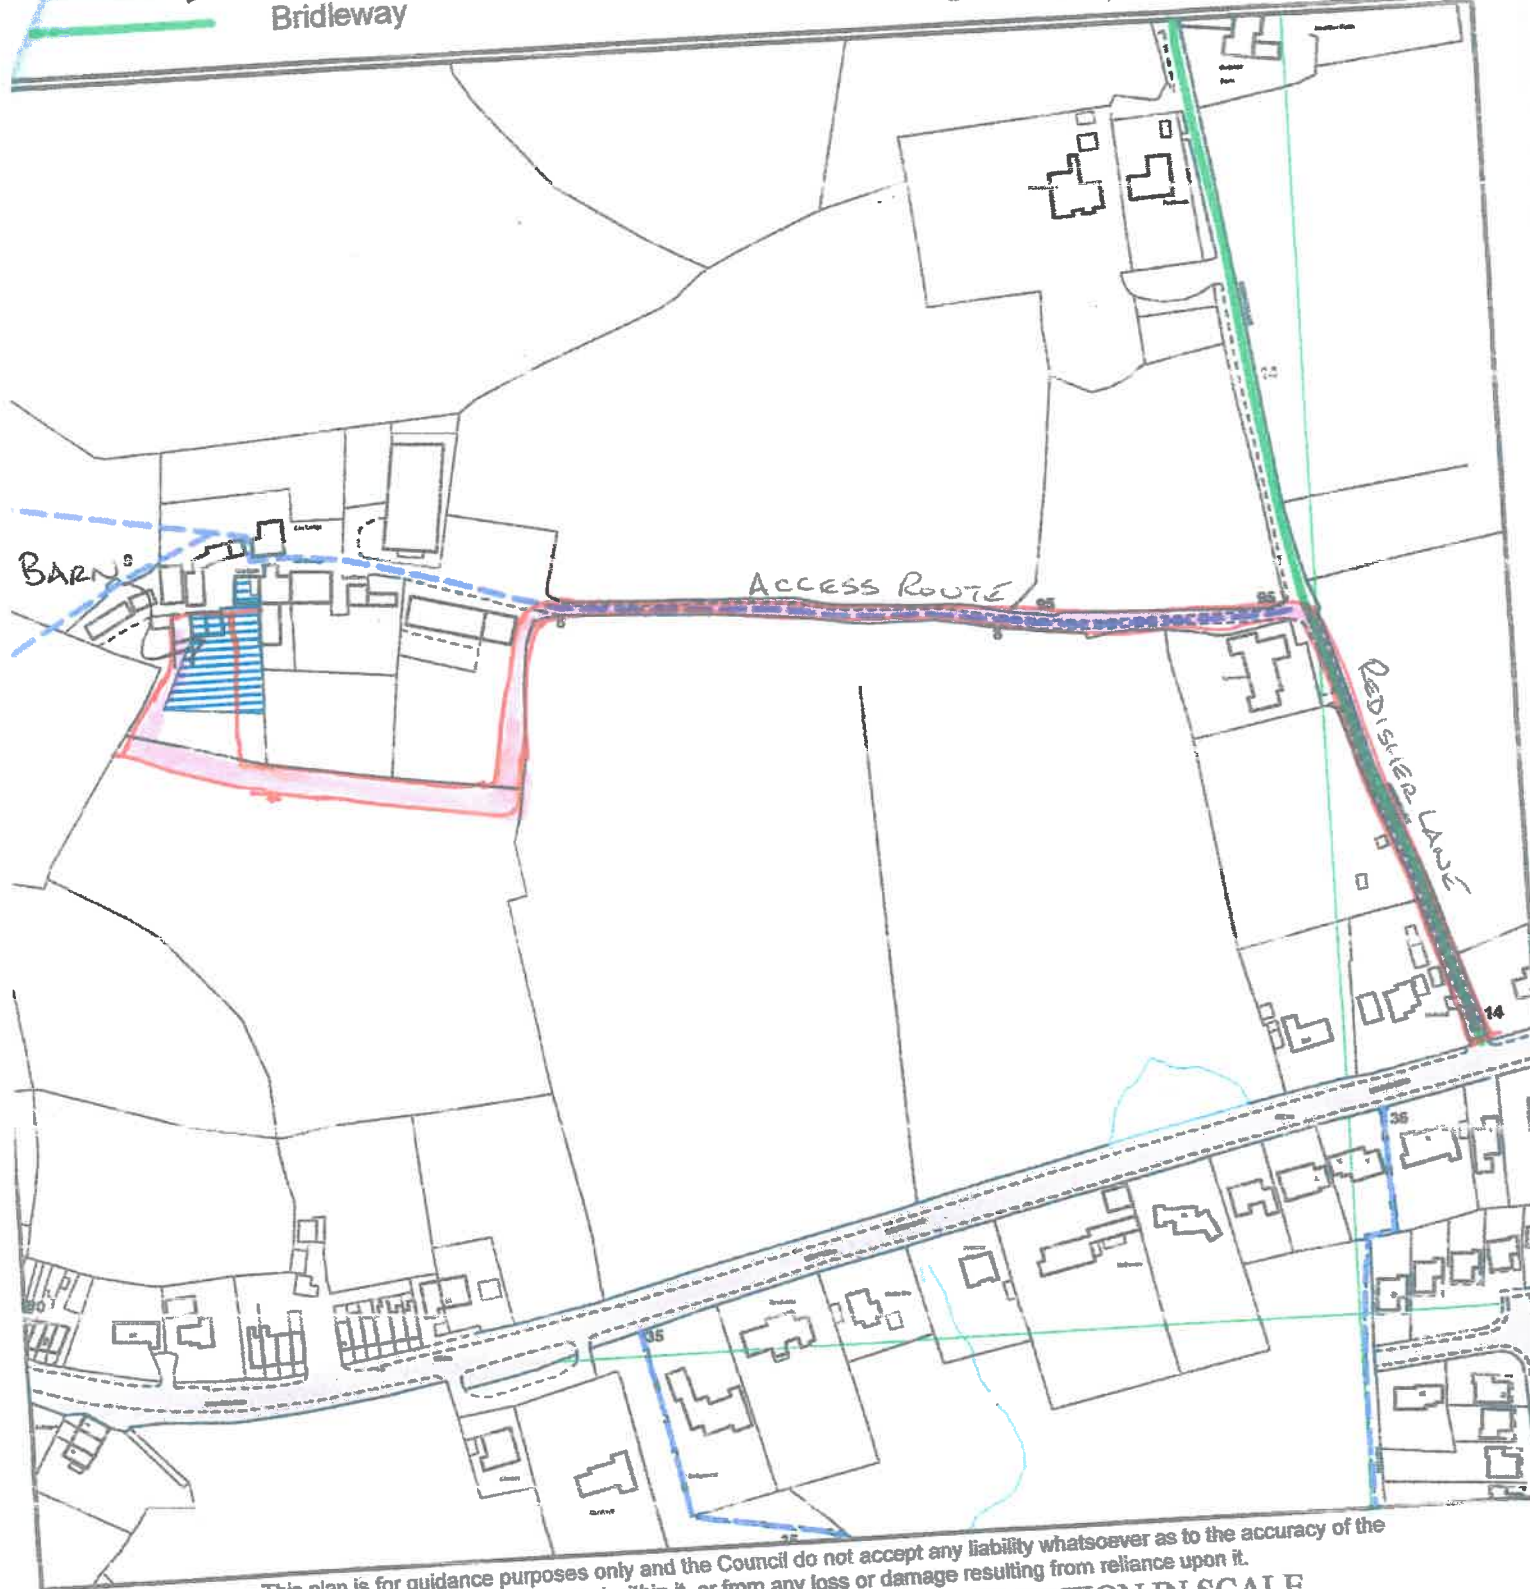

This plan is for guidance purposes only and the Council do not accept any liability whatsoever as to the accuracy of the information contained within it, or from any loss or damage resulting from reliance upon it.

**PHOTOGRAPHIC COPY LIABLE TO DISTORTION IN SCALE**

Reproduced from the Ordnance Survey mapping with the permission of the Controller of Her Majesty's Stationery Office. (C) Crown Copyright. Unauthorised reproduction infringes Crown Copyright and may lead to civil proceedings. 100023063/2007

SEARCH 06/3482  
SCALE 1:1250  
DRAWN BY RMW  
OS No. SD/715SW  
DATE January 2007

**Environment & Development  
Services**

Engineering Division  
Lester House  
21 Broad Street, Bury, BL9 0AW  
Telephone 0161 253 5828  
Fax 0161 253 5310

