


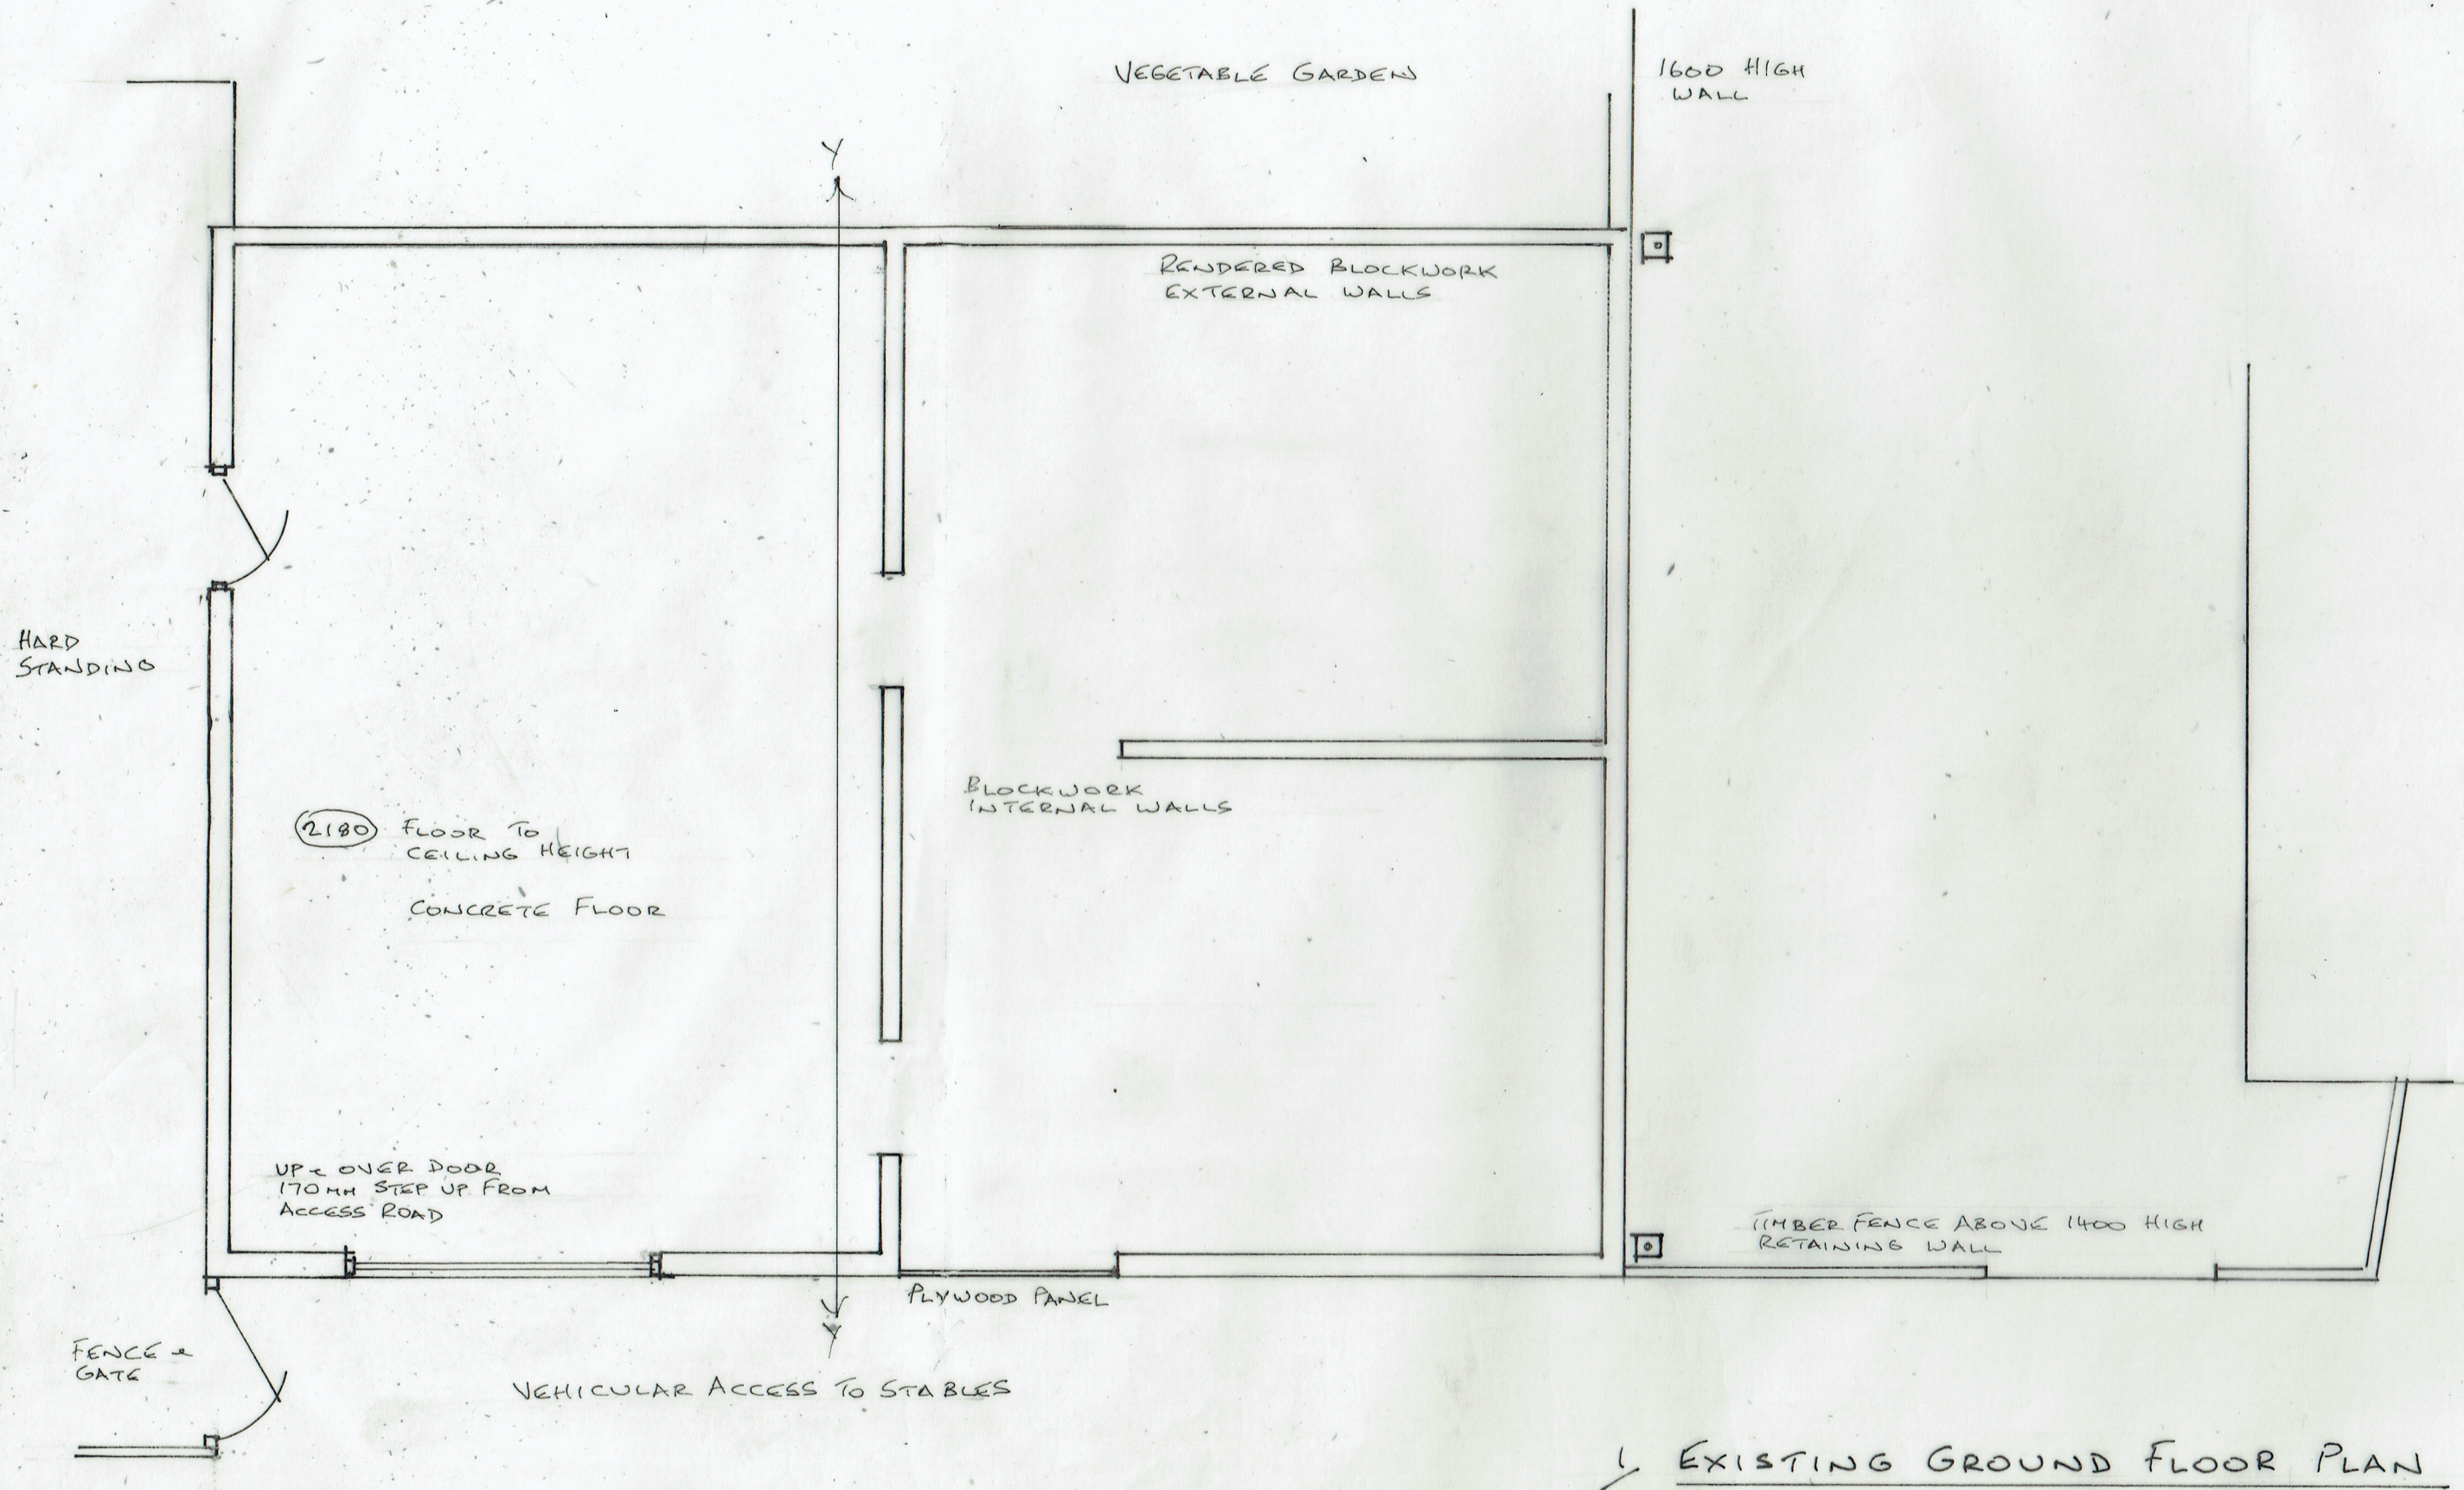

SCALE 1:50 @ A3

28/07/16

16/248/01

CONVERSION OF BARN TO DWELLING

LOE FARM, REDISHER LANE, RAMSBOTTOM BL8 4HX