


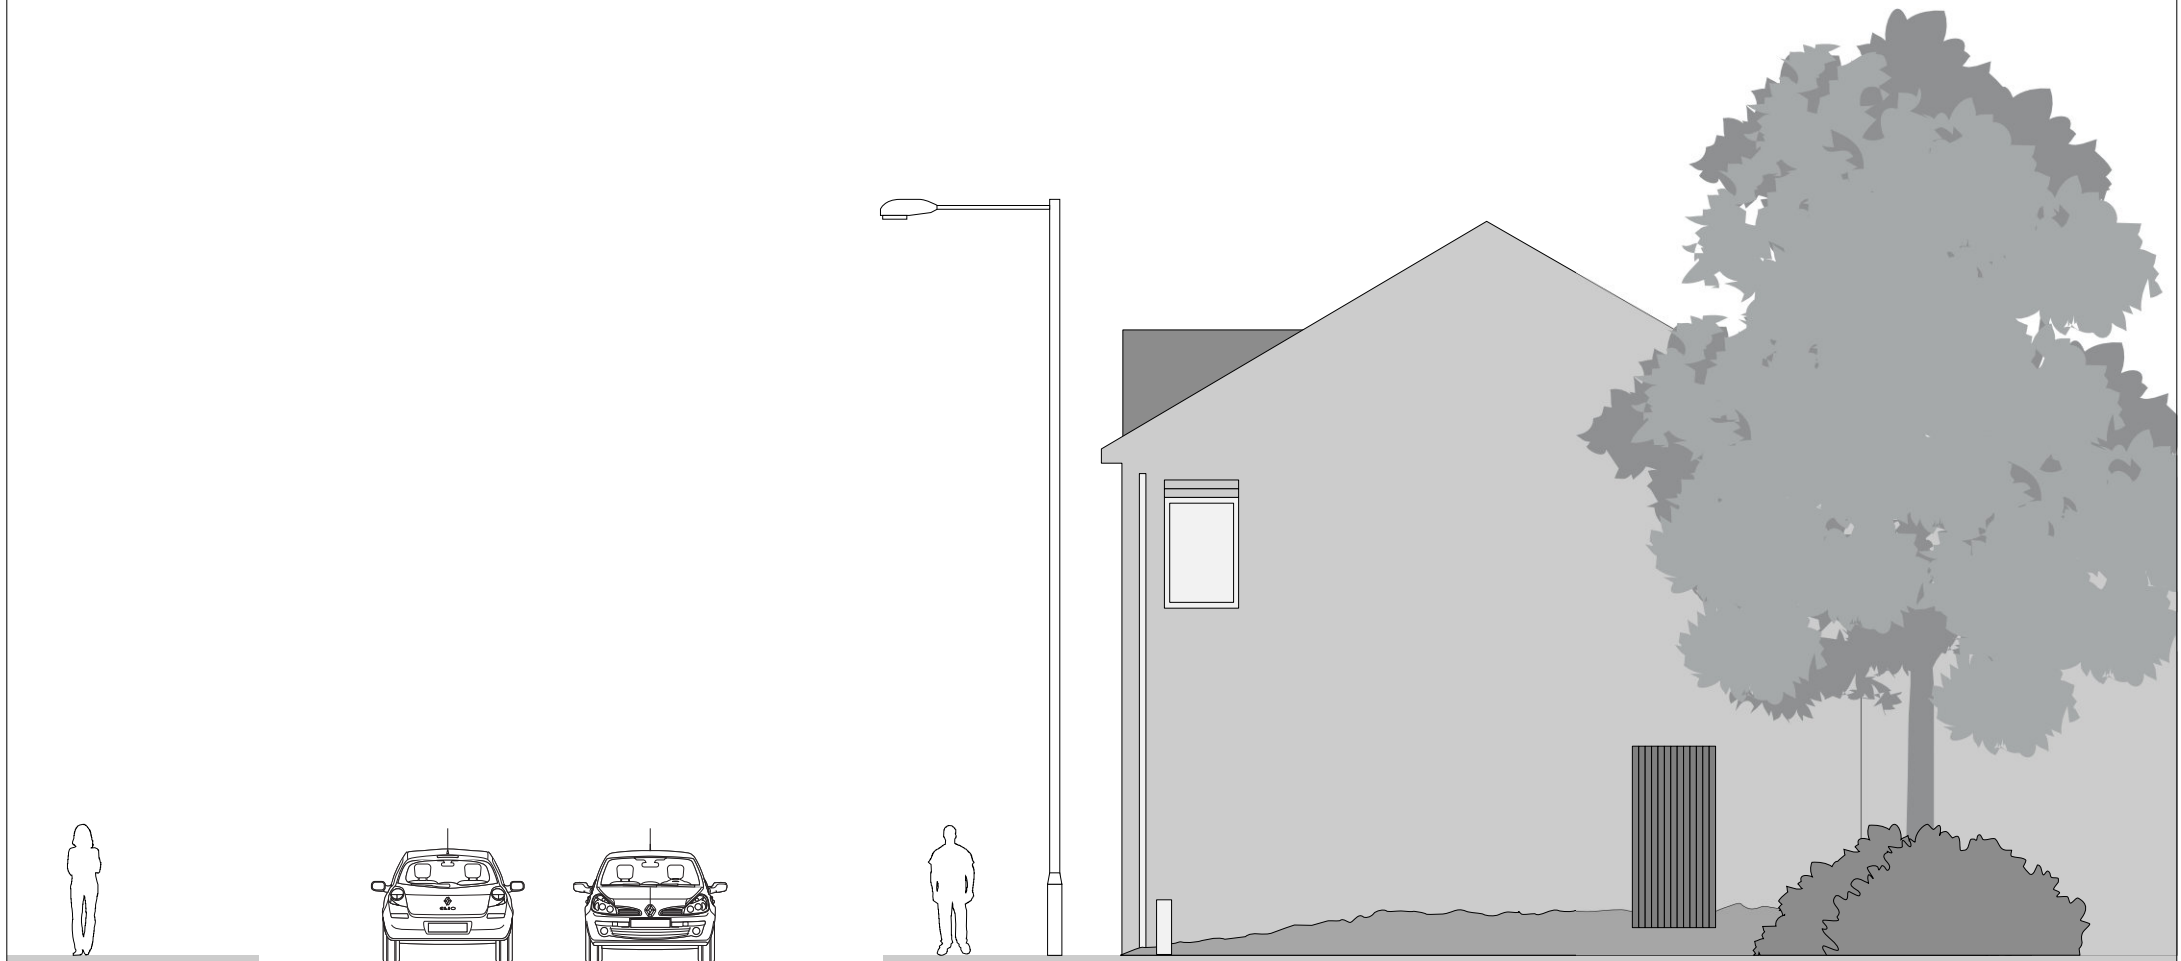

TOTTINGTON ROAD

Site:

10 Tottington Road, Bury BL8 1LH

Title:

Existing Elevation

Date:

22/04/2022

Dwg. No:

PY4271/003

Rev:

Scale: 1:100@A4

