


The builder must check the site and the approved drawings before commencing the works and must take any working measurements as necessary. Any discrepancy in the drawing must be reported to the client .

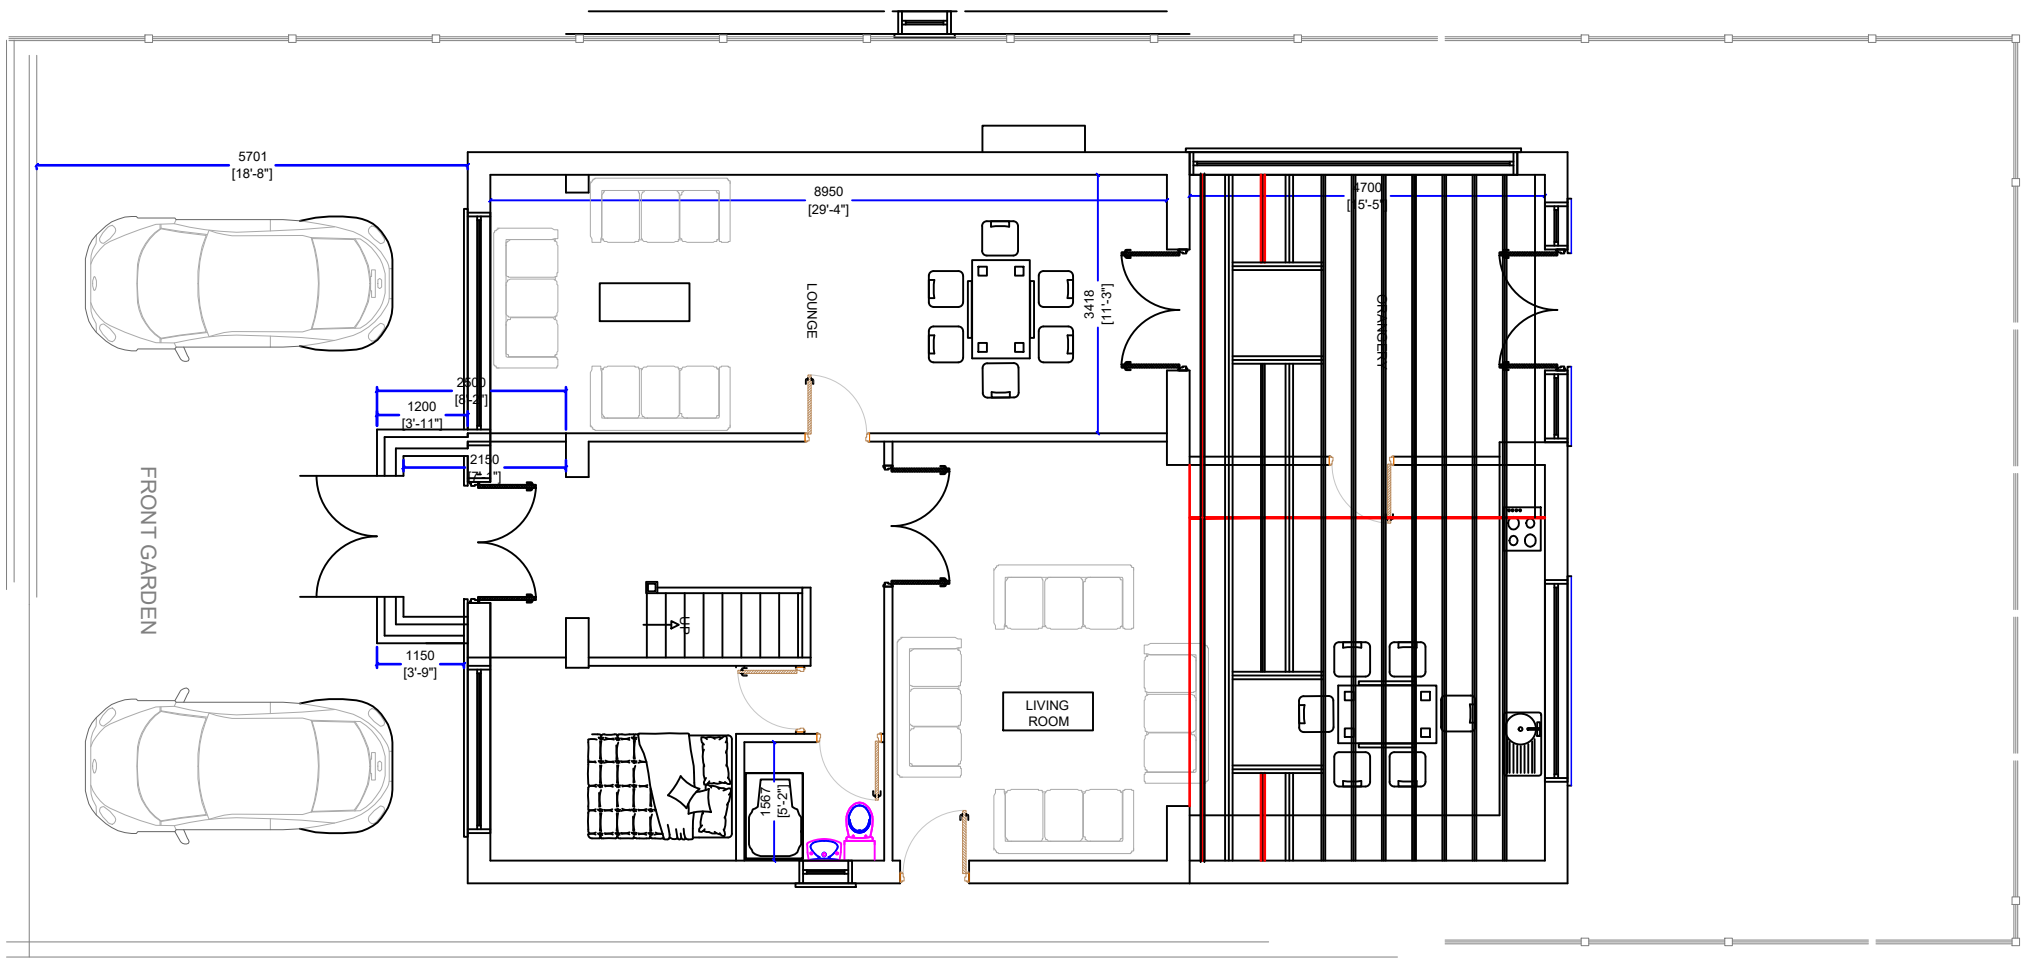

REVISION			
no.	date	description	initial

H S H

Engineering Design Services Ltd
428 Cheetham Hill Road Cheetham Manchester
M8 9LE. UK 01617956385,07940197 333

project title	Proposed double storey front porch.		
client	Mr Shouib Sarwar		
dwg. title	Proposed Site Layout Plan		
dwg.no.	sheet no.	scale.	job no.
06		1:100 @ A3	
118 Sunny Bank Road BL9 8LJ			
drawn by.	checked by.	approved by.	date
TZ			June 2021