



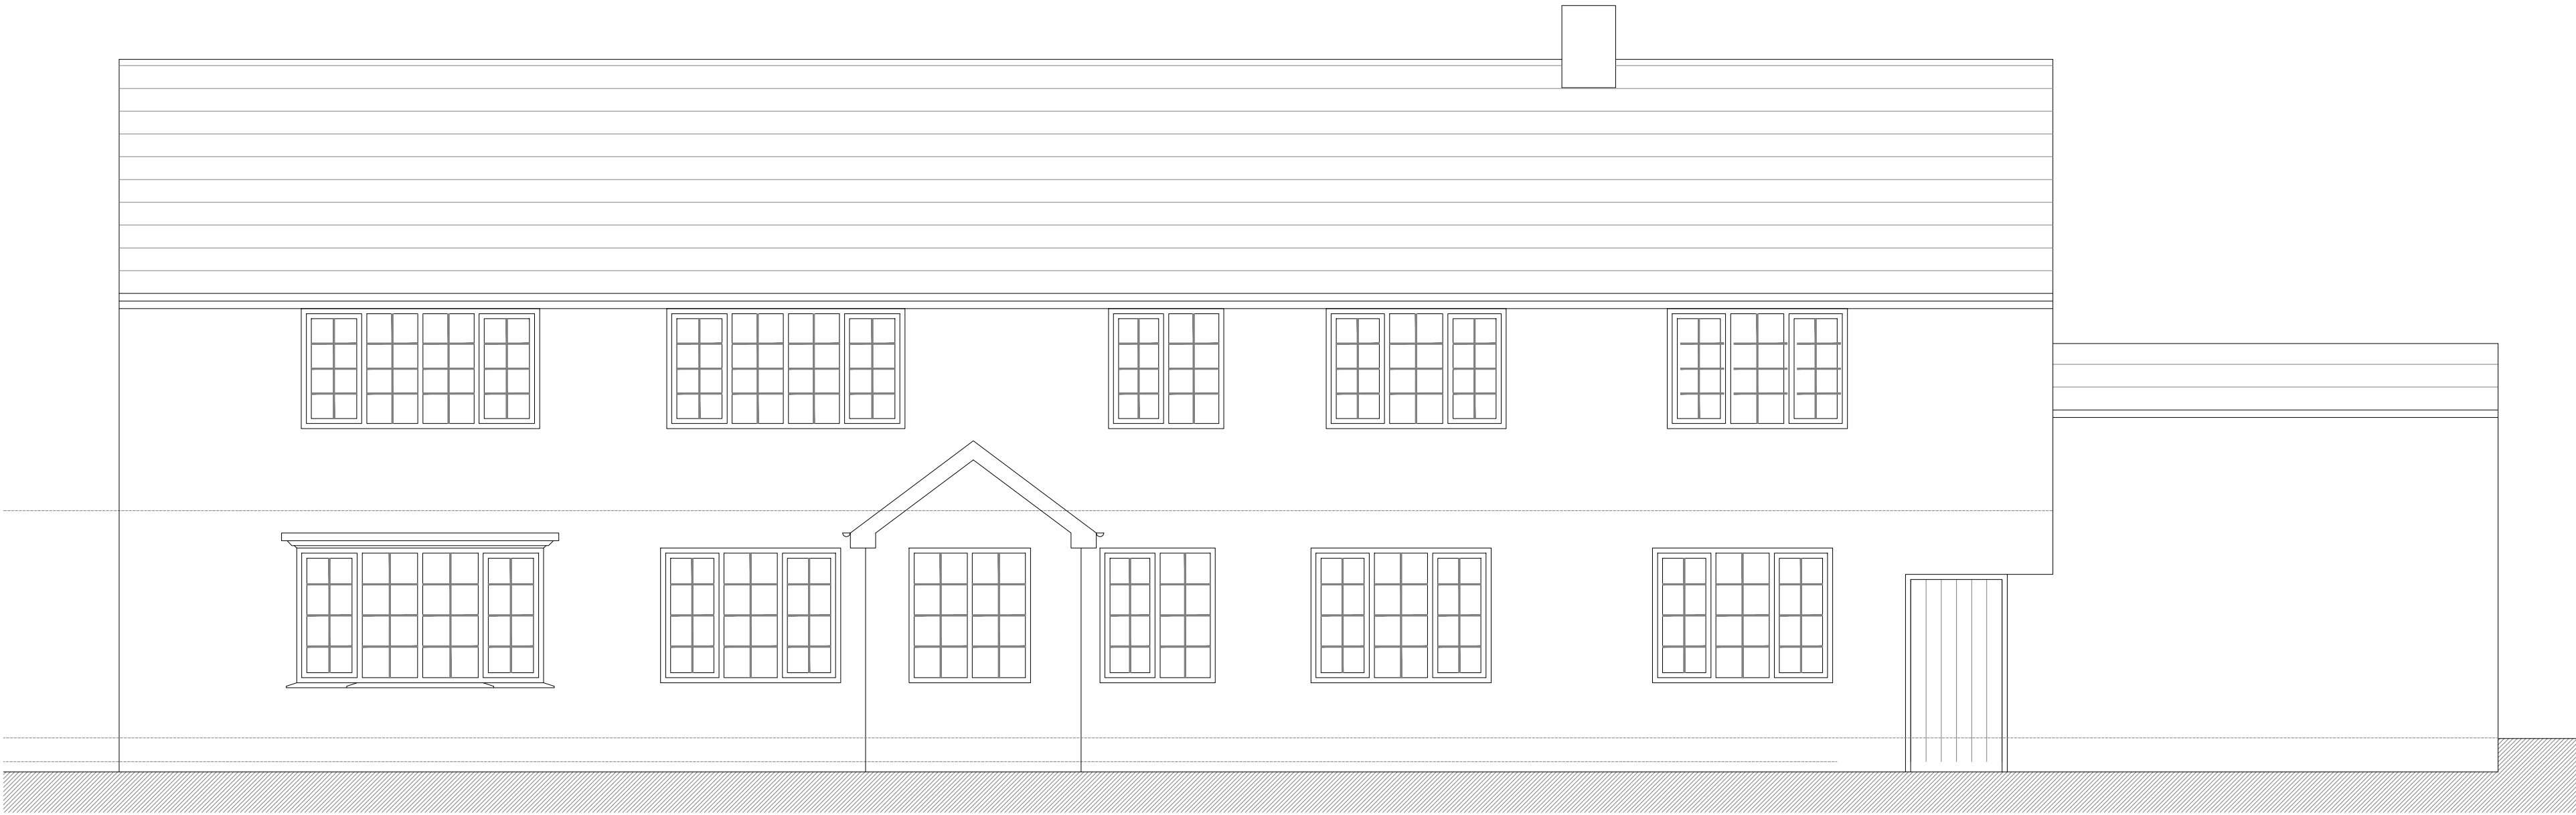

front elevation

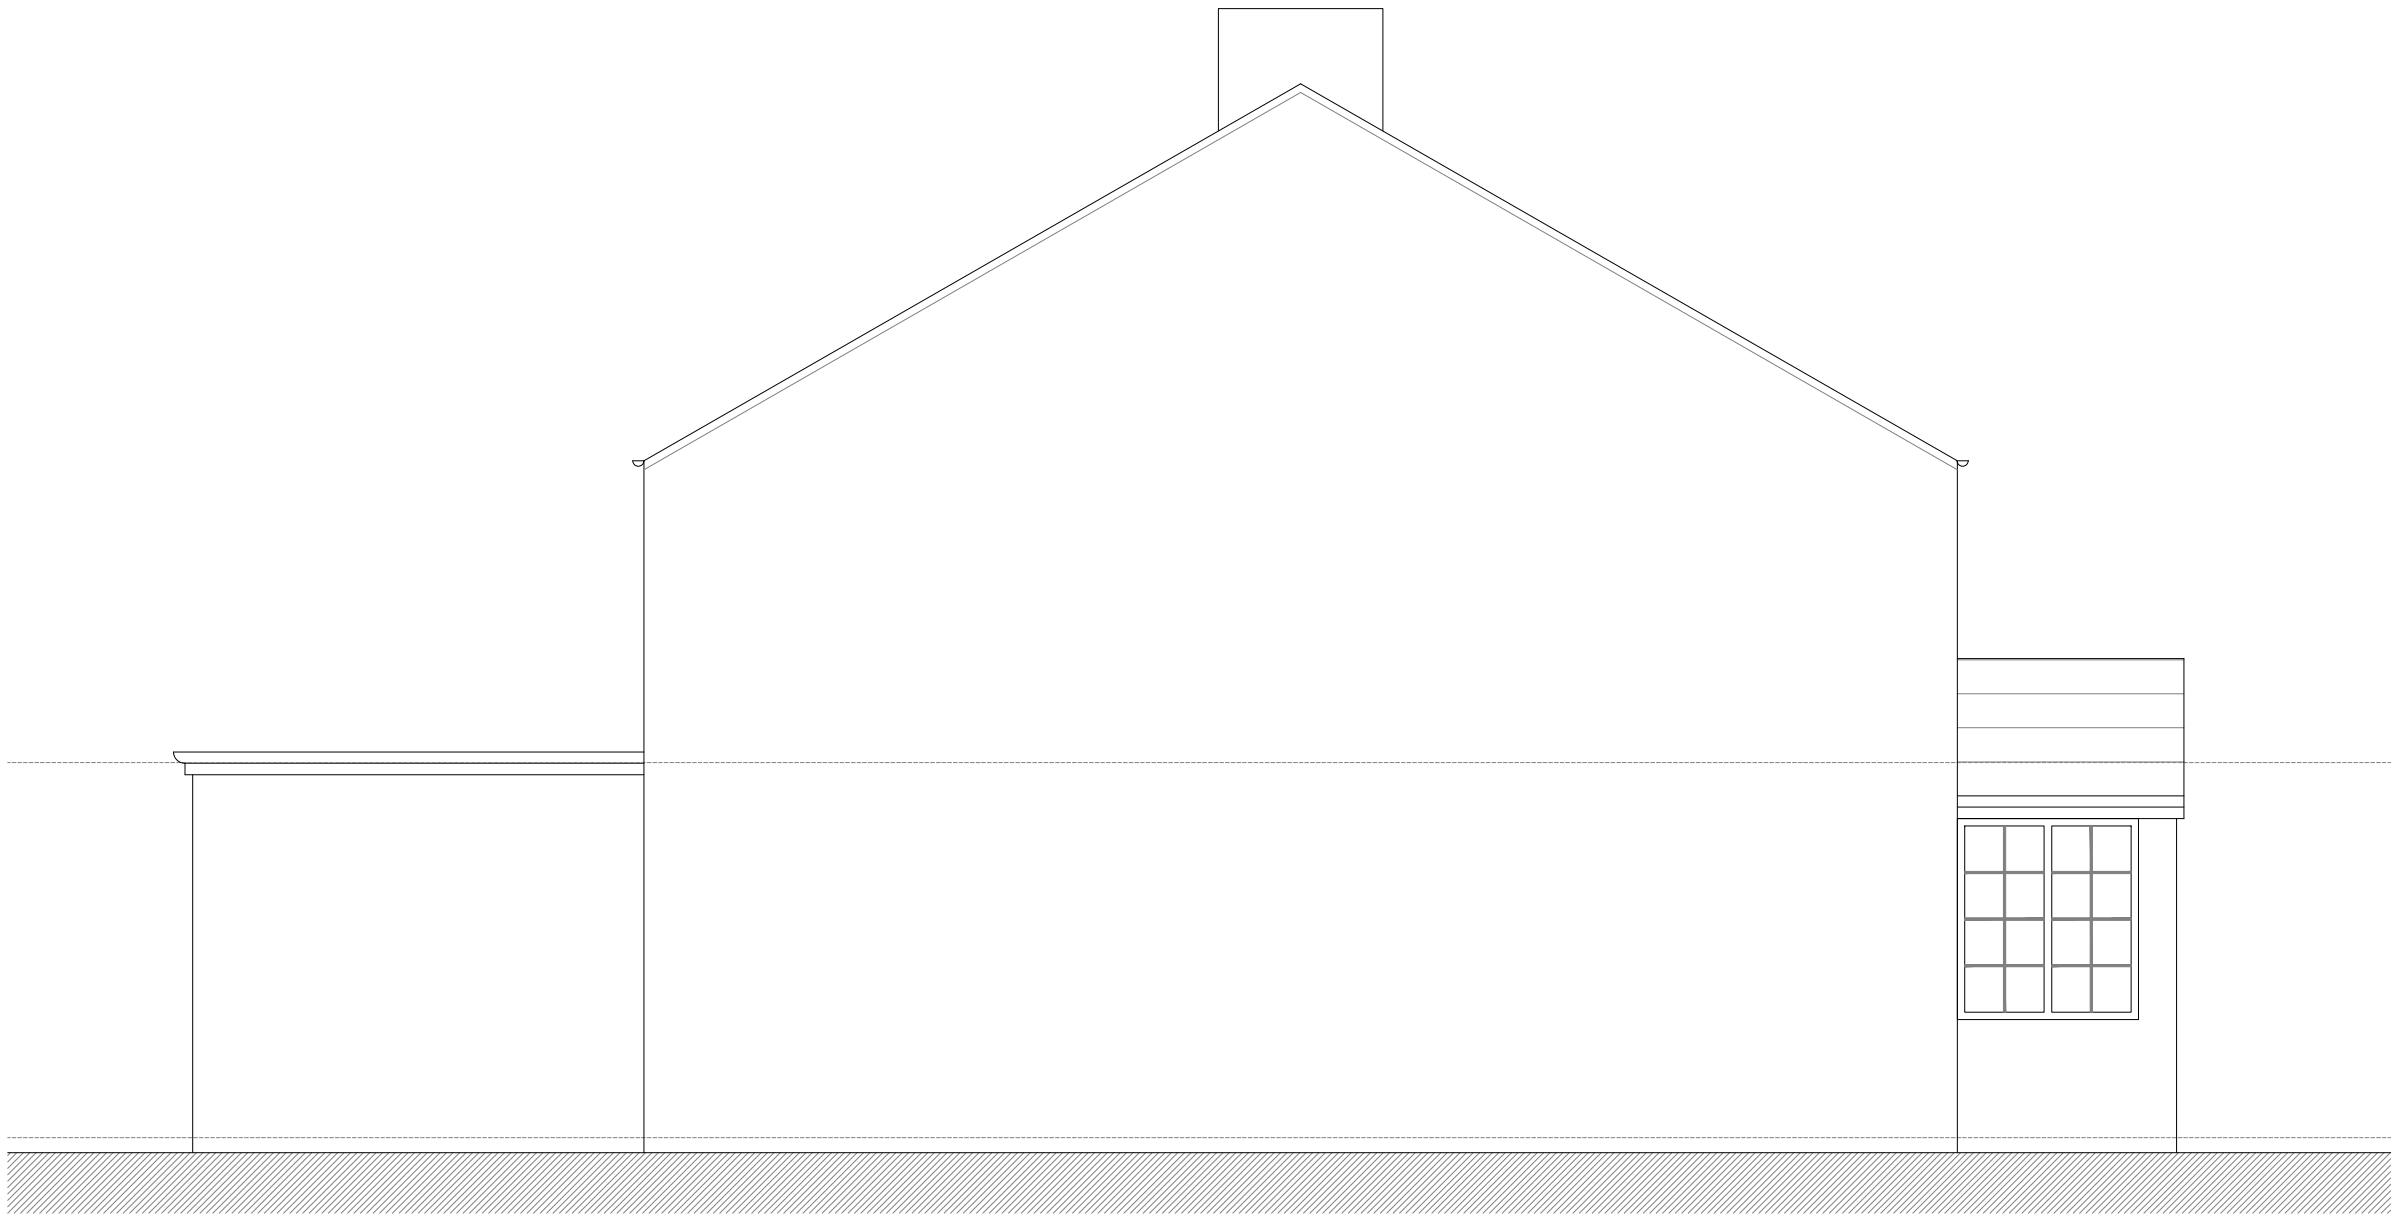

side elevation



side elevation



rear elevation