
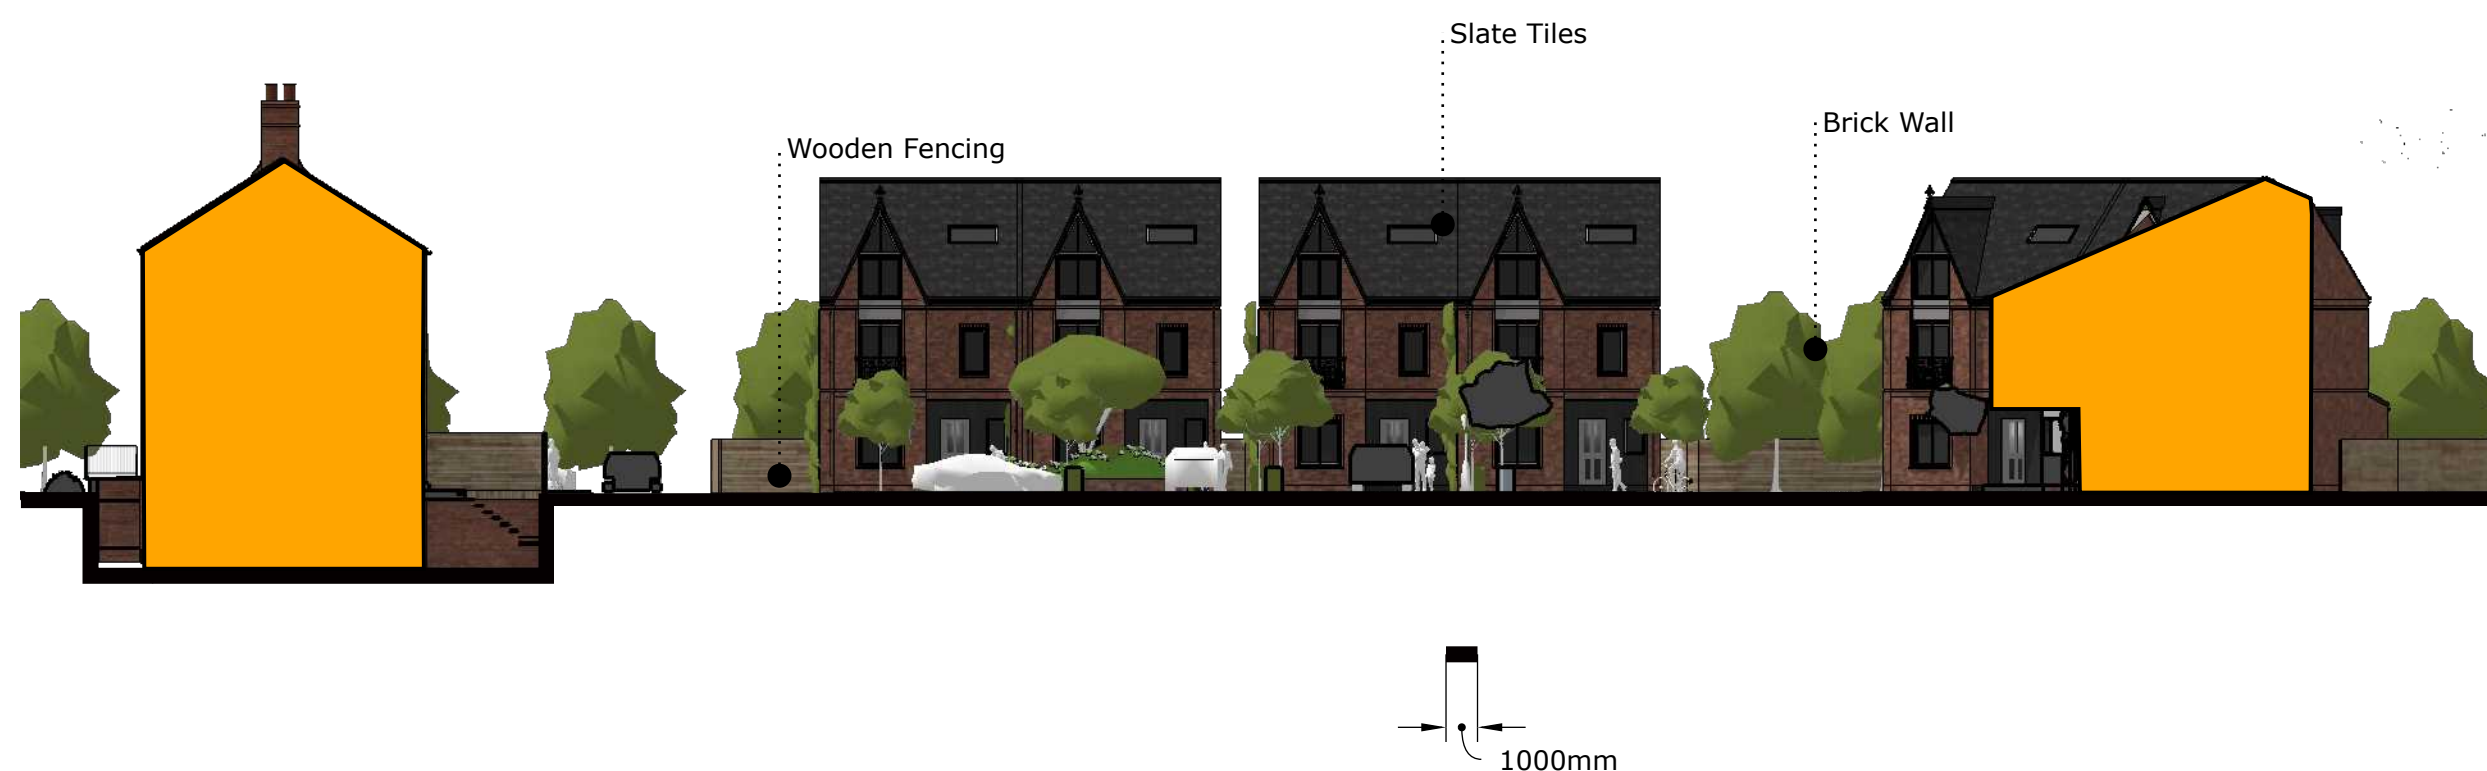


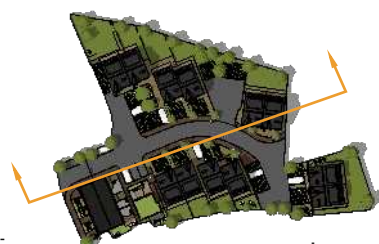

Street Scene D - As Proposed

F	SIXTH ISSUE	EJG/II	22/03/22	 HOWARD & SEDDON A.R.I.B.A. CHARTERED ARCHITECTS 64 WASHWAY ROAD SALE, CHESHIRE, M33 7RE TEL NO. 0161 - 973 8296 FAX NO. 0161 - 962 3485 E-MAIL : ADMIN@HOWARDANDSEDDON.CO.UK	Project PROPOSED RESIDENTIAL DEVELOPMENT LAND TO REAR OF EARL STREET PRESTWICH M25 1GQ	Title Street Scene D - As Proposed	Drawn EGJ/II	DRG no. 14,347 12
E	FIFTH ISSUE E2 sixth ISSUE EJG/II 15/03/21	EJG/II	14/02/21				Date 22/03/22	
D	FOURTH ISSUE	EJG/II	9/12/21					
C	THIRD ISSUE	EJG/II	21/06/21					
B	FIRST ISSUE	EJG/II	16/06/21					
A	FIRST ISSUE	VK	25/05/21					
Rev	DESCRIPTION	Bv	Date		Client Mr. MEDHDI YAZDANPANAH		Scale 1:240(A3)	Amendment F