



1. Front - Proposed FULL

1 : 100




4. Right Side - Proposed

1 : 100




3. Rear - Proposed FULL

1 : 100

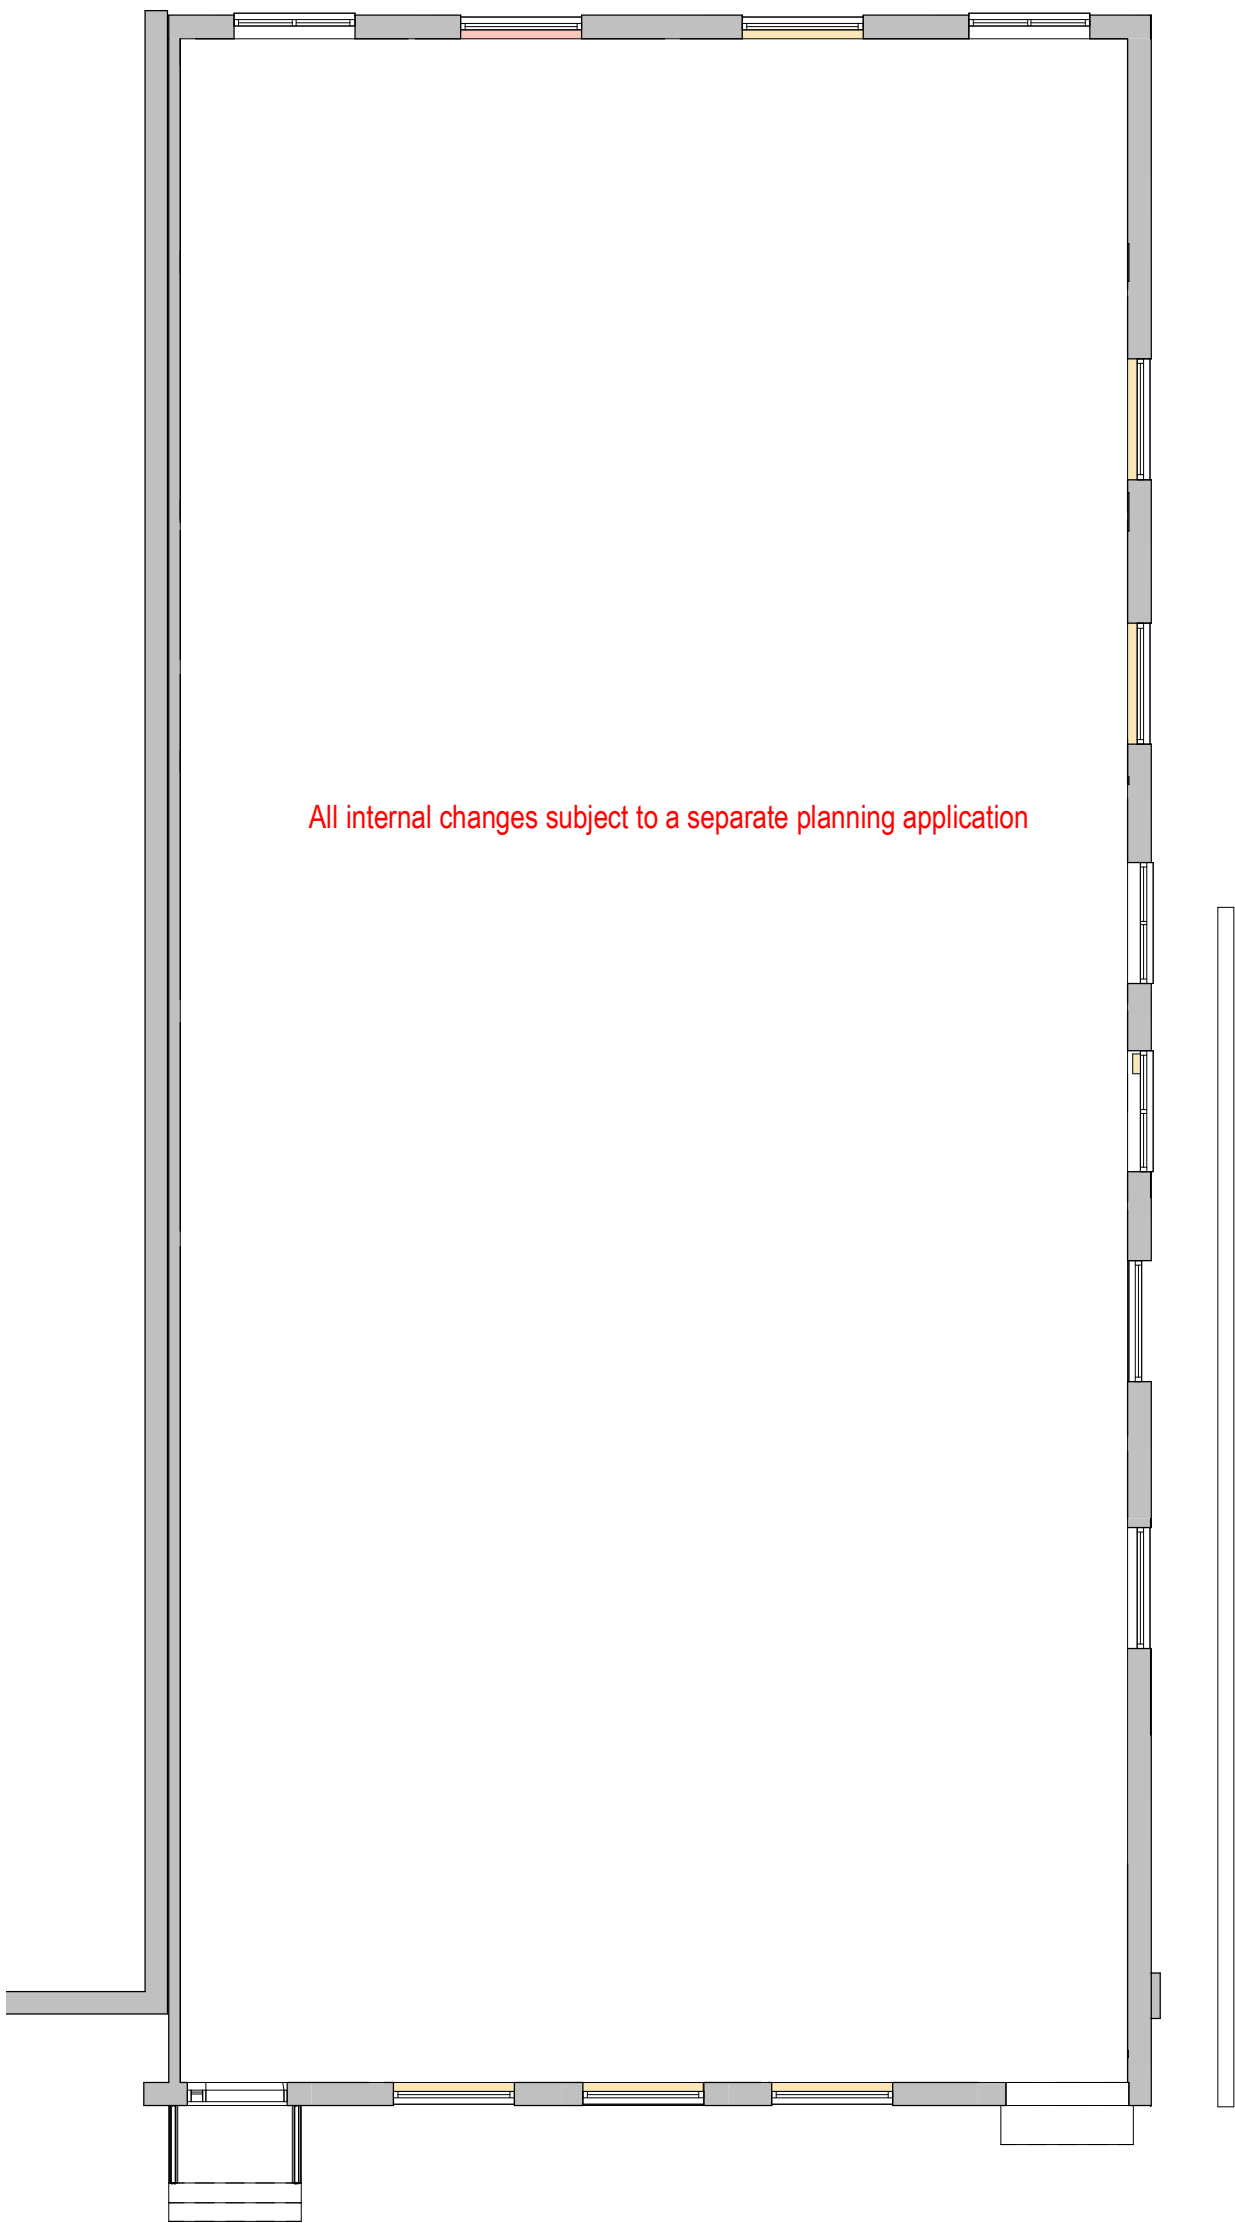


5. Level 0 - GA Proposed FULL

1 : 100

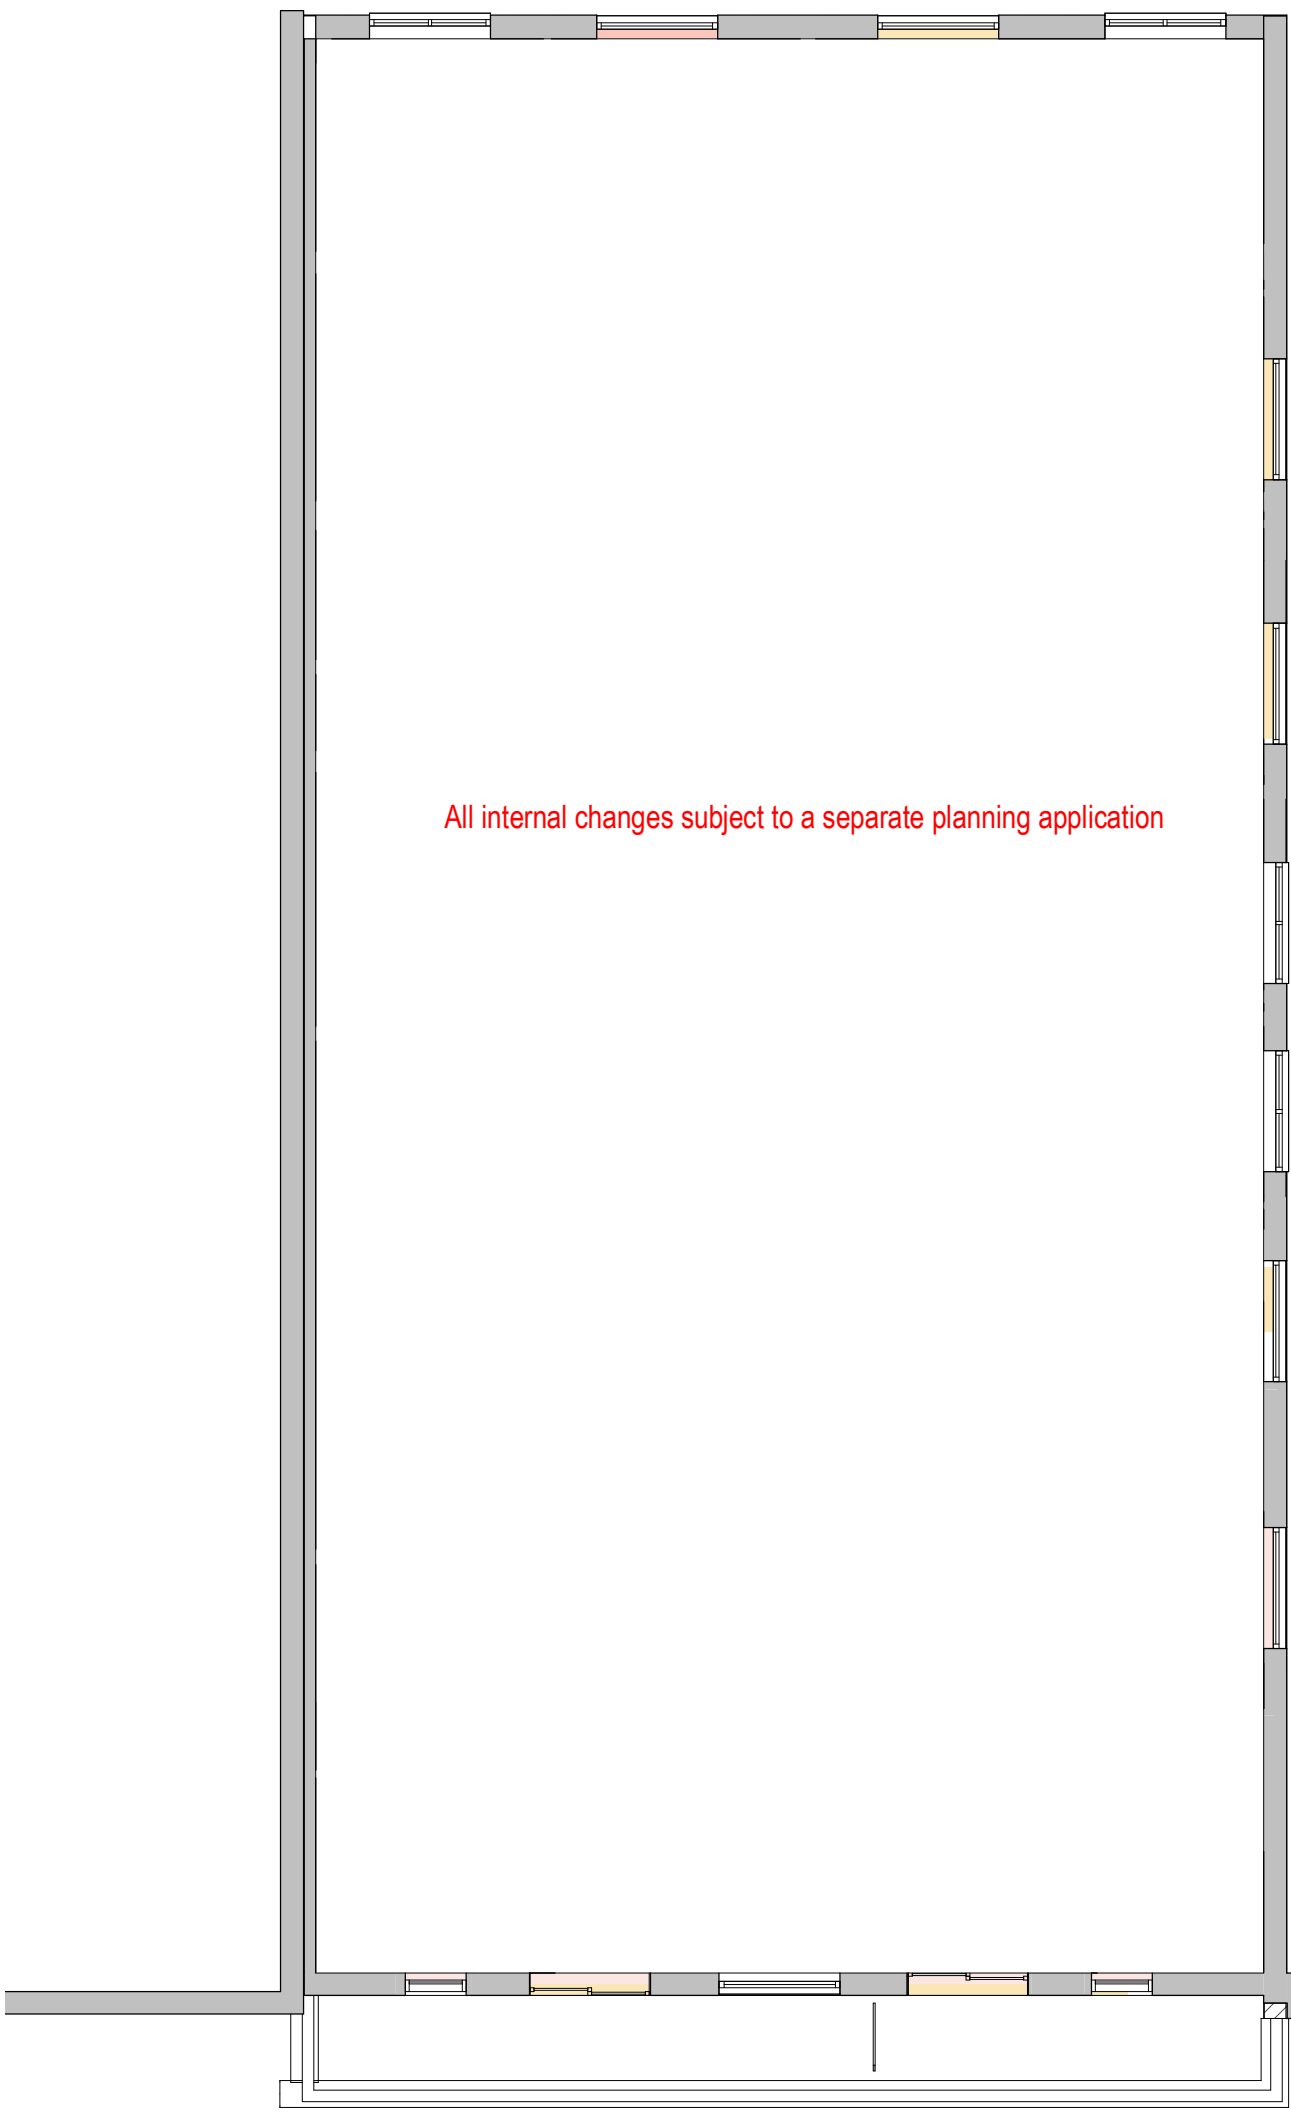

6. Level 1 - GA Proposed FULL

1 : 100

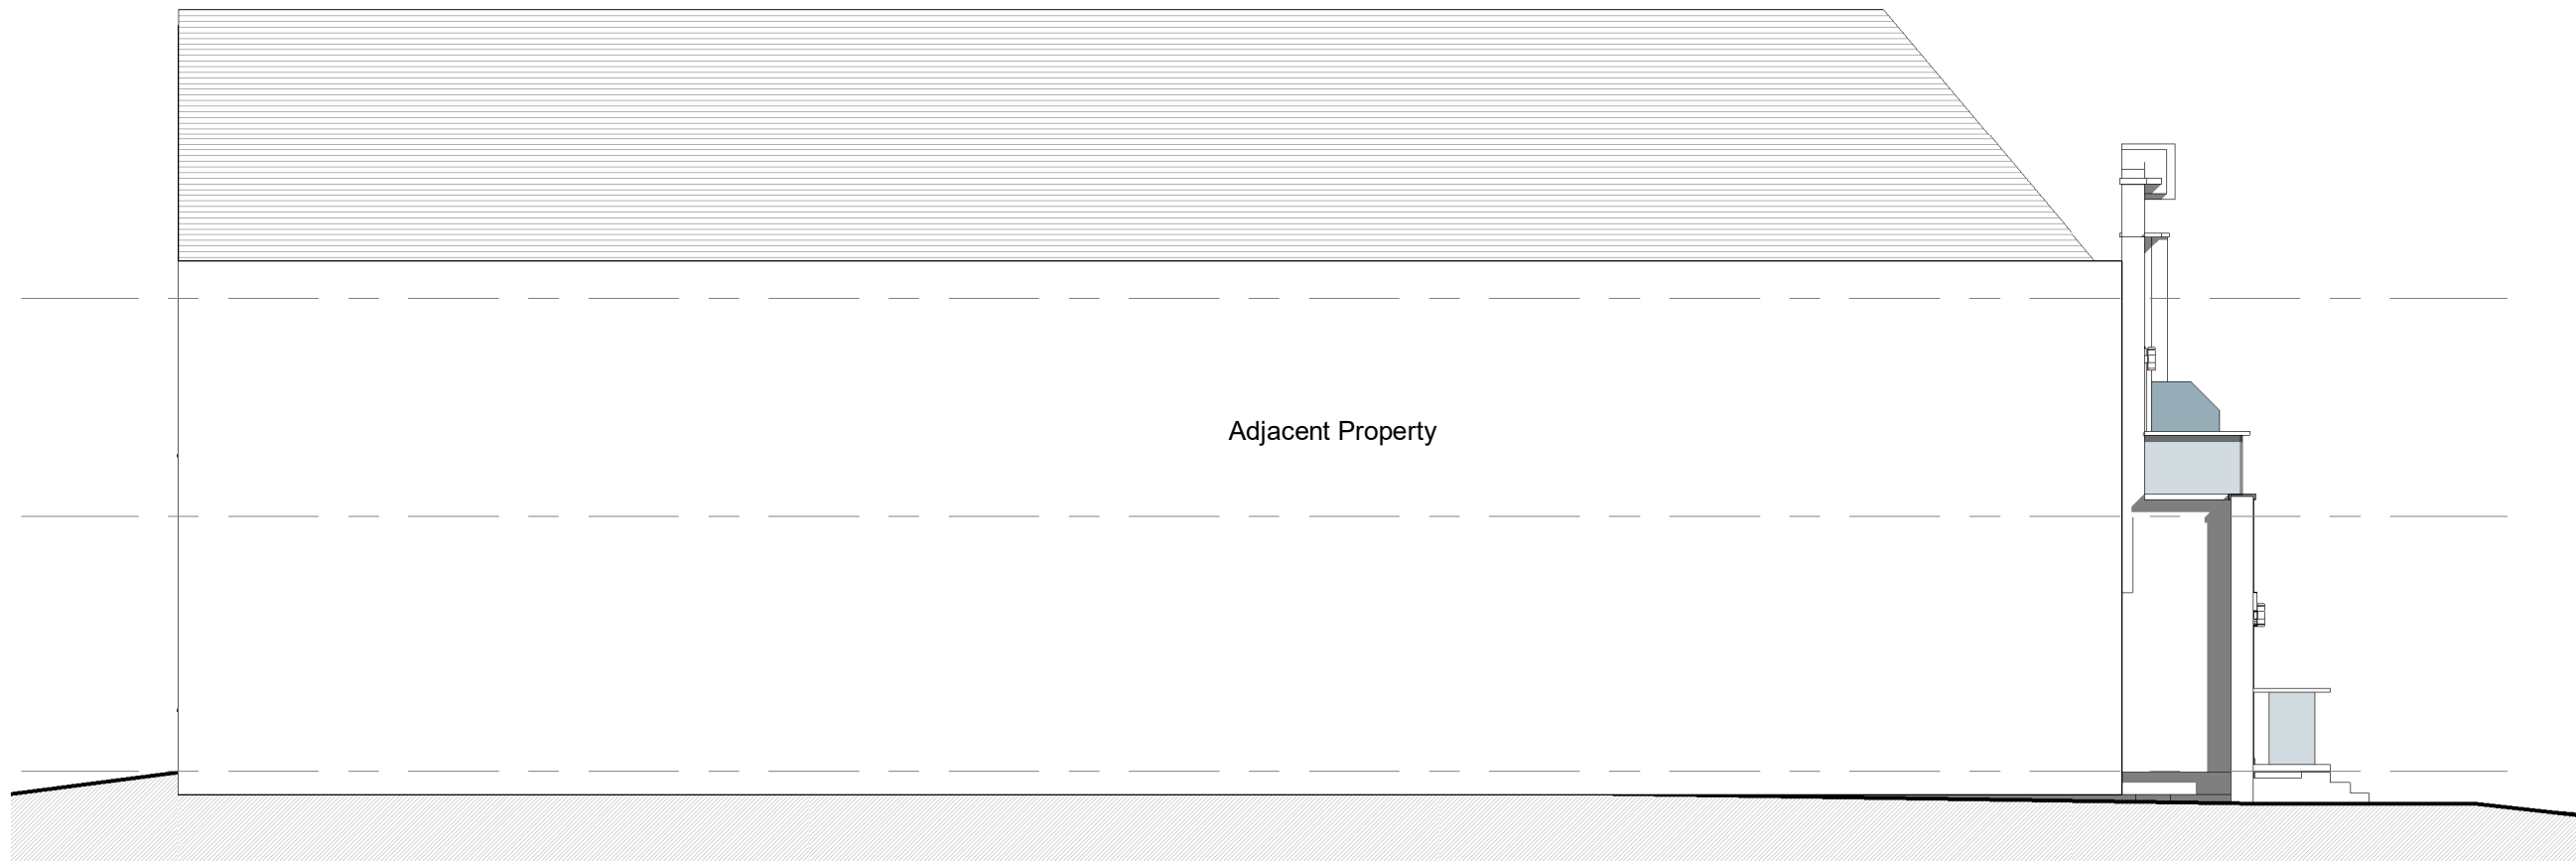

2. Left Side - Proposed FULL

1 : 100

Note Block - Elevations - GA

PROJECT	SCALE & A1	DATE	DATE	BY	DATE
511 Bury New Road	1 : 100	04 JAN 23	PY		
CLIENT	STATUS	PROJECT NO.	DRAWING NO.	REV.	
Prestwich Estates Limited	PLANNING	DA19147.1.	003.	1	
TITLE	NOTES				
Proposed Plans and Elevations	THIS DRAWING MUST NOT BE REPRODUCED WITHOUT WRITTEN CONSENT OF DEBTAL ARCHITECTURE. ALL DIMENSIONS AND MATERIALS SHALL BE CHECKED AND CONFIRMED BY THE ARCHITECT BEFORE CONSTRUCTION. ALL DIMENSIONS SHALL BE IN ACCORDANCE WITH THE CURRENT STATUTORY LEGISLATION, INCLUDING CODES OF PRACTICE AND PREVIOUS EDITIONS. ALL DIMENSIONS ON THIS DRAWING ARE IN MILLIMETRES UNLESS OTHERWISE STATED.				

0.5 0 0.5 1 1.5 2 2.5
SCALE 1:50 m