



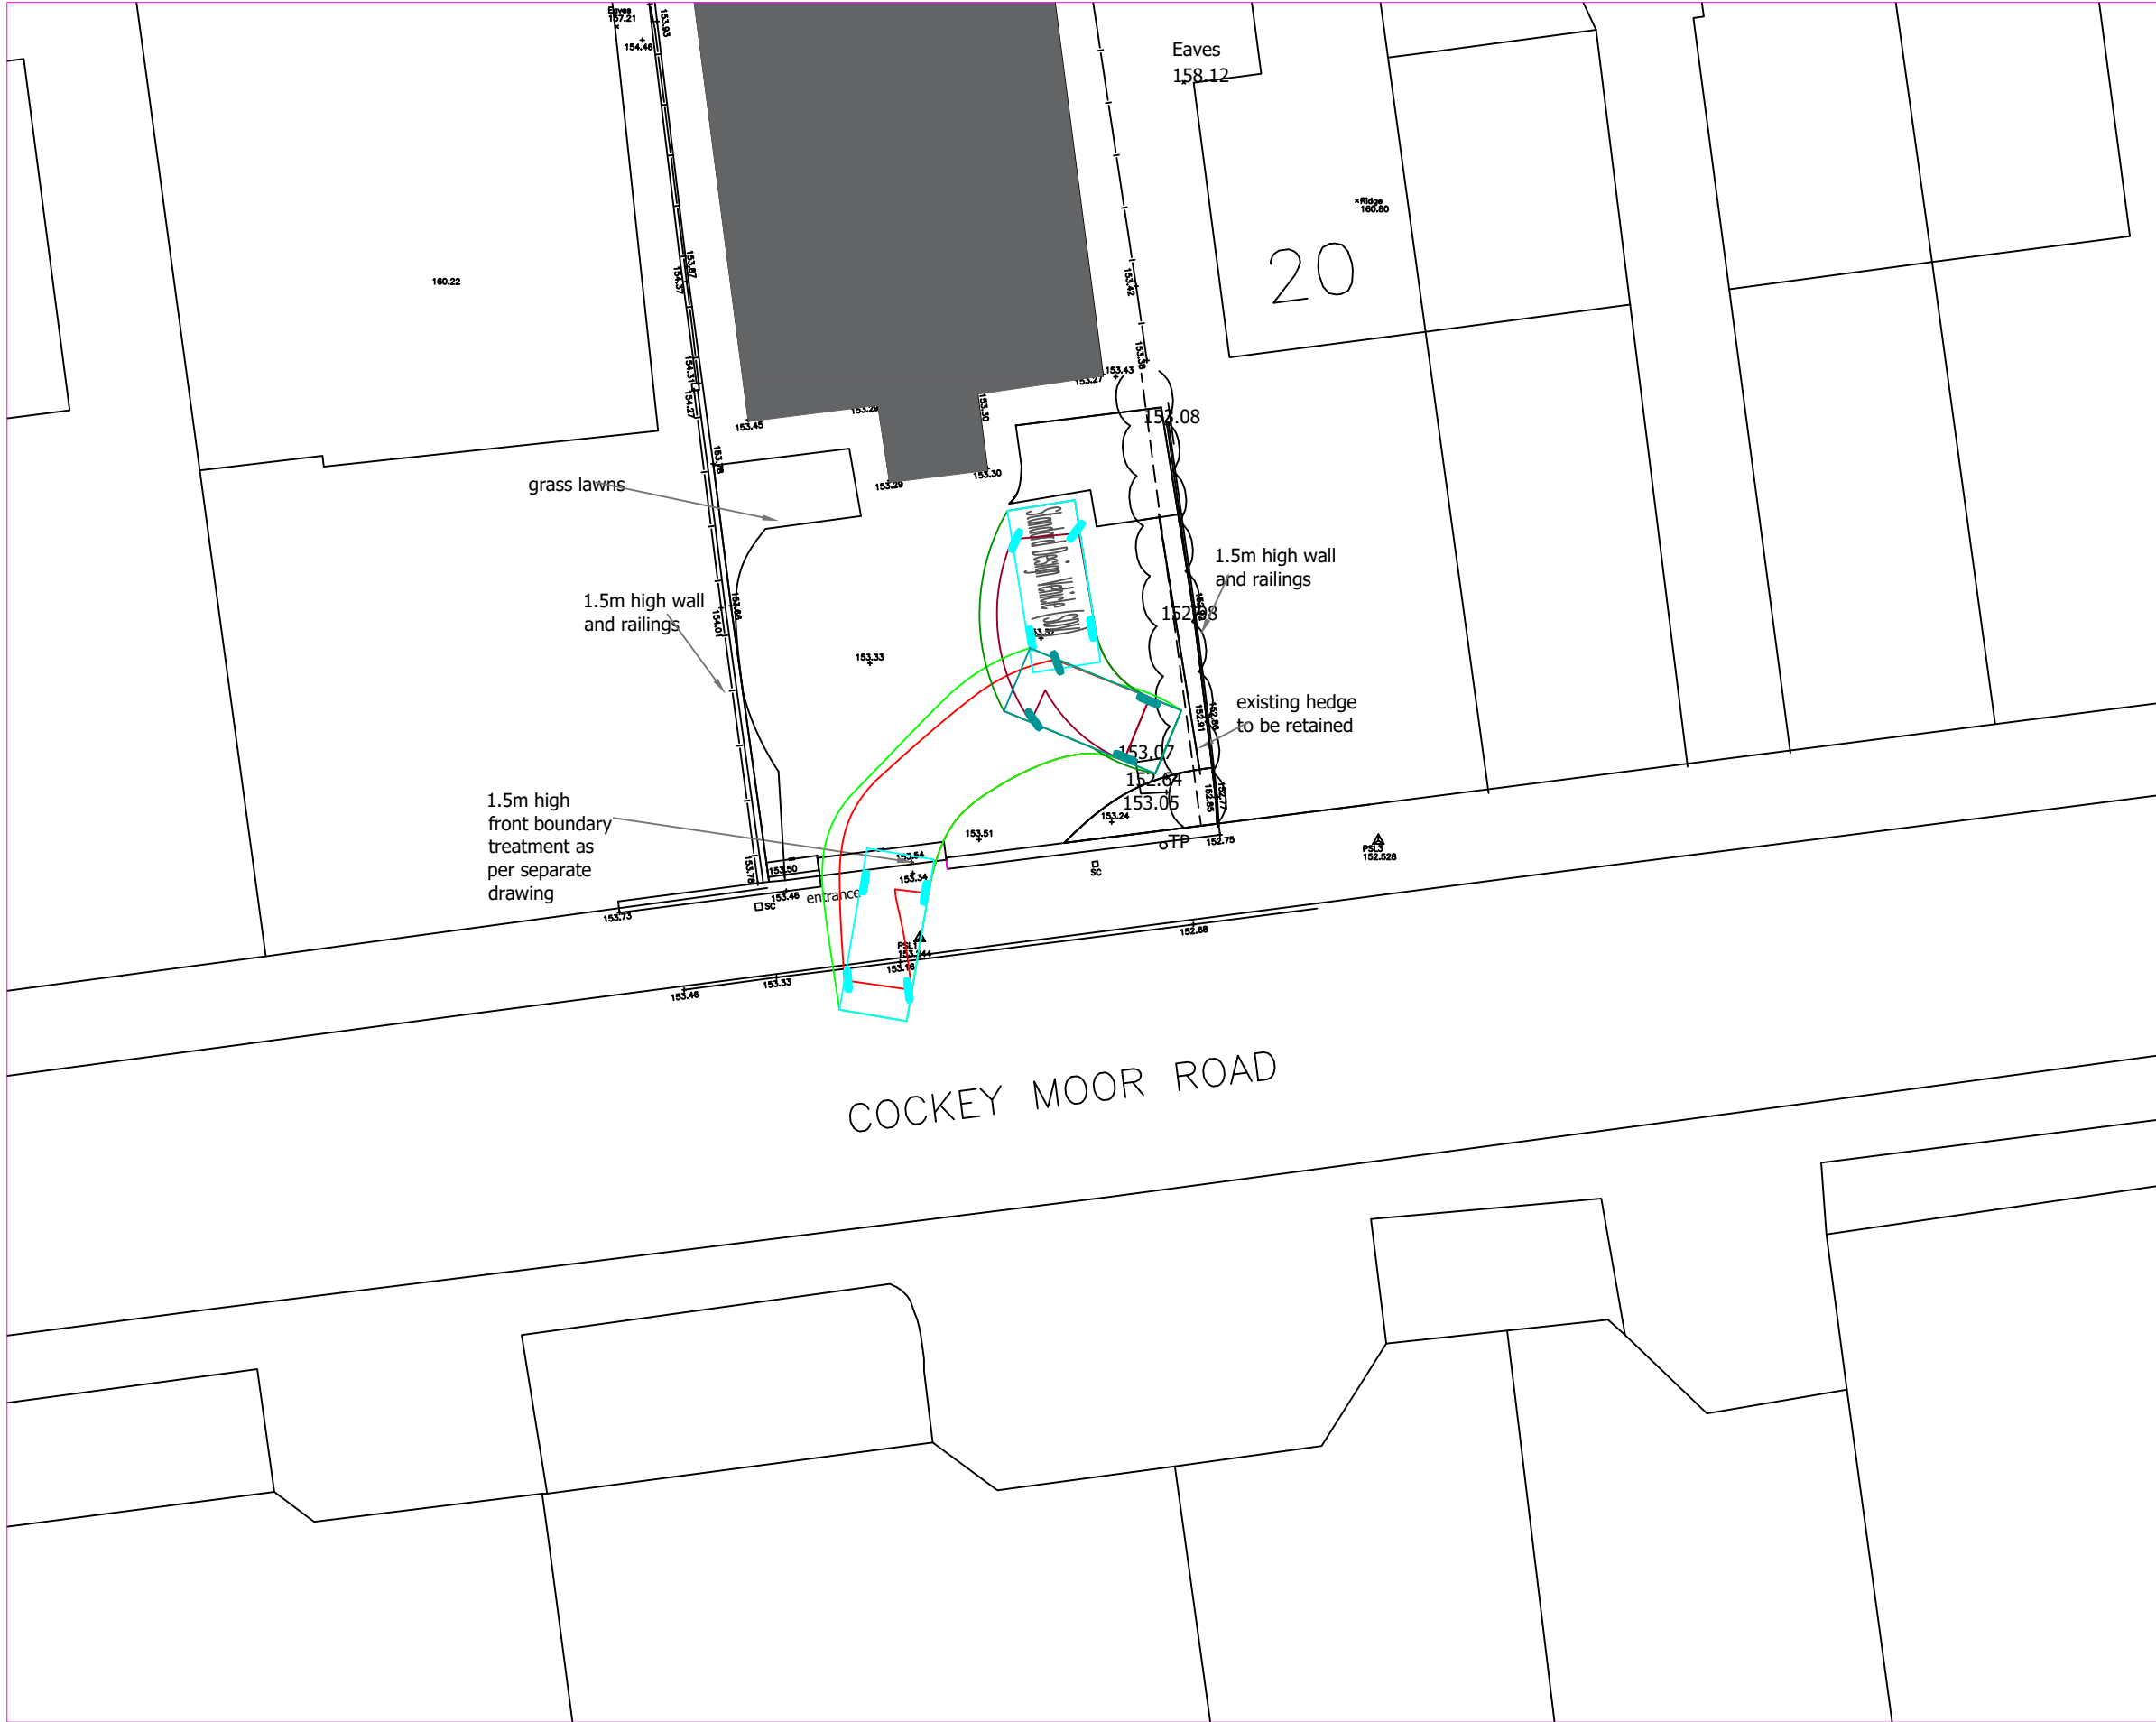

Vehicle Used in the Swept Path Analysis

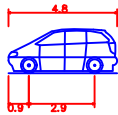

Standard Design Vehicle (SDV)	
Overall Length	4.800m
Overall Width	2.000m
Overall Body Height	1.950m
Min Body Ground Clearance	0.100m
Track Width	2.000m
Lock to lock time	4.00s
Wall to Wall Turning Radius	6.000m

Revisions

Client
Mr R. Anwar



Scheme
Cockey Moor Road, Radcliffe, Bury

Title
Swept Paths Private Car - Space 3

Drawn M.Peet	Scale 1:200 @ A3	Date 11.2.2022
Project 274-21	Drawing No 274-21-3	