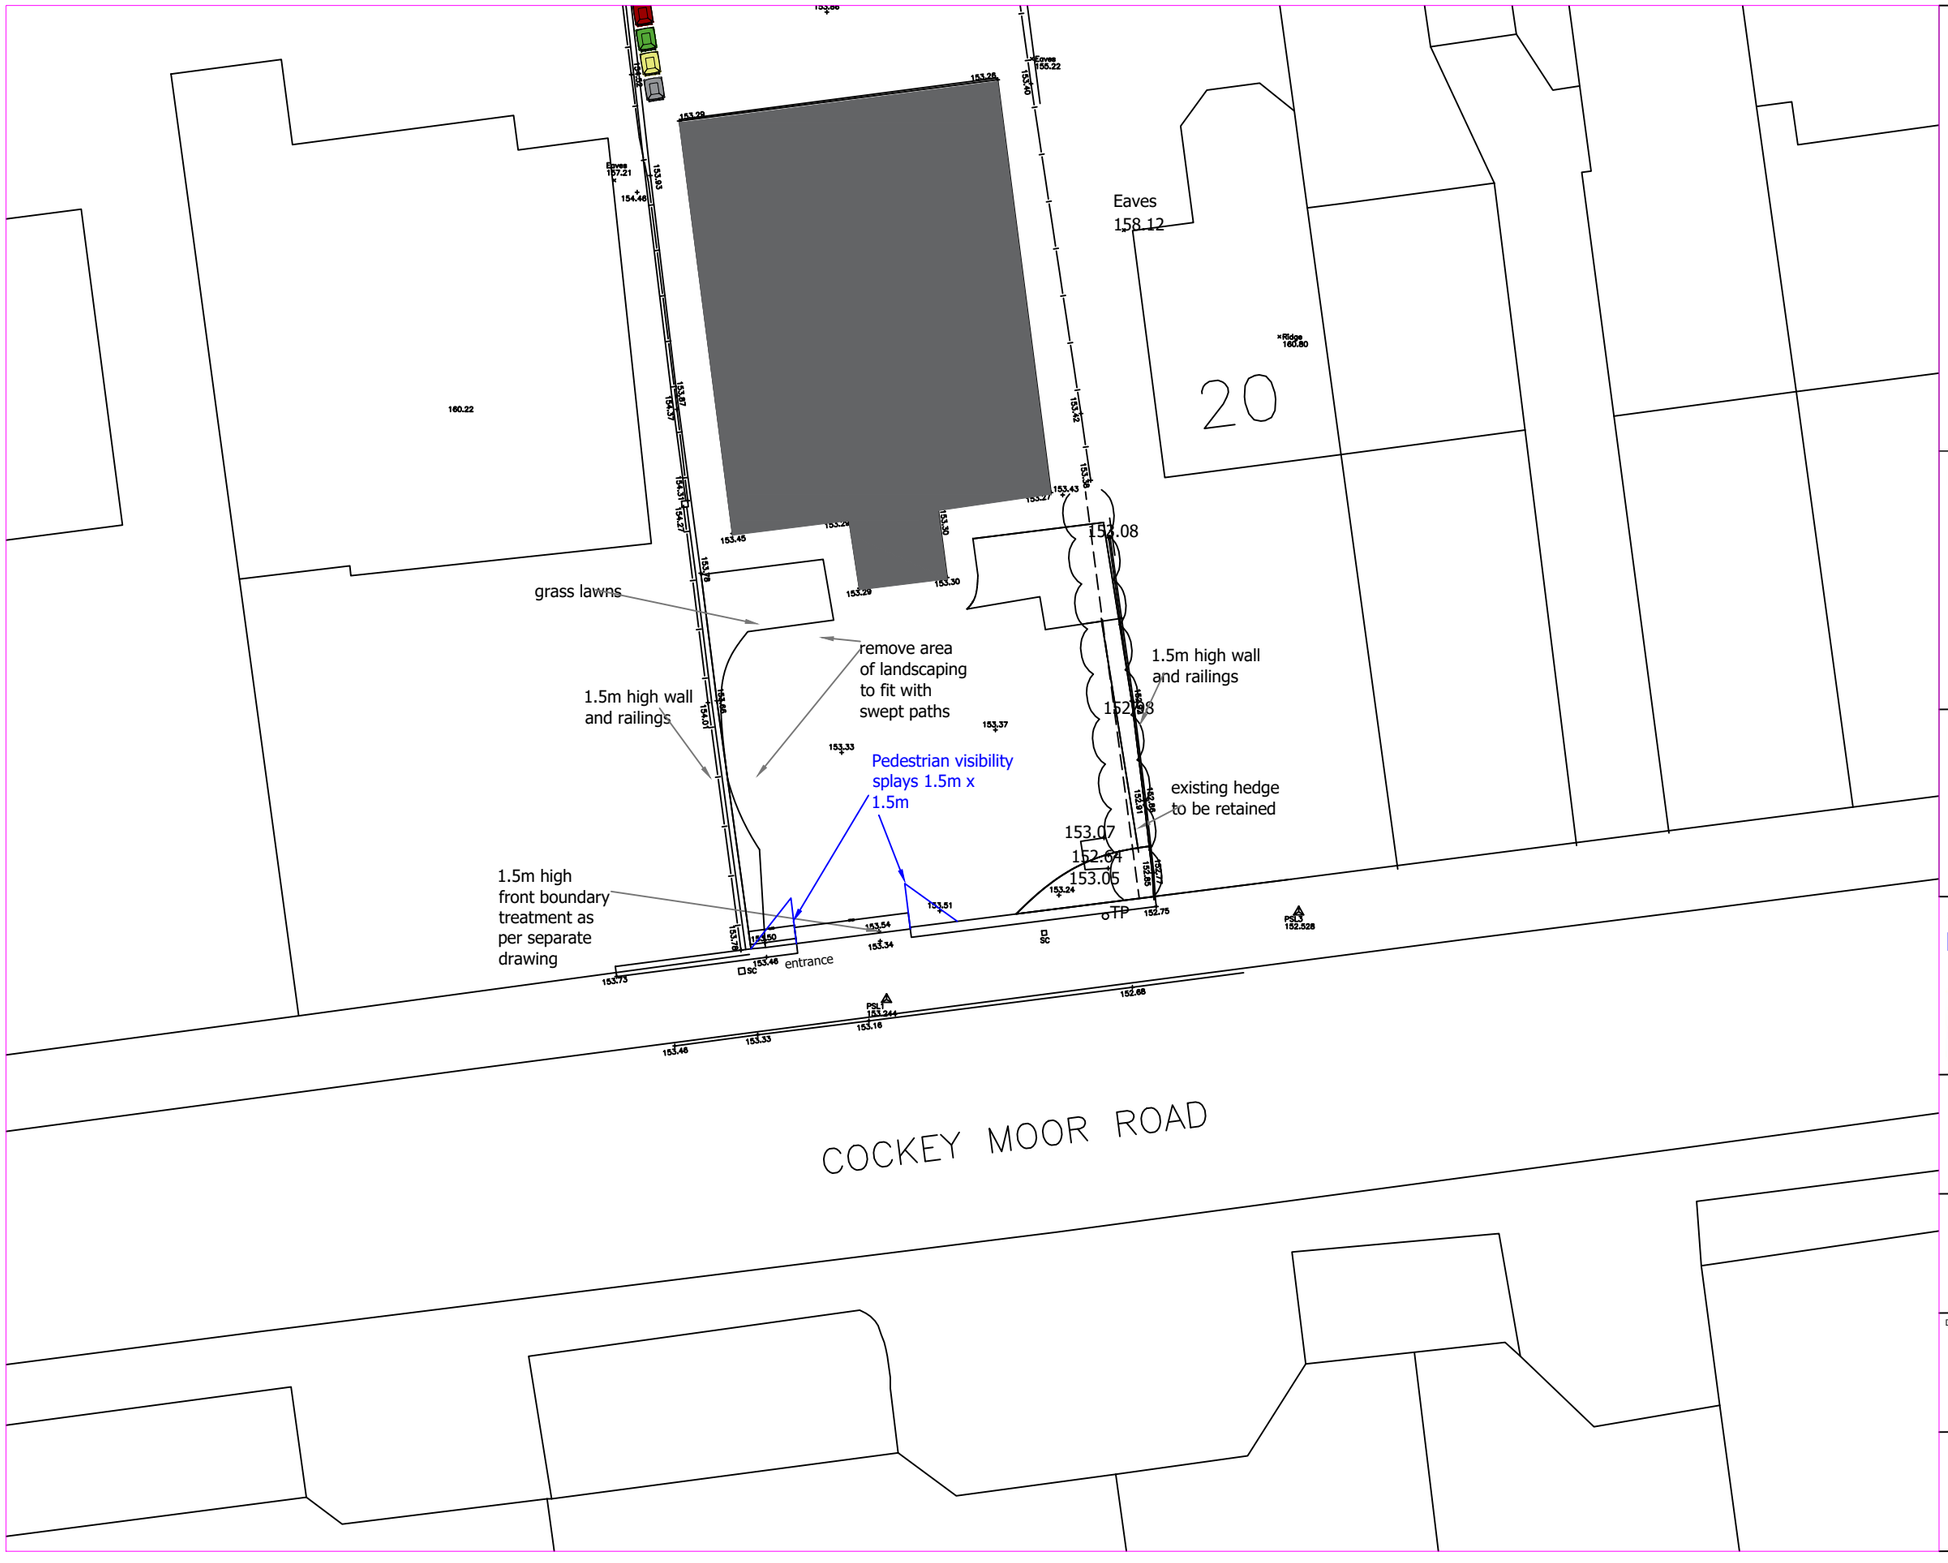


Notes

1. 1.5m x 1.5m pedestrian visibility splay provided to the back of footway at the drive exit.
2. Nothing above 600mm to be placed in the pedestrian visibility splays except for railings or similar approved by the Council that would not obscure people walking along the footway.

Revisions

Client

Mr R. Anwar

AMNI TRANSPORTATION

Scheme

Cockey Moor Road, Radcliffe, Bury

Title

Pedestrian Visibility Splays

Drawn	Scale	Date
M.Peet	1:200 @ A3	11.2.2022

Project	Drawing No	
274-21	274-21-5	