



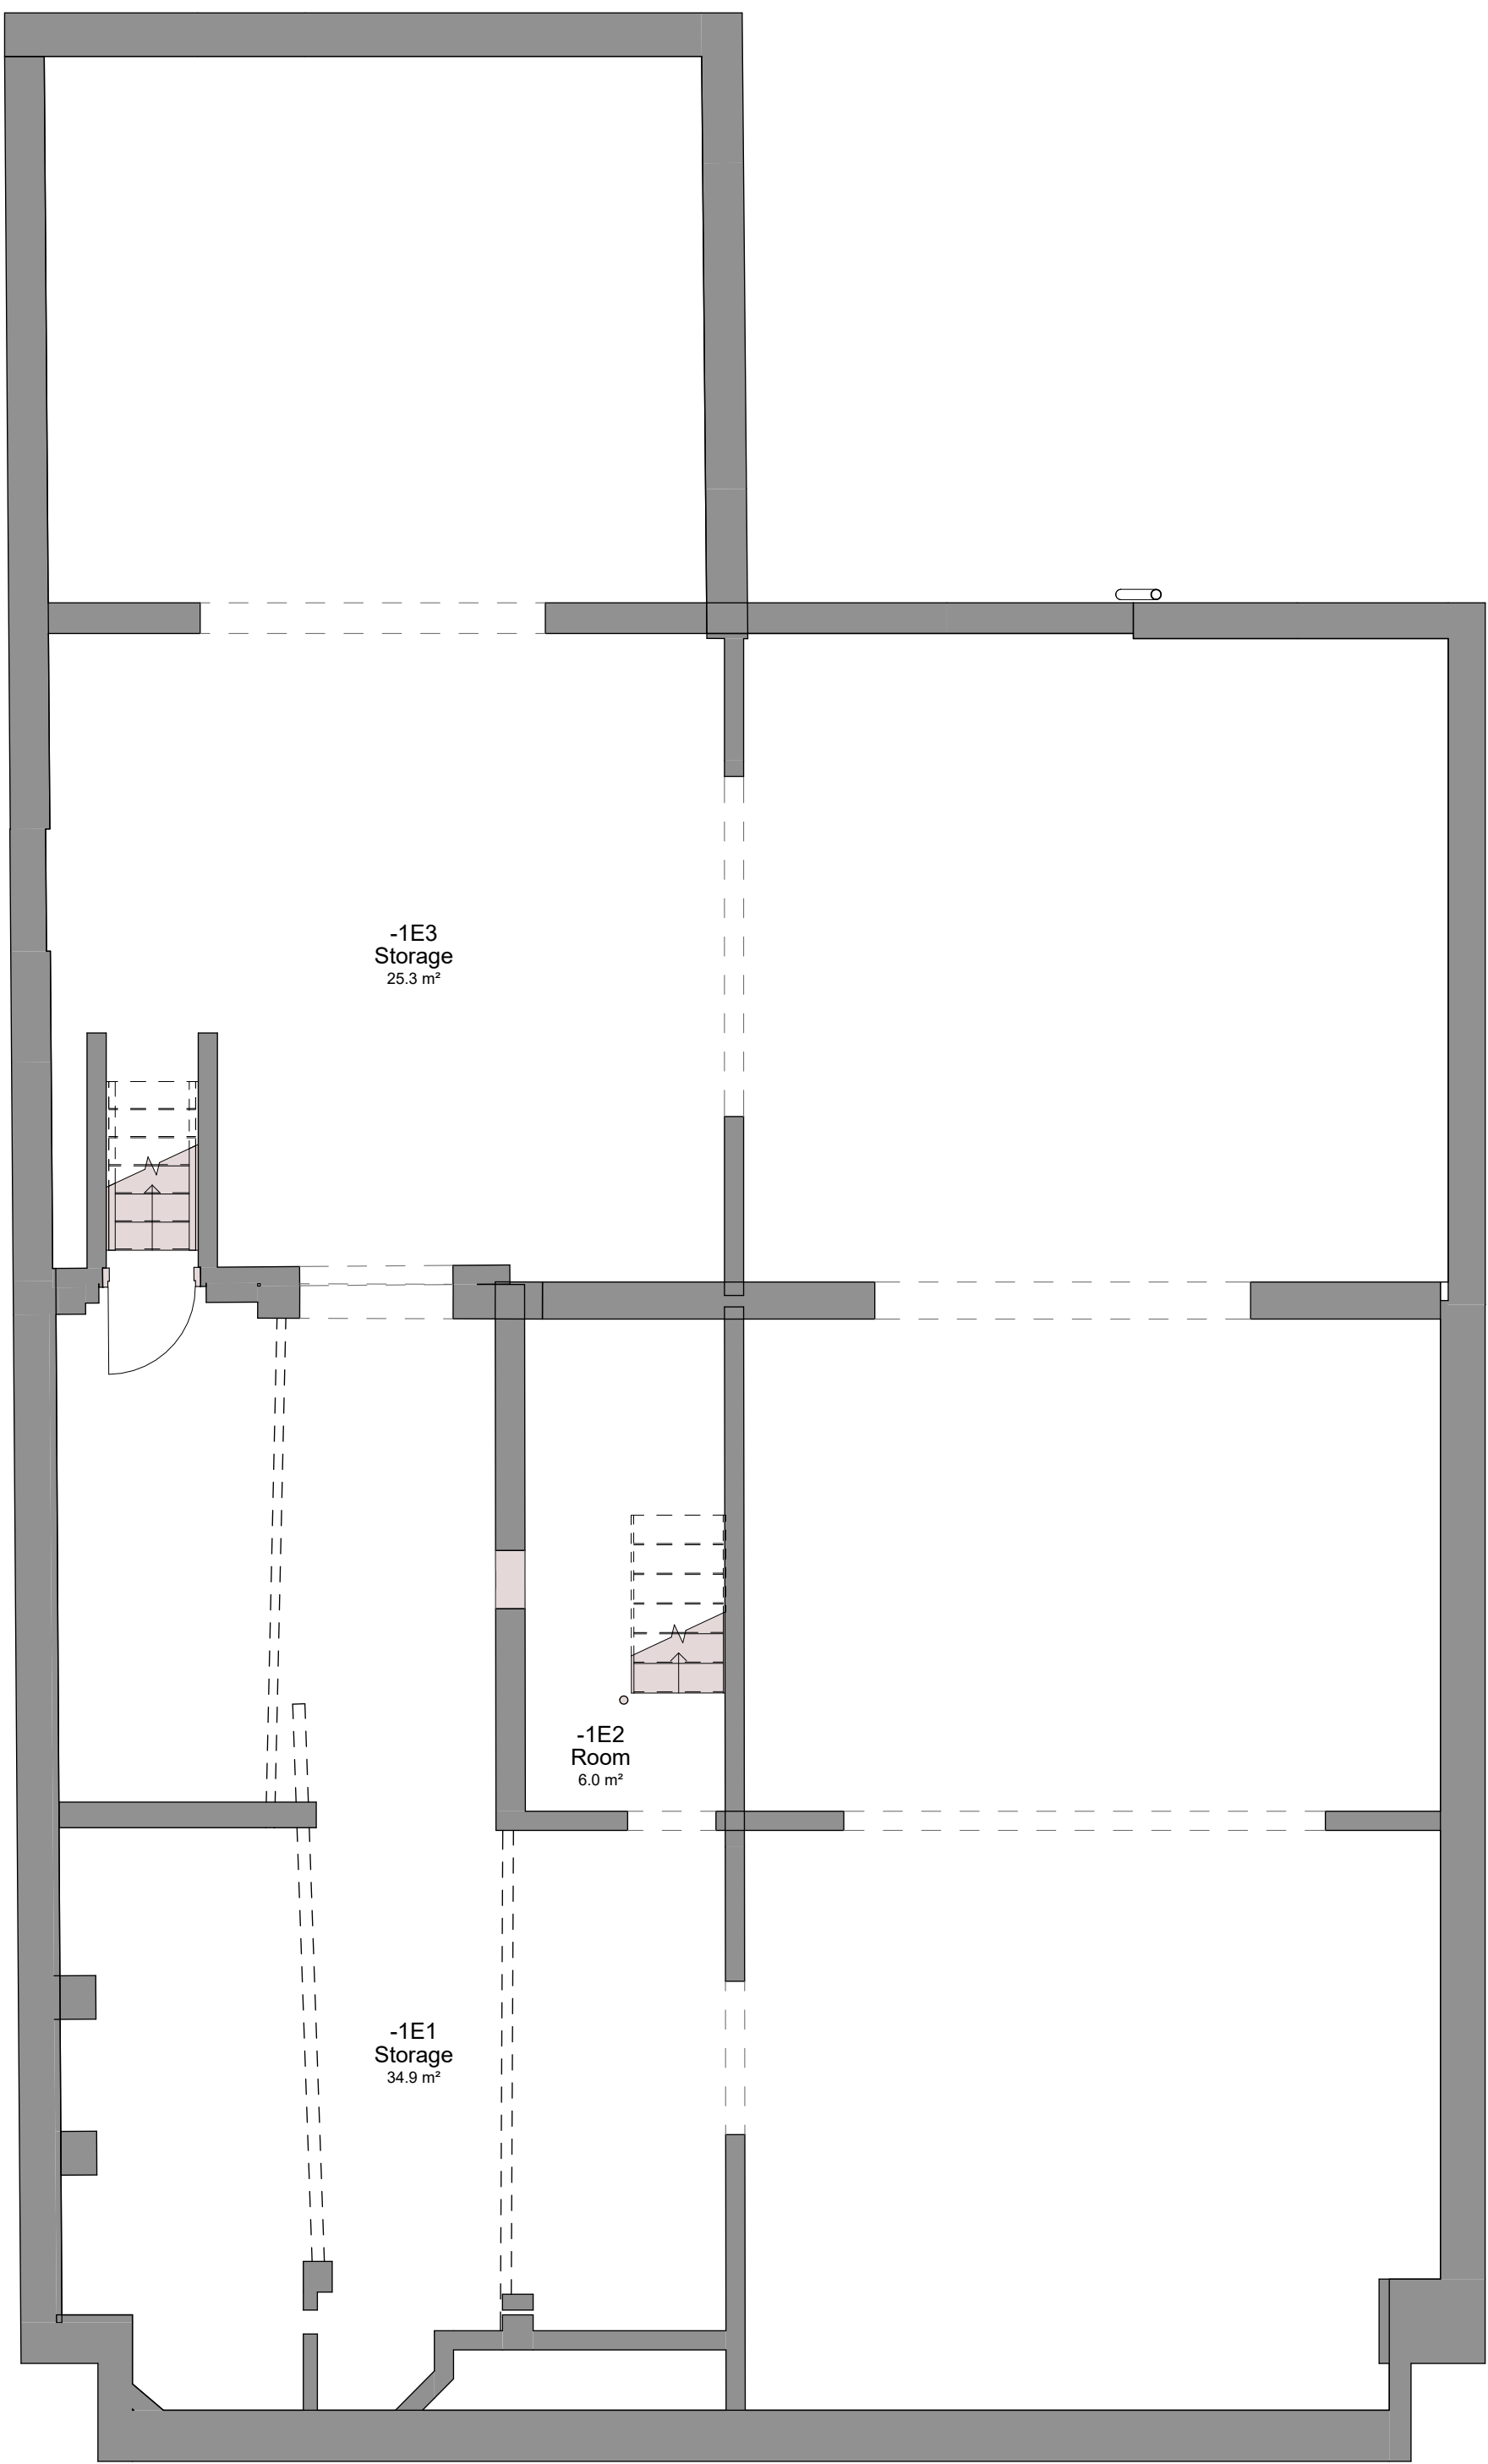

1 Level B1 - Existing
1 : 50

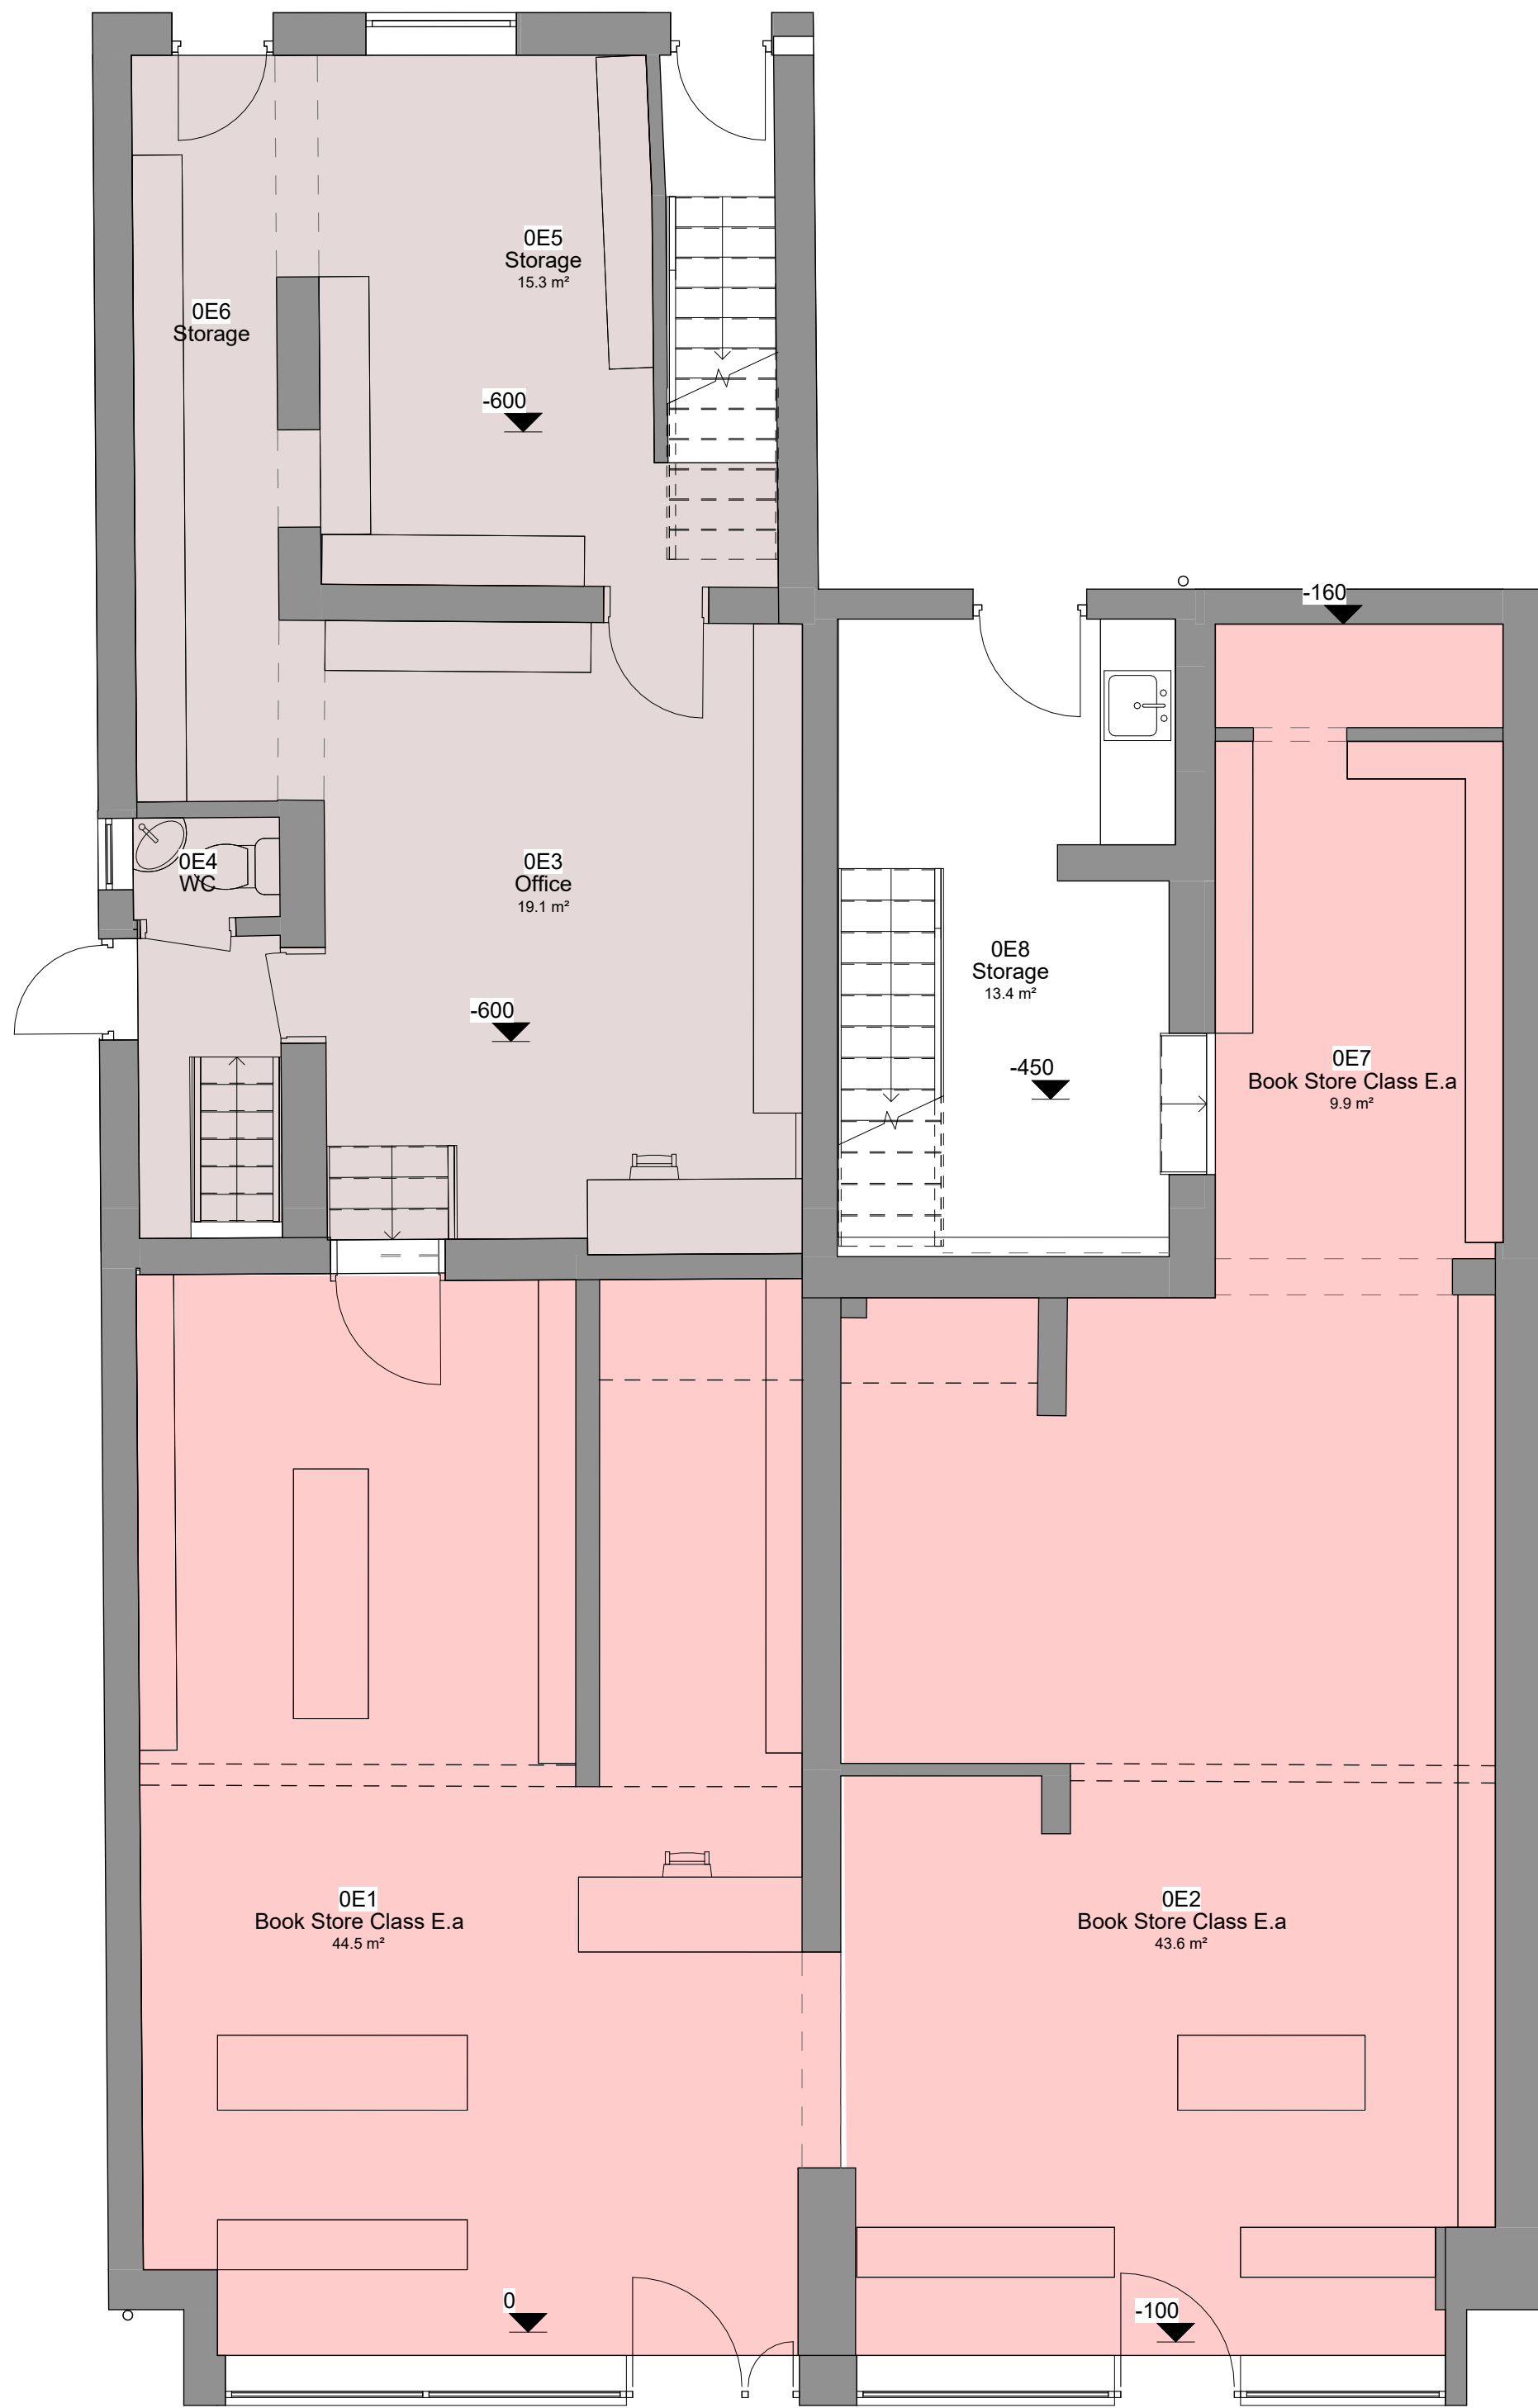

2 Level 0 - Existing
1 : 50



3 Level 1 - Existing
1 : 50

Key



Book Store - 104m²




Offices - 33m²




Book Store Storage - 219m²



Communal Storage - 26m²

 

Barber - 20m²

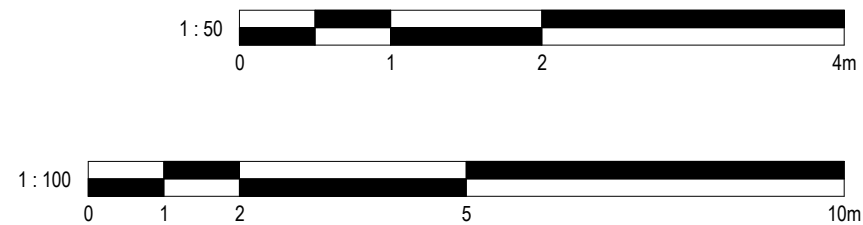

2	Planning - Revised	22/01/2026	JB
1	Added Class Use	19/02/2026	CB
No.	Description	Date	Initial

PROJECT			
2-4 Kings Road			
TITLE			
Existing Plans			
STATUS			
DESIGN			
DRAWN BY	DATE	SCALE (@ A1)	
JB	15/09/2025	1 : 50	
PROJECT NUMBER	DRAWING NUMBER	REV	
GSS24172	002A	2	
GOLD SKETCH			
S T U D I O S			
www.goldsketch.co.uk		info@goldsketch.co.uk 0161 792 9595	
NOTES			
© COPYRIGHT - ALL RIGHTS RESERVED.			
THIS DRAWING MUST NOT BE REPRODUCED WITHOUT PRIOR WRITTEN CONSENT.			
DRAWING TITLE: 2-4 KINGS ROAD, 2-4 KINGS ROAD, 2-4 KINGS ROAD			
ALL DIMENSIONS AND SETTING OUT SHALL BE CHECKED AND CONFIRMED ON SITE. ANY DISCREPANCIES TO BE REPORTED TO THE			
DRAWING PRIOR TO THE COMMENCEMENT OF ANY WORK. ALL WORK AND MATERIALS TO BE IN ACCORDANCE WITH CURRENT BUILDING			
REGULATIONS, RELEVANT CODES OF PRACTICE AND BRITISH STANDARDS. ALL DIMENSIONS ON THIS DRAWING ARE IN MILLIMETERS UNLESS			
OTHERWISE STATED.			