


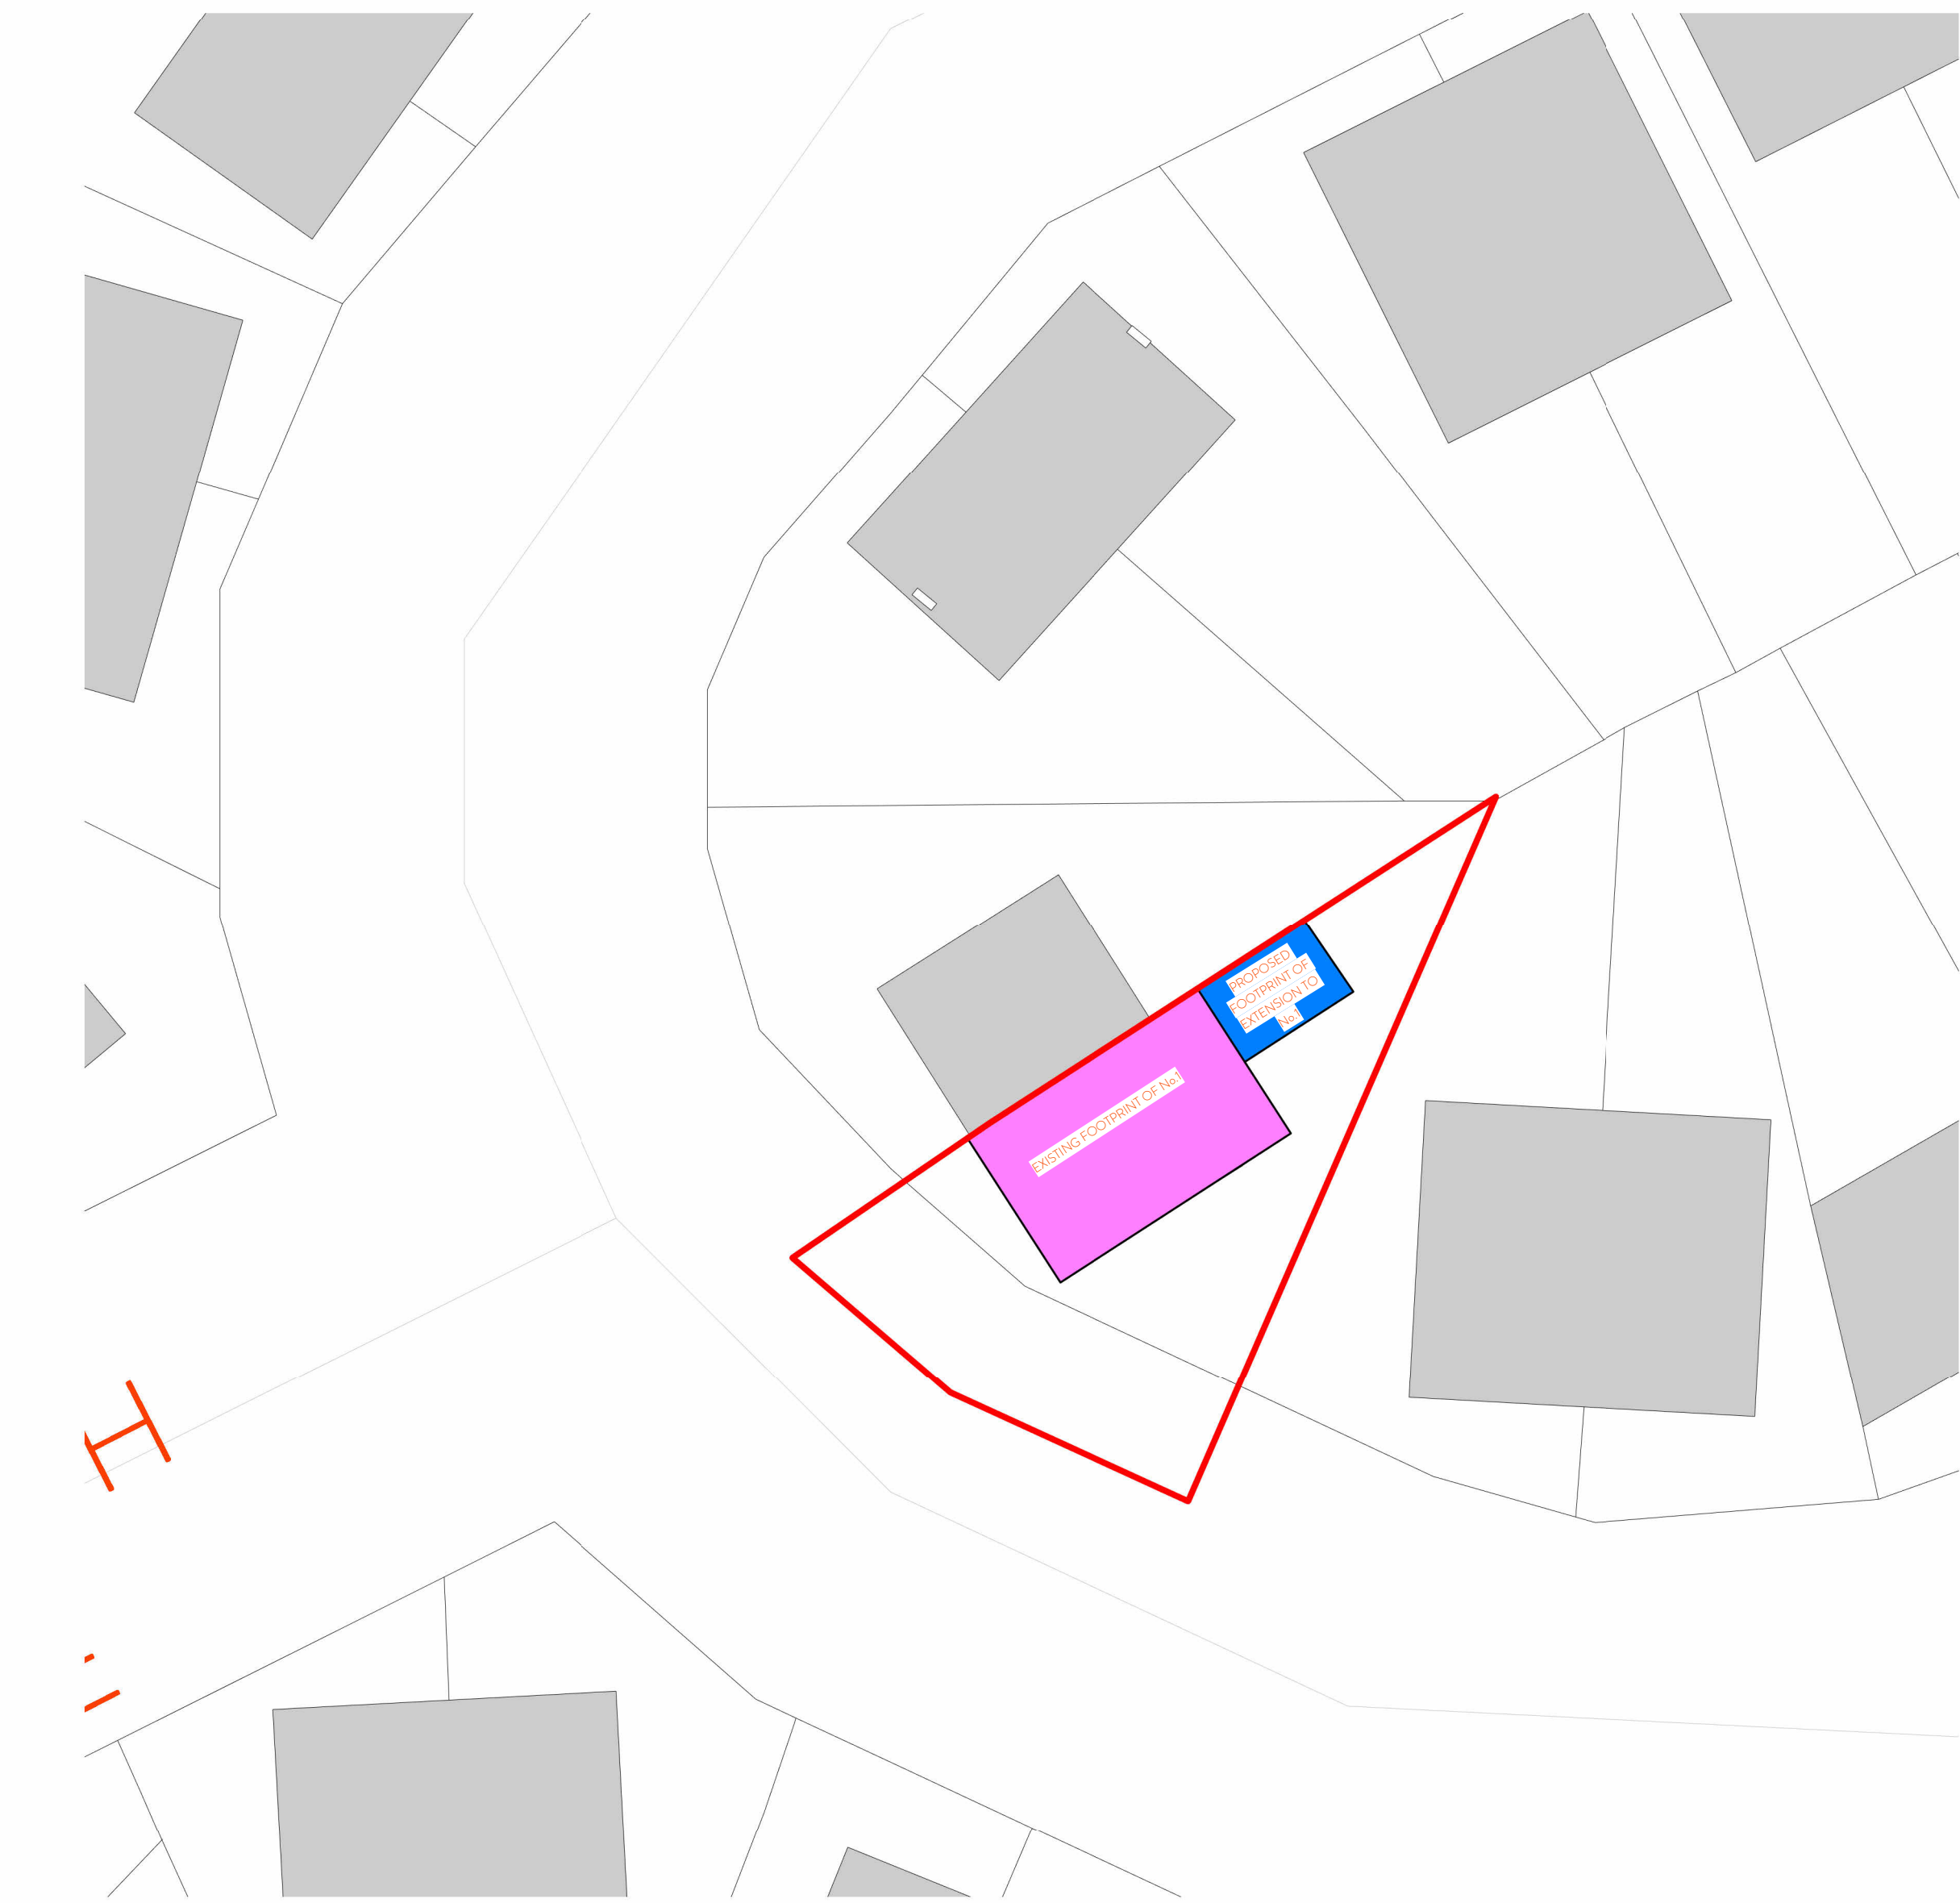

1 Block Plan
1 : 200

Site boundary indicated by red line
© Crown Copyright and database rights 2021 OS 100047474.



Project No.


JC 78



Revisions

Planning Notes:

Project North

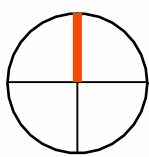

Drawn by: AH

Checked by: JC

Scale on A1:

1 : 200

BLOCK PLAN

SP1.2

Sheet No.

© 2021