

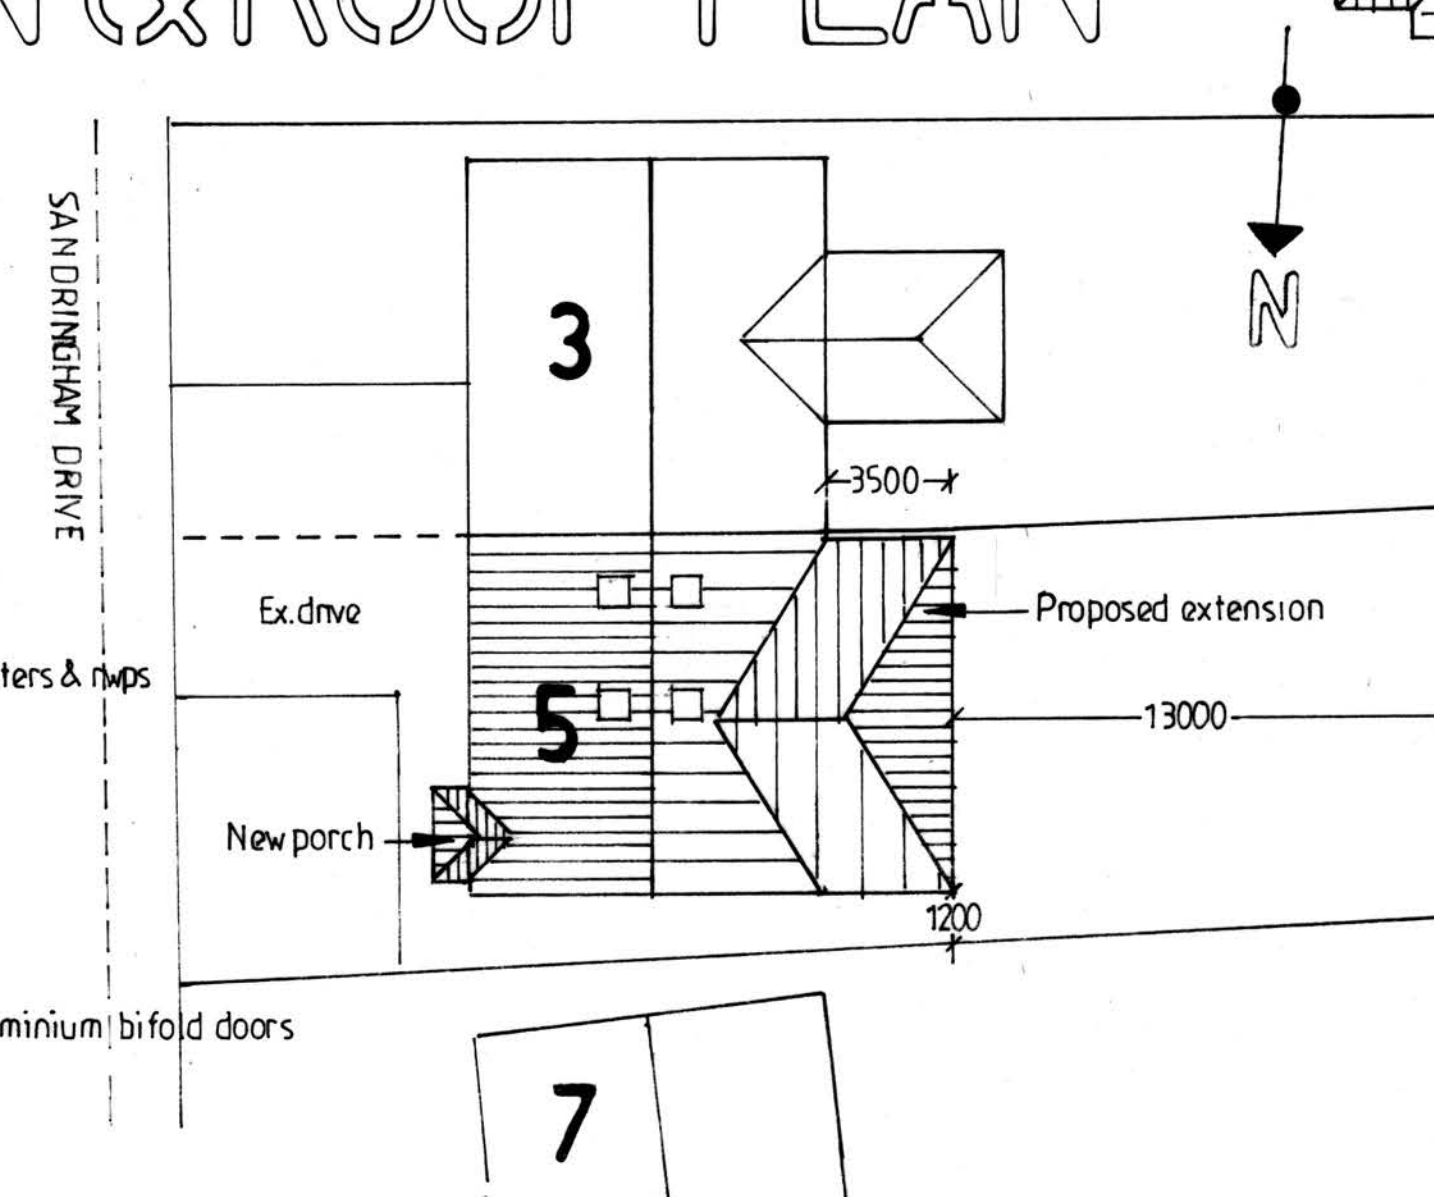
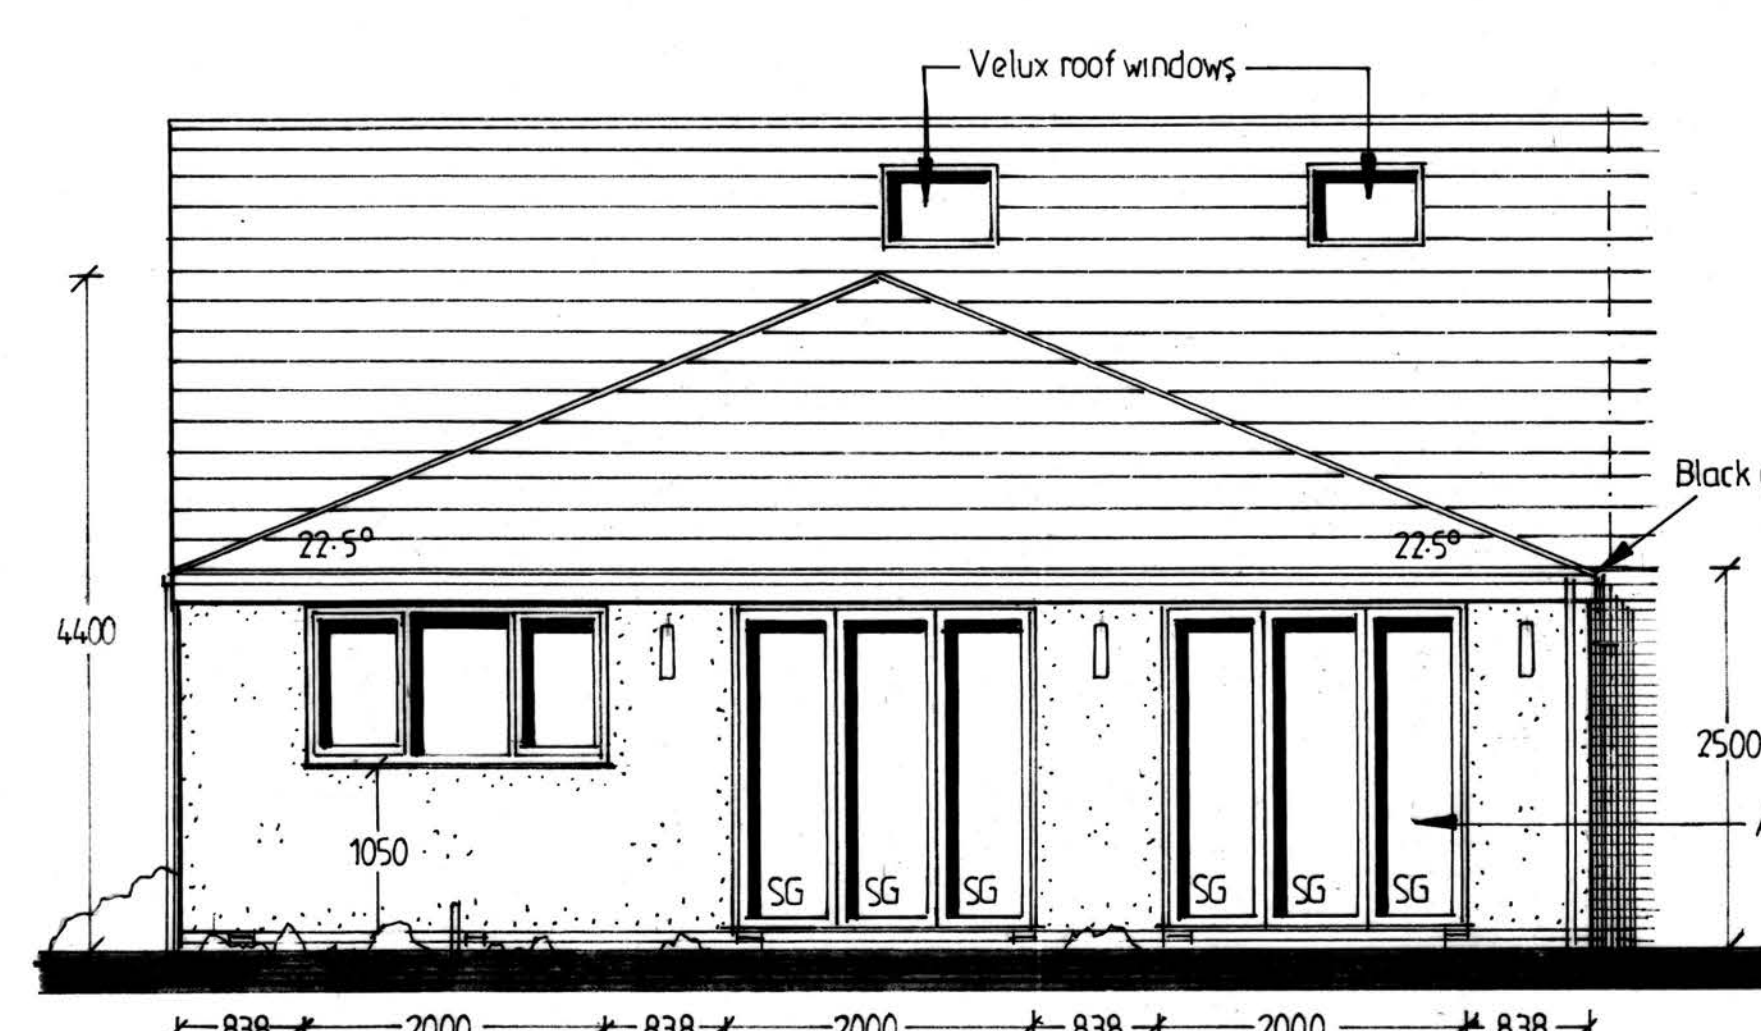
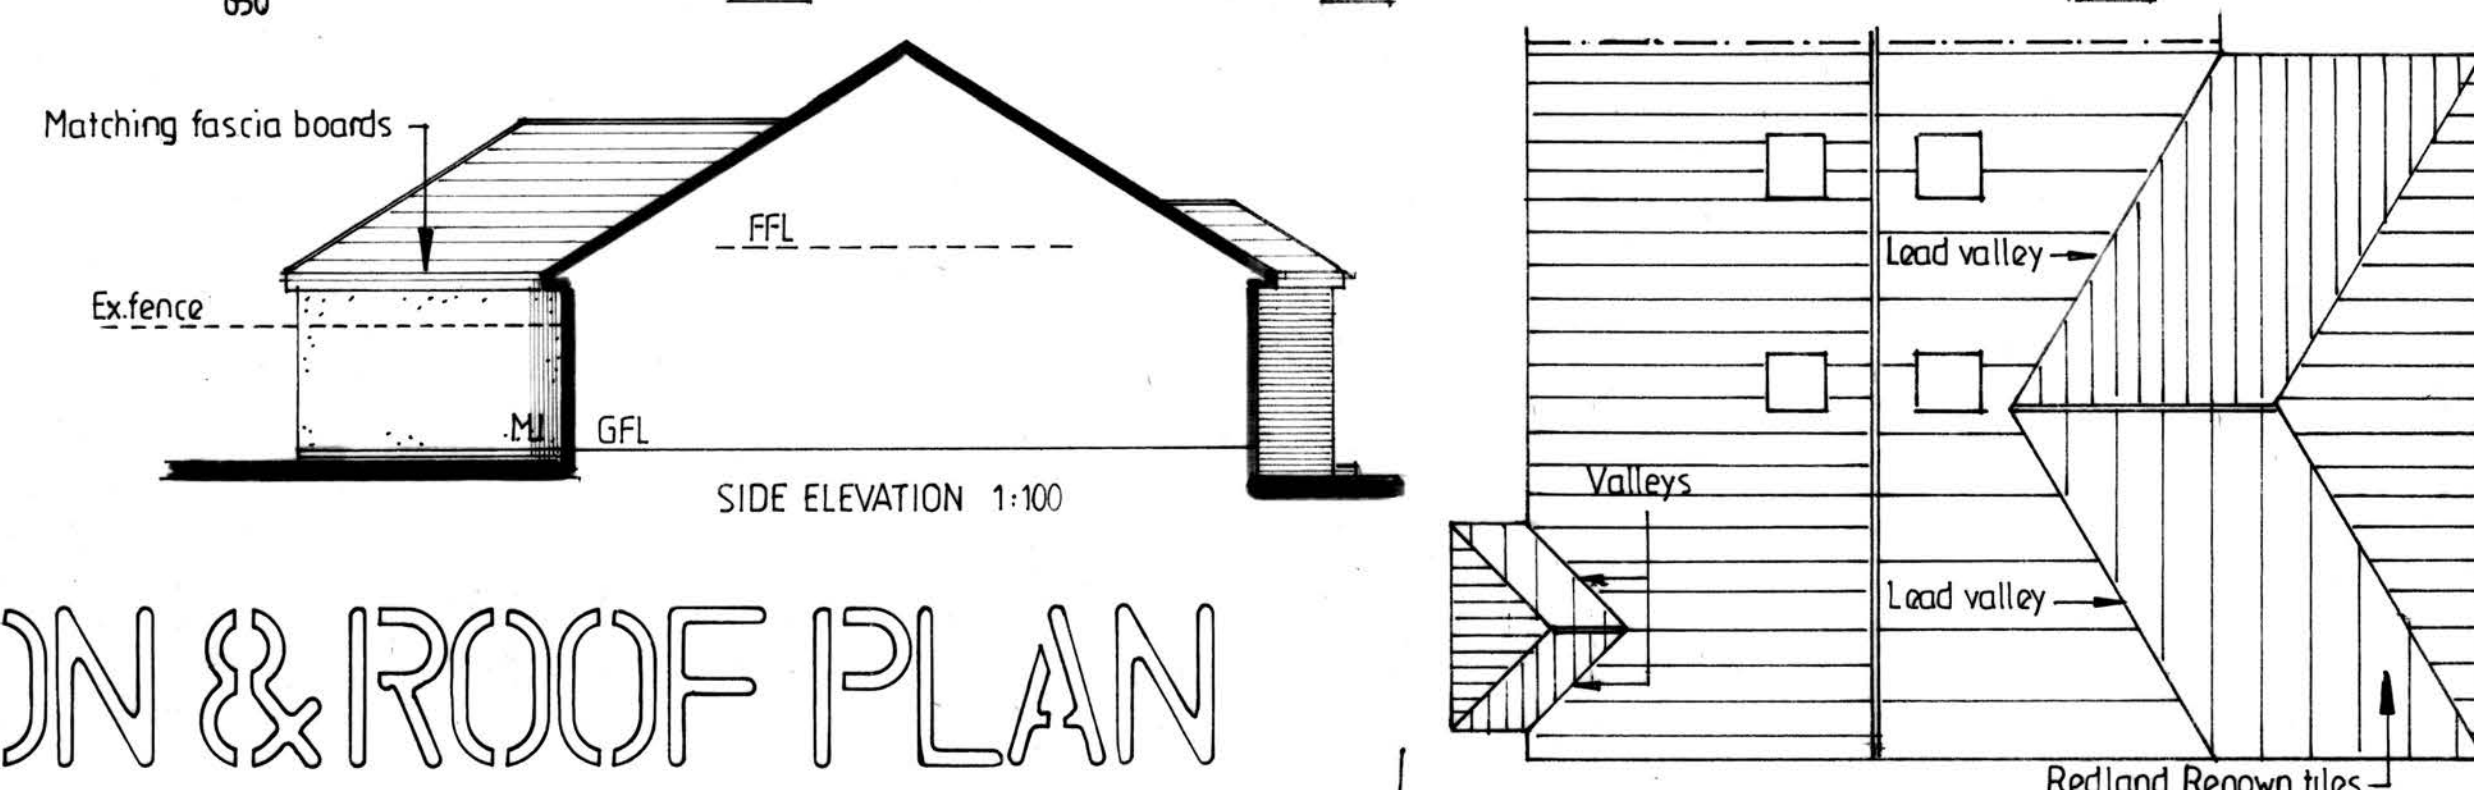
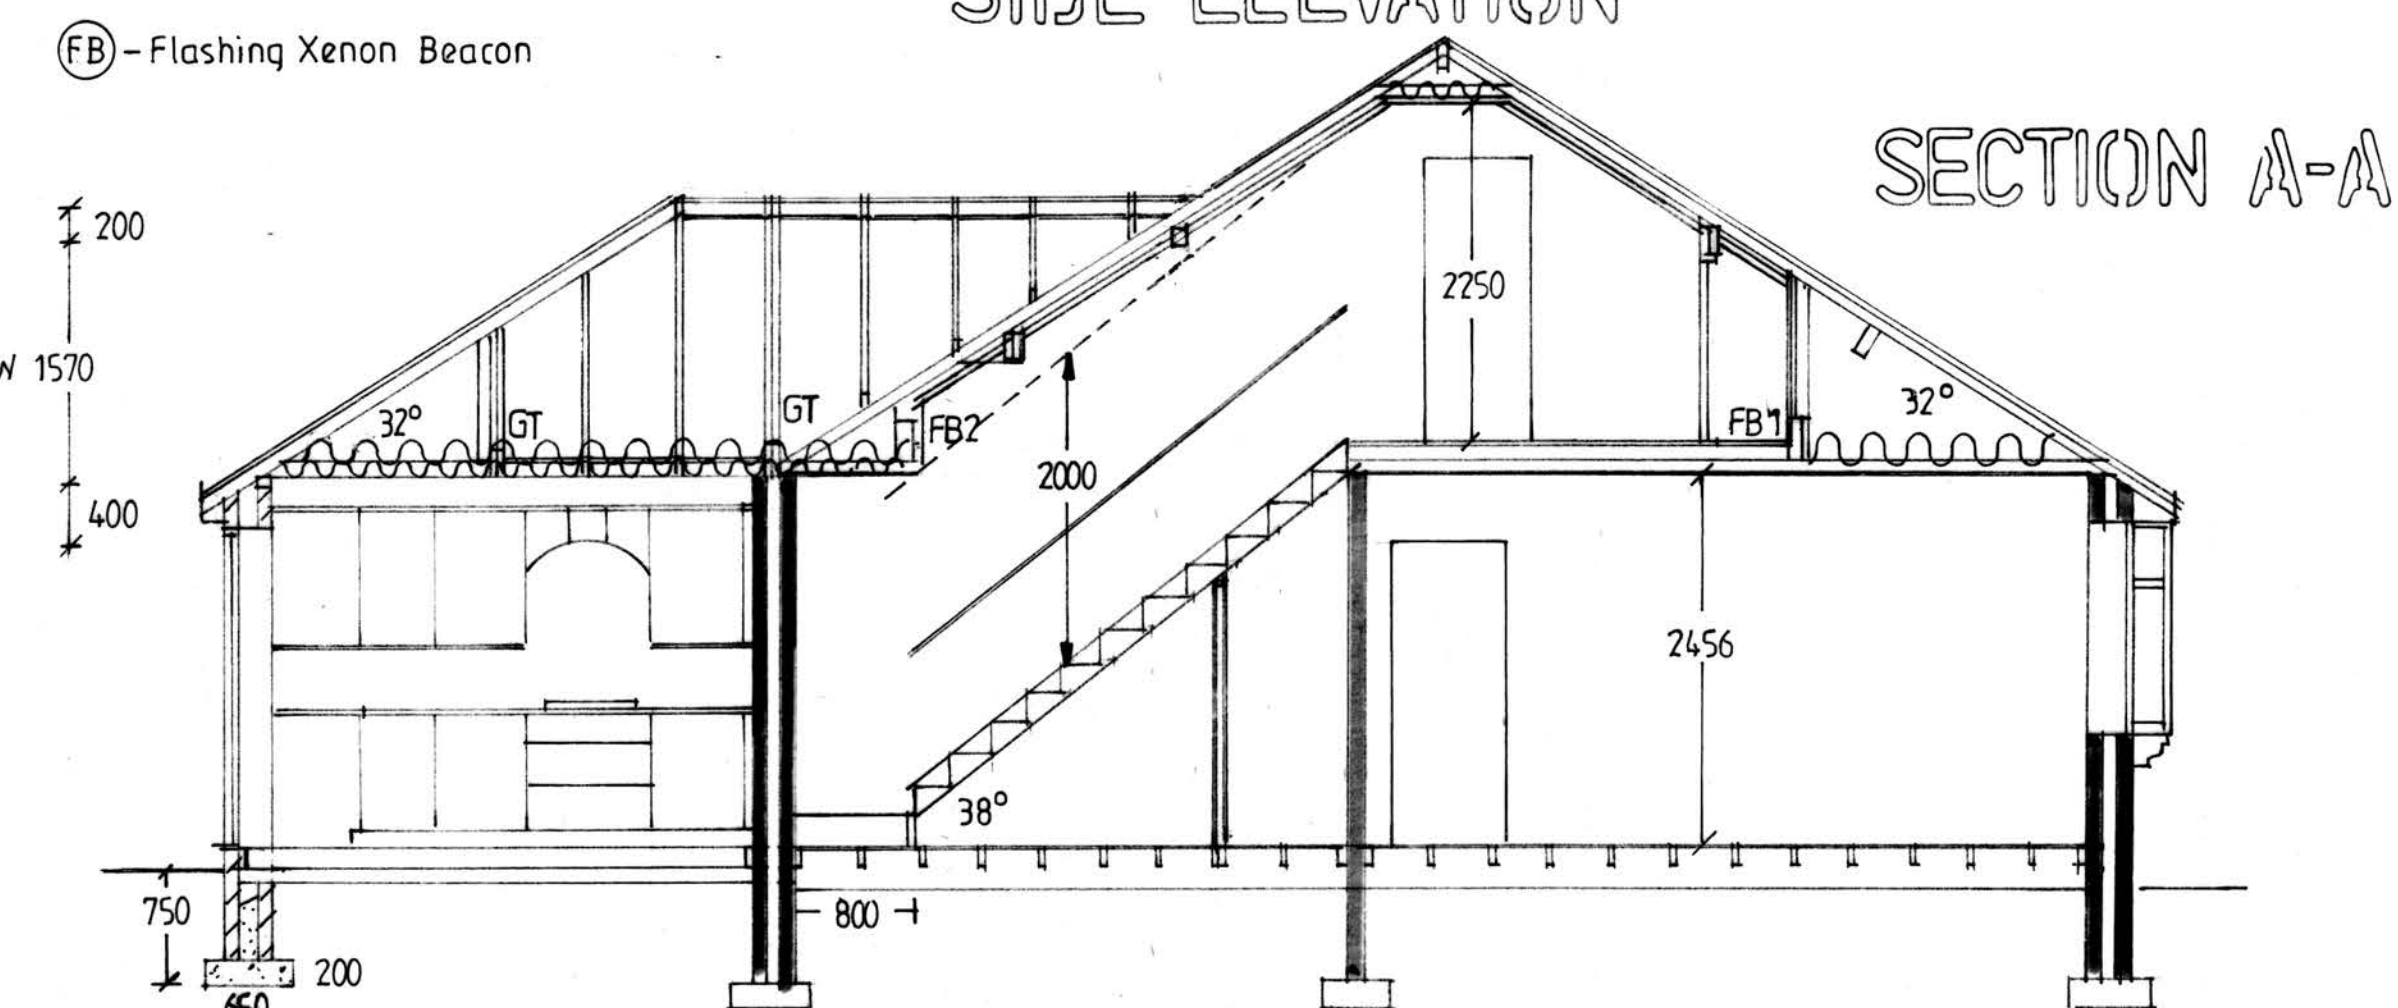
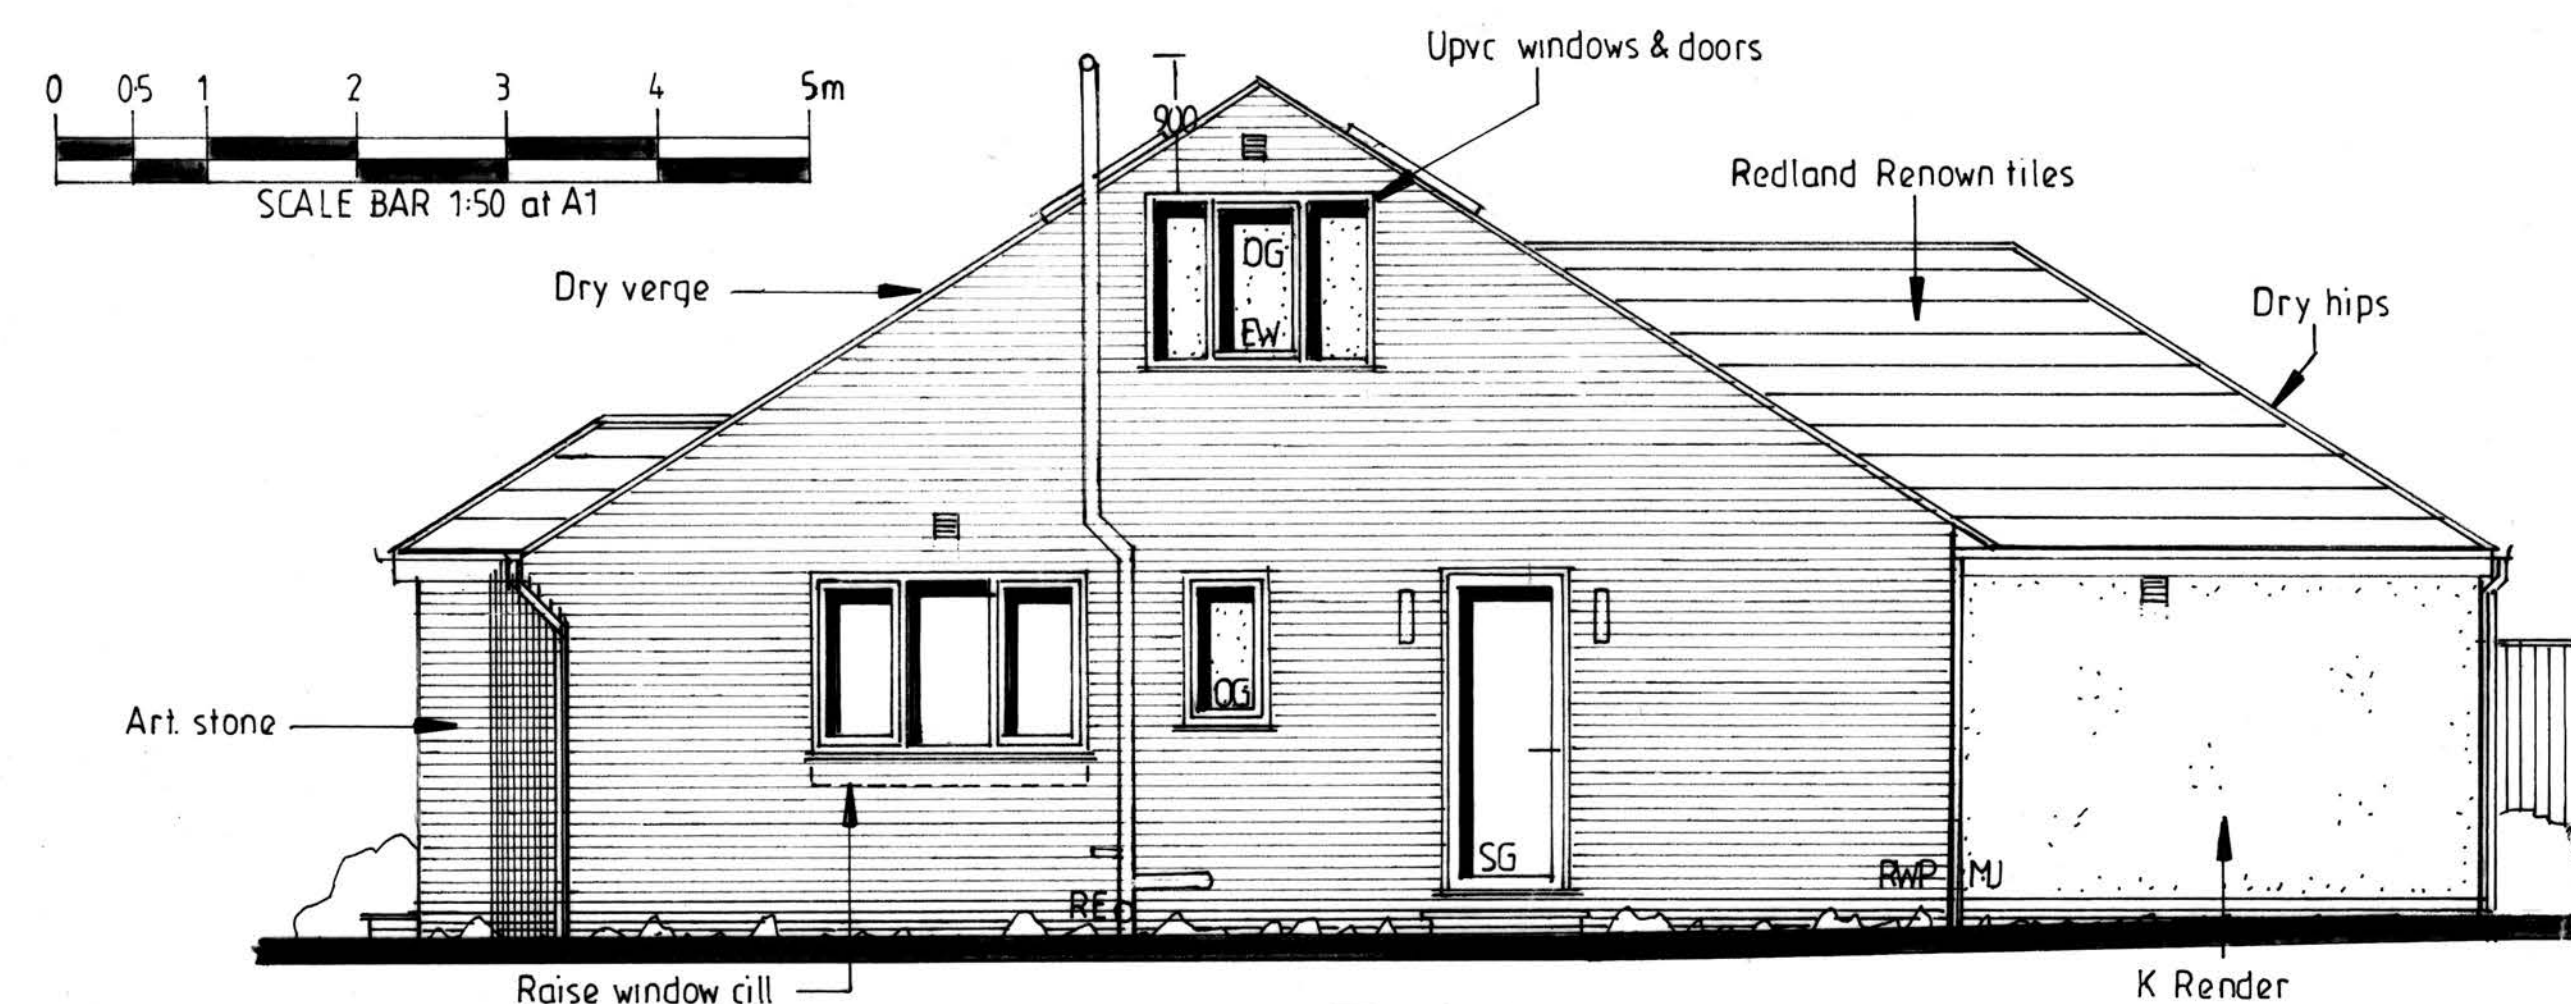


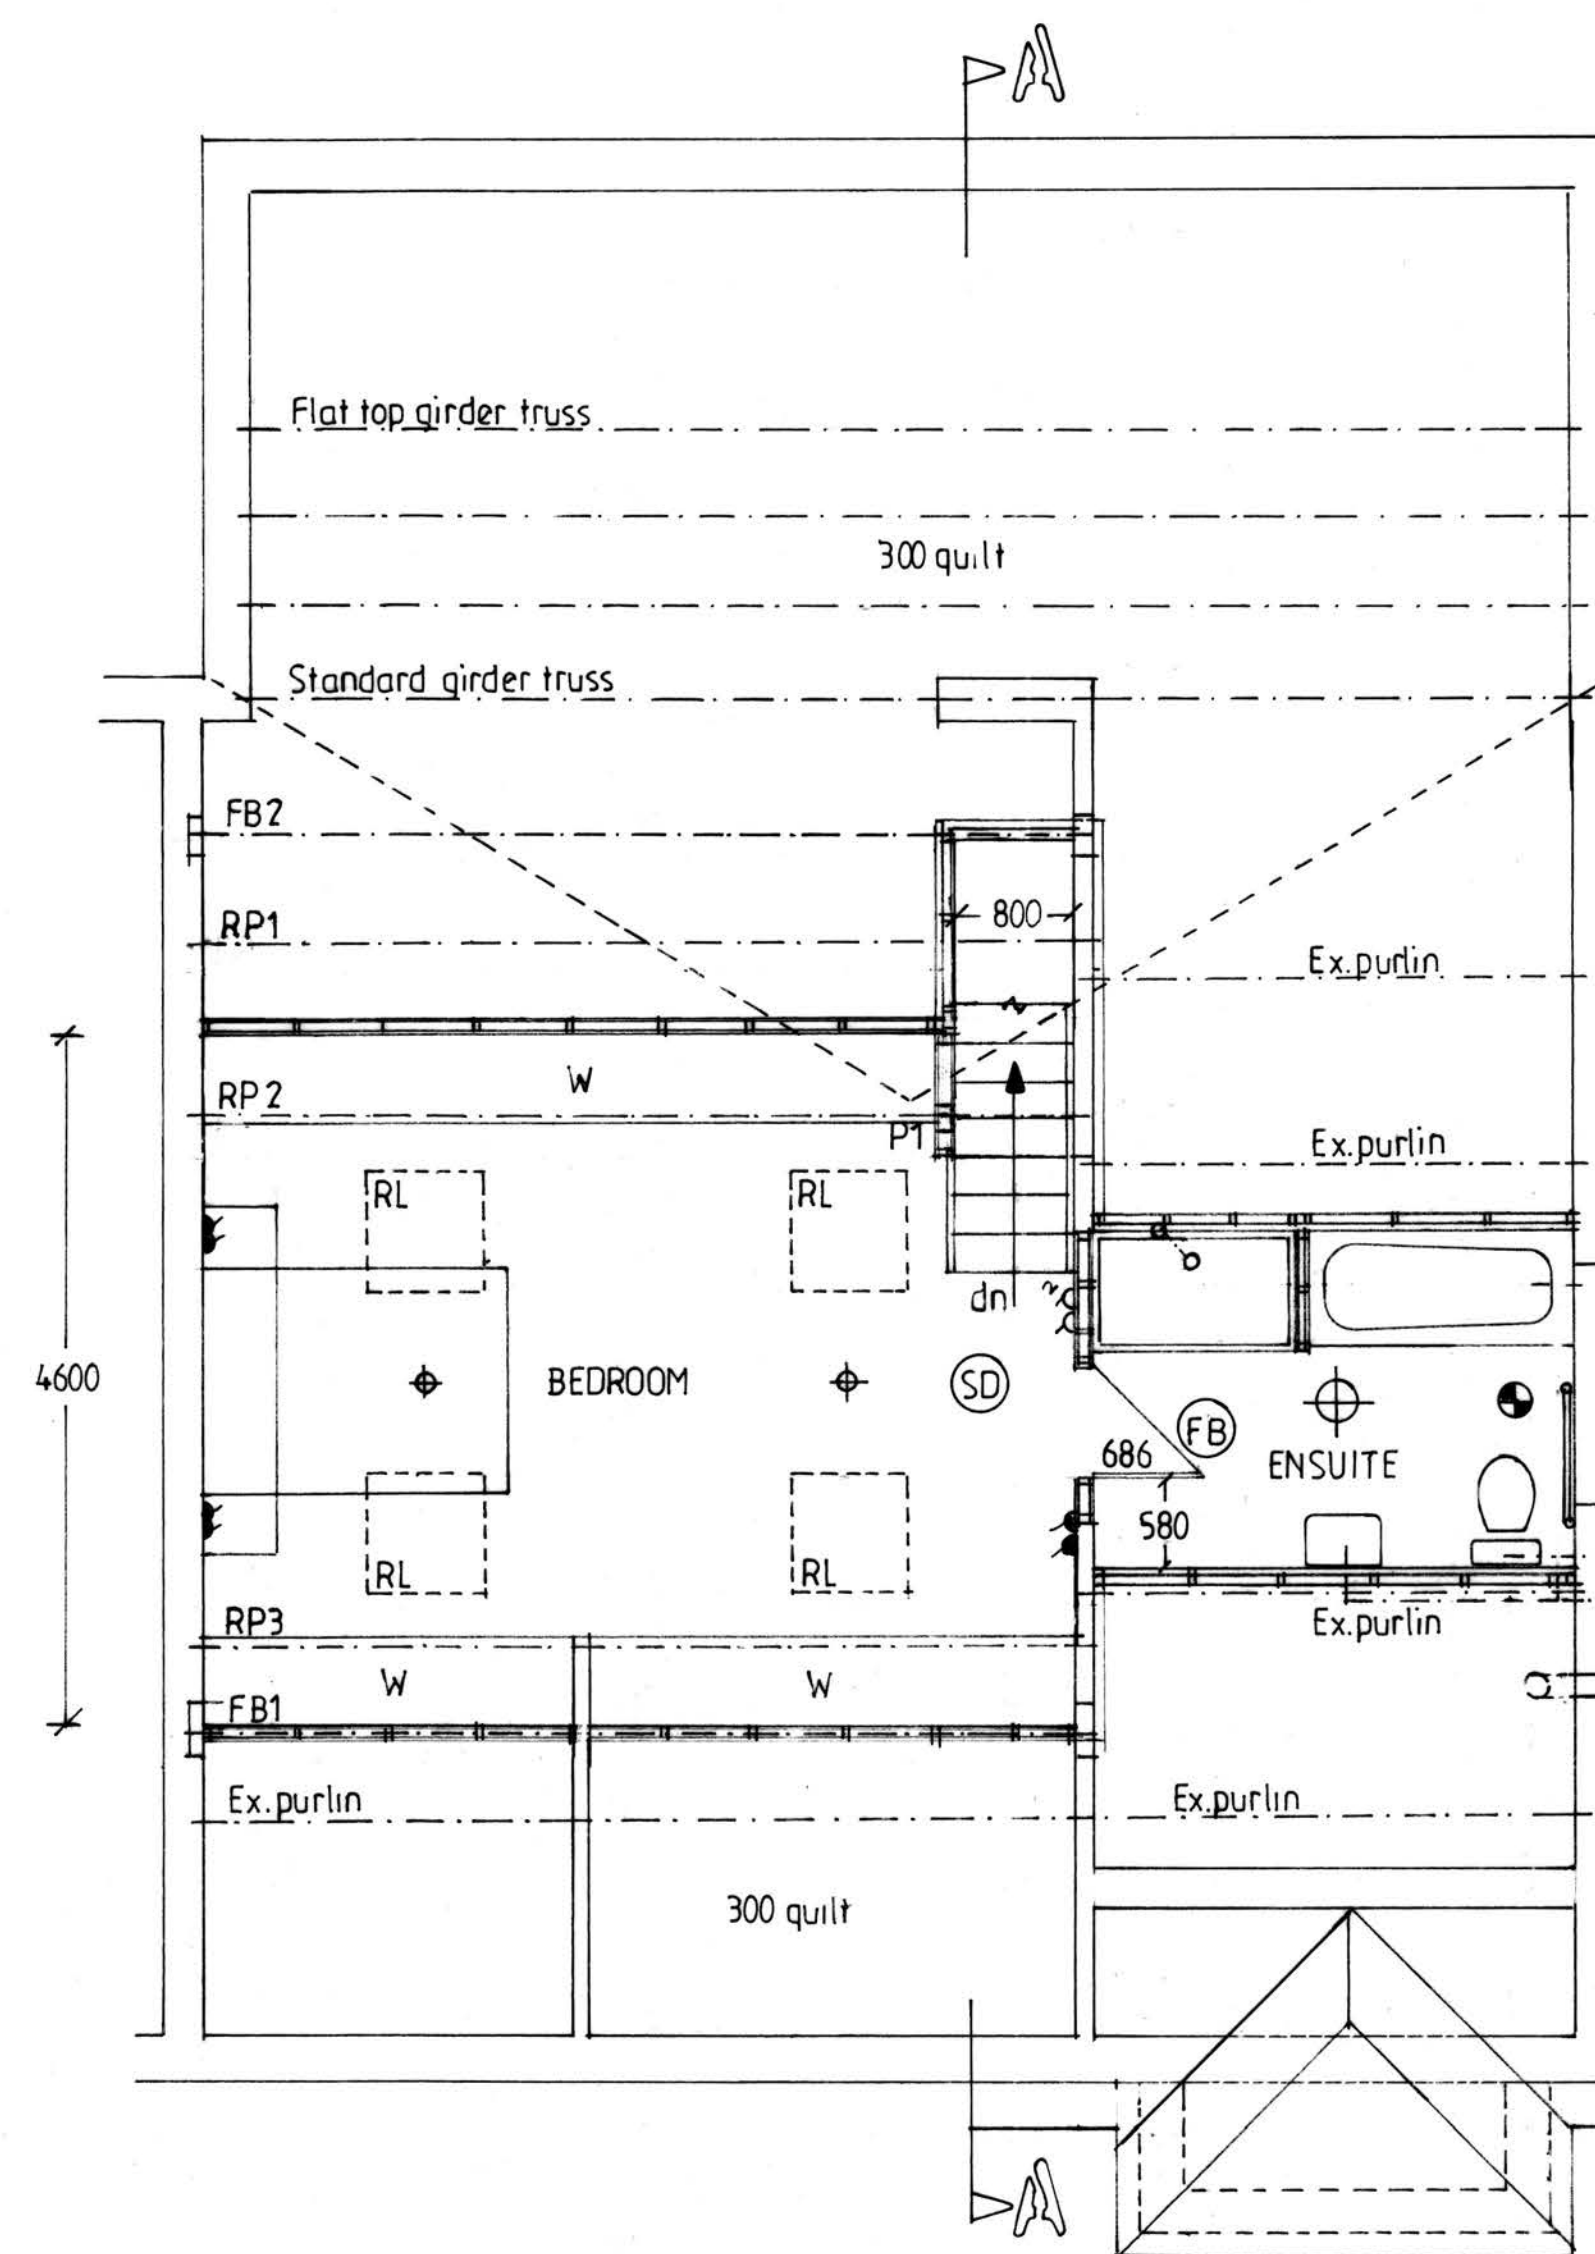

PROPOSED SINGLE STOREY EXTENSIONS & INTERNAL ALTS.

FOR	MR D.MARNO
AT	5 SANDRINGHAM DRIVE GREENMOUNT BURY BL8 4DJ

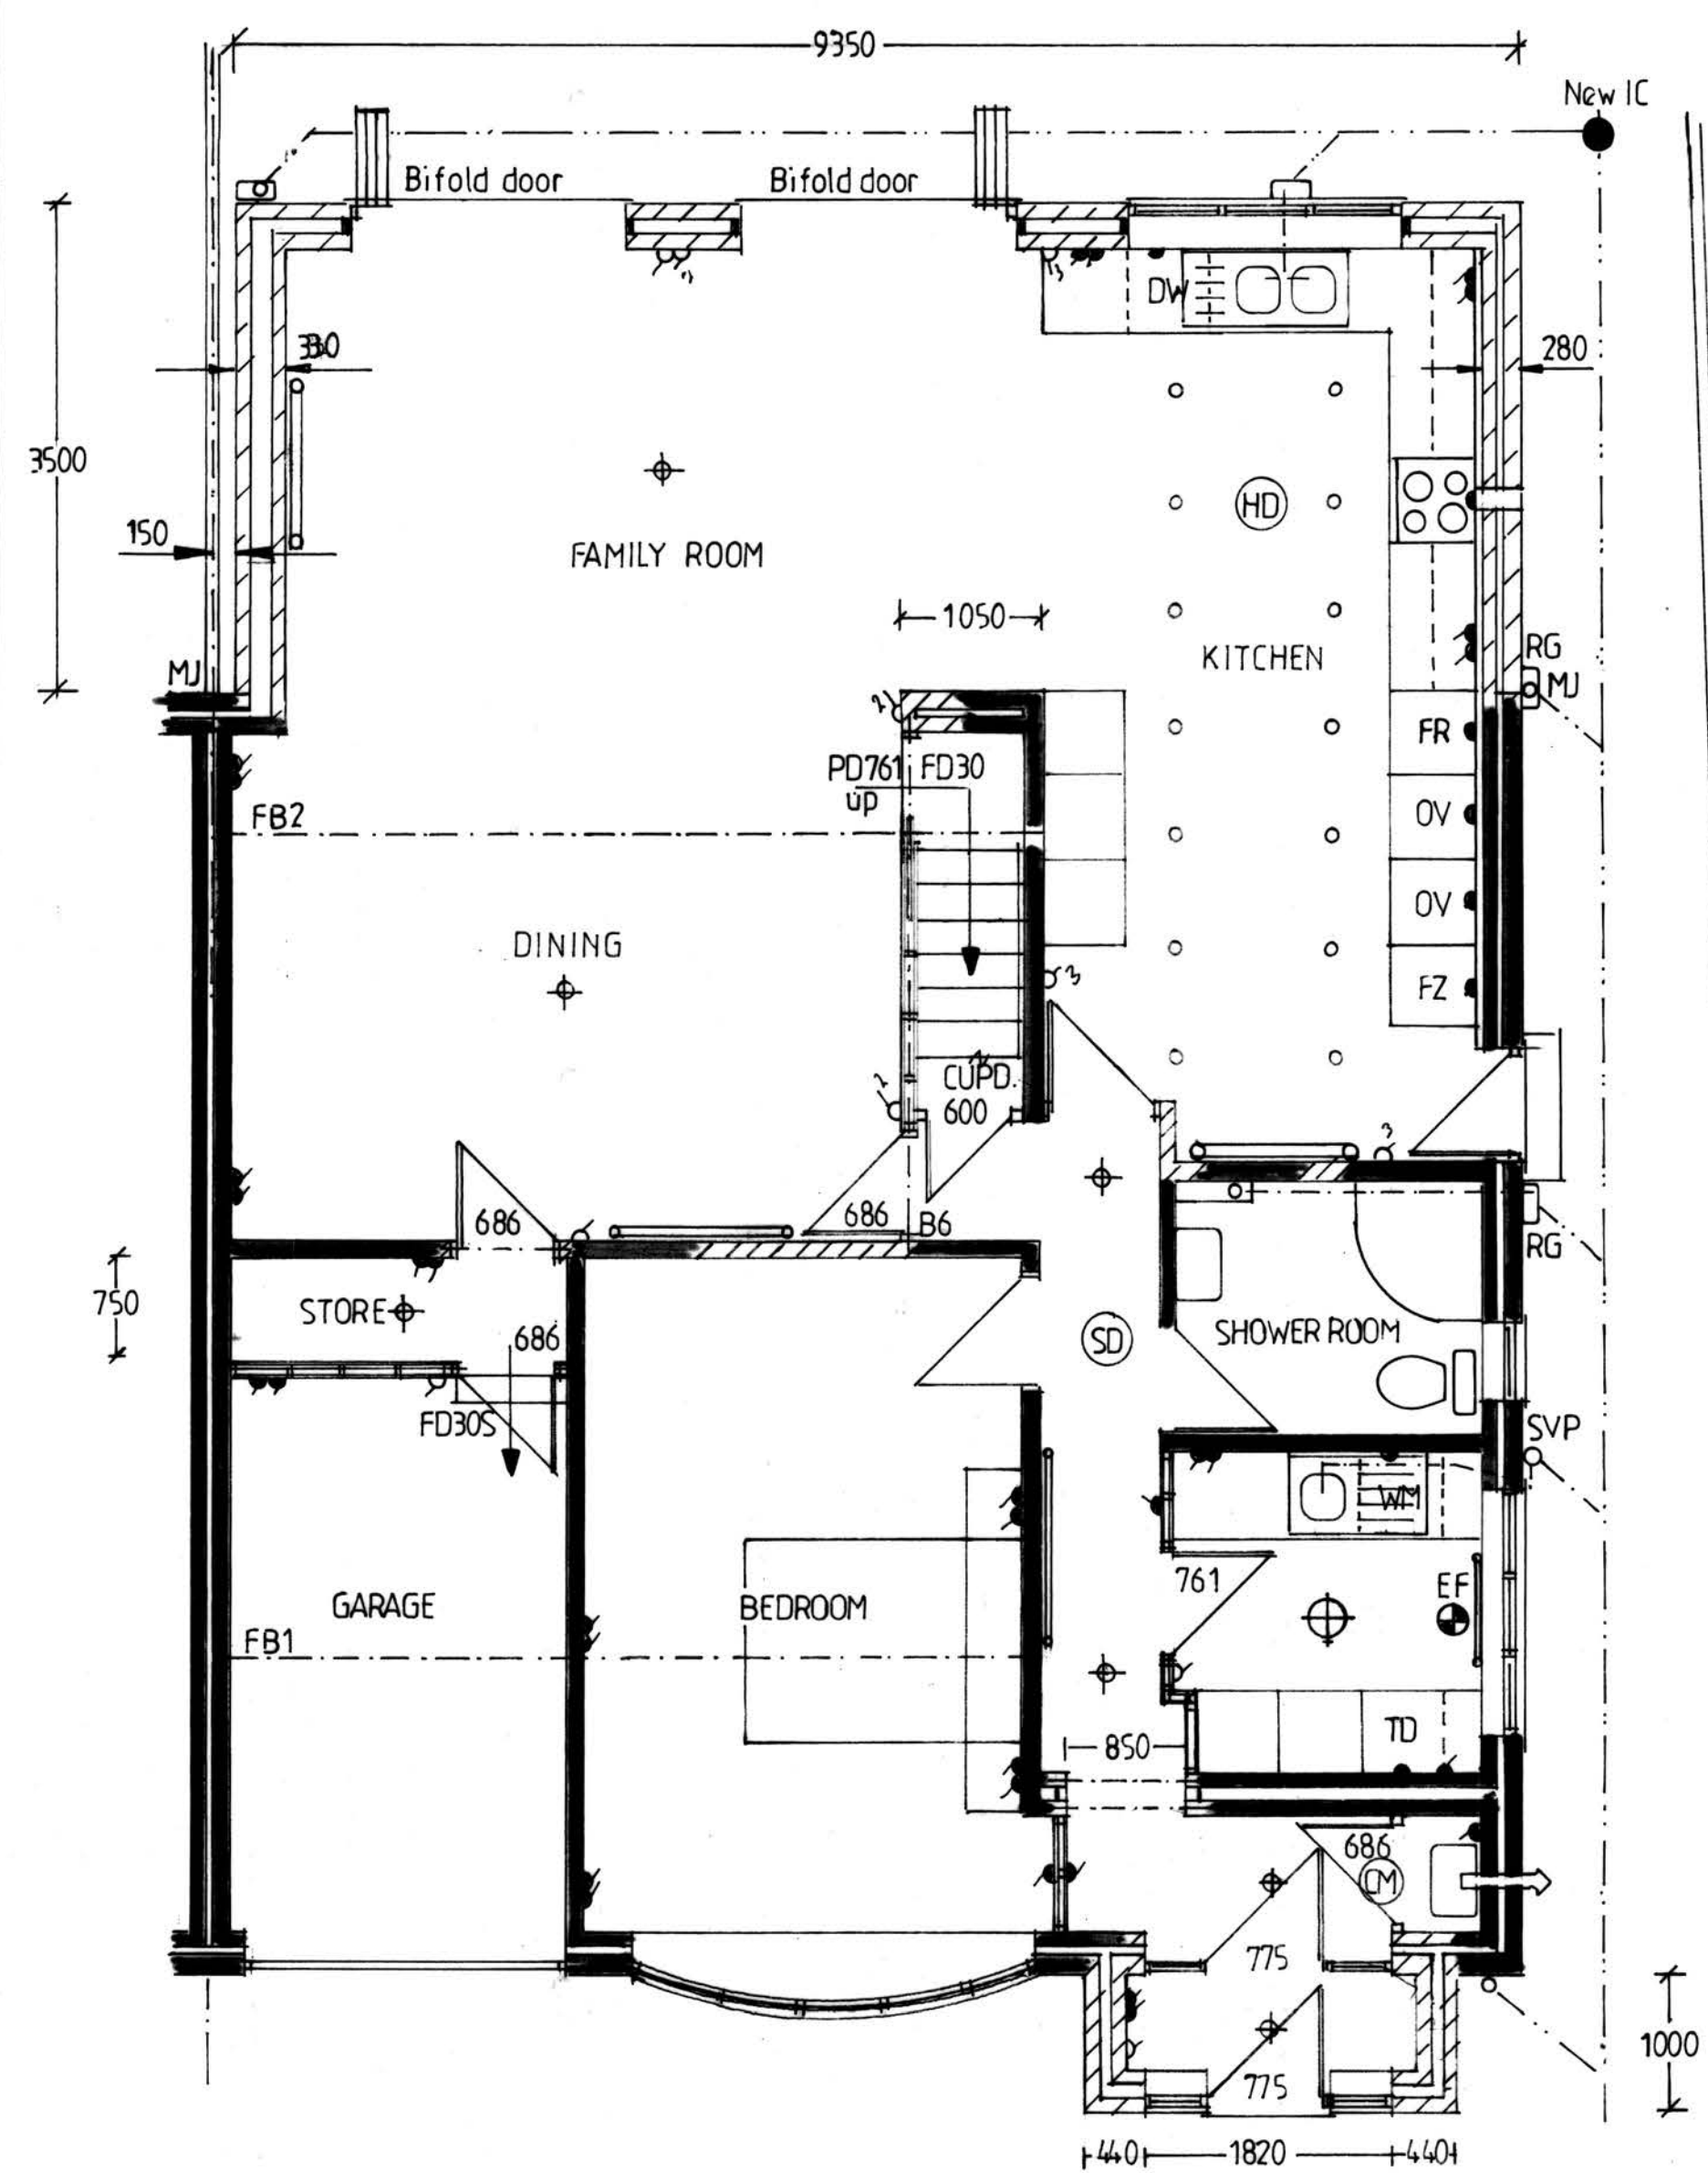

AIDRIAN HUGHES
ARCHITECTURAL SERVICES

SCALE 1:50 1:100

DATE JUNE 2024

DRAWING NO.
2/17/2024