



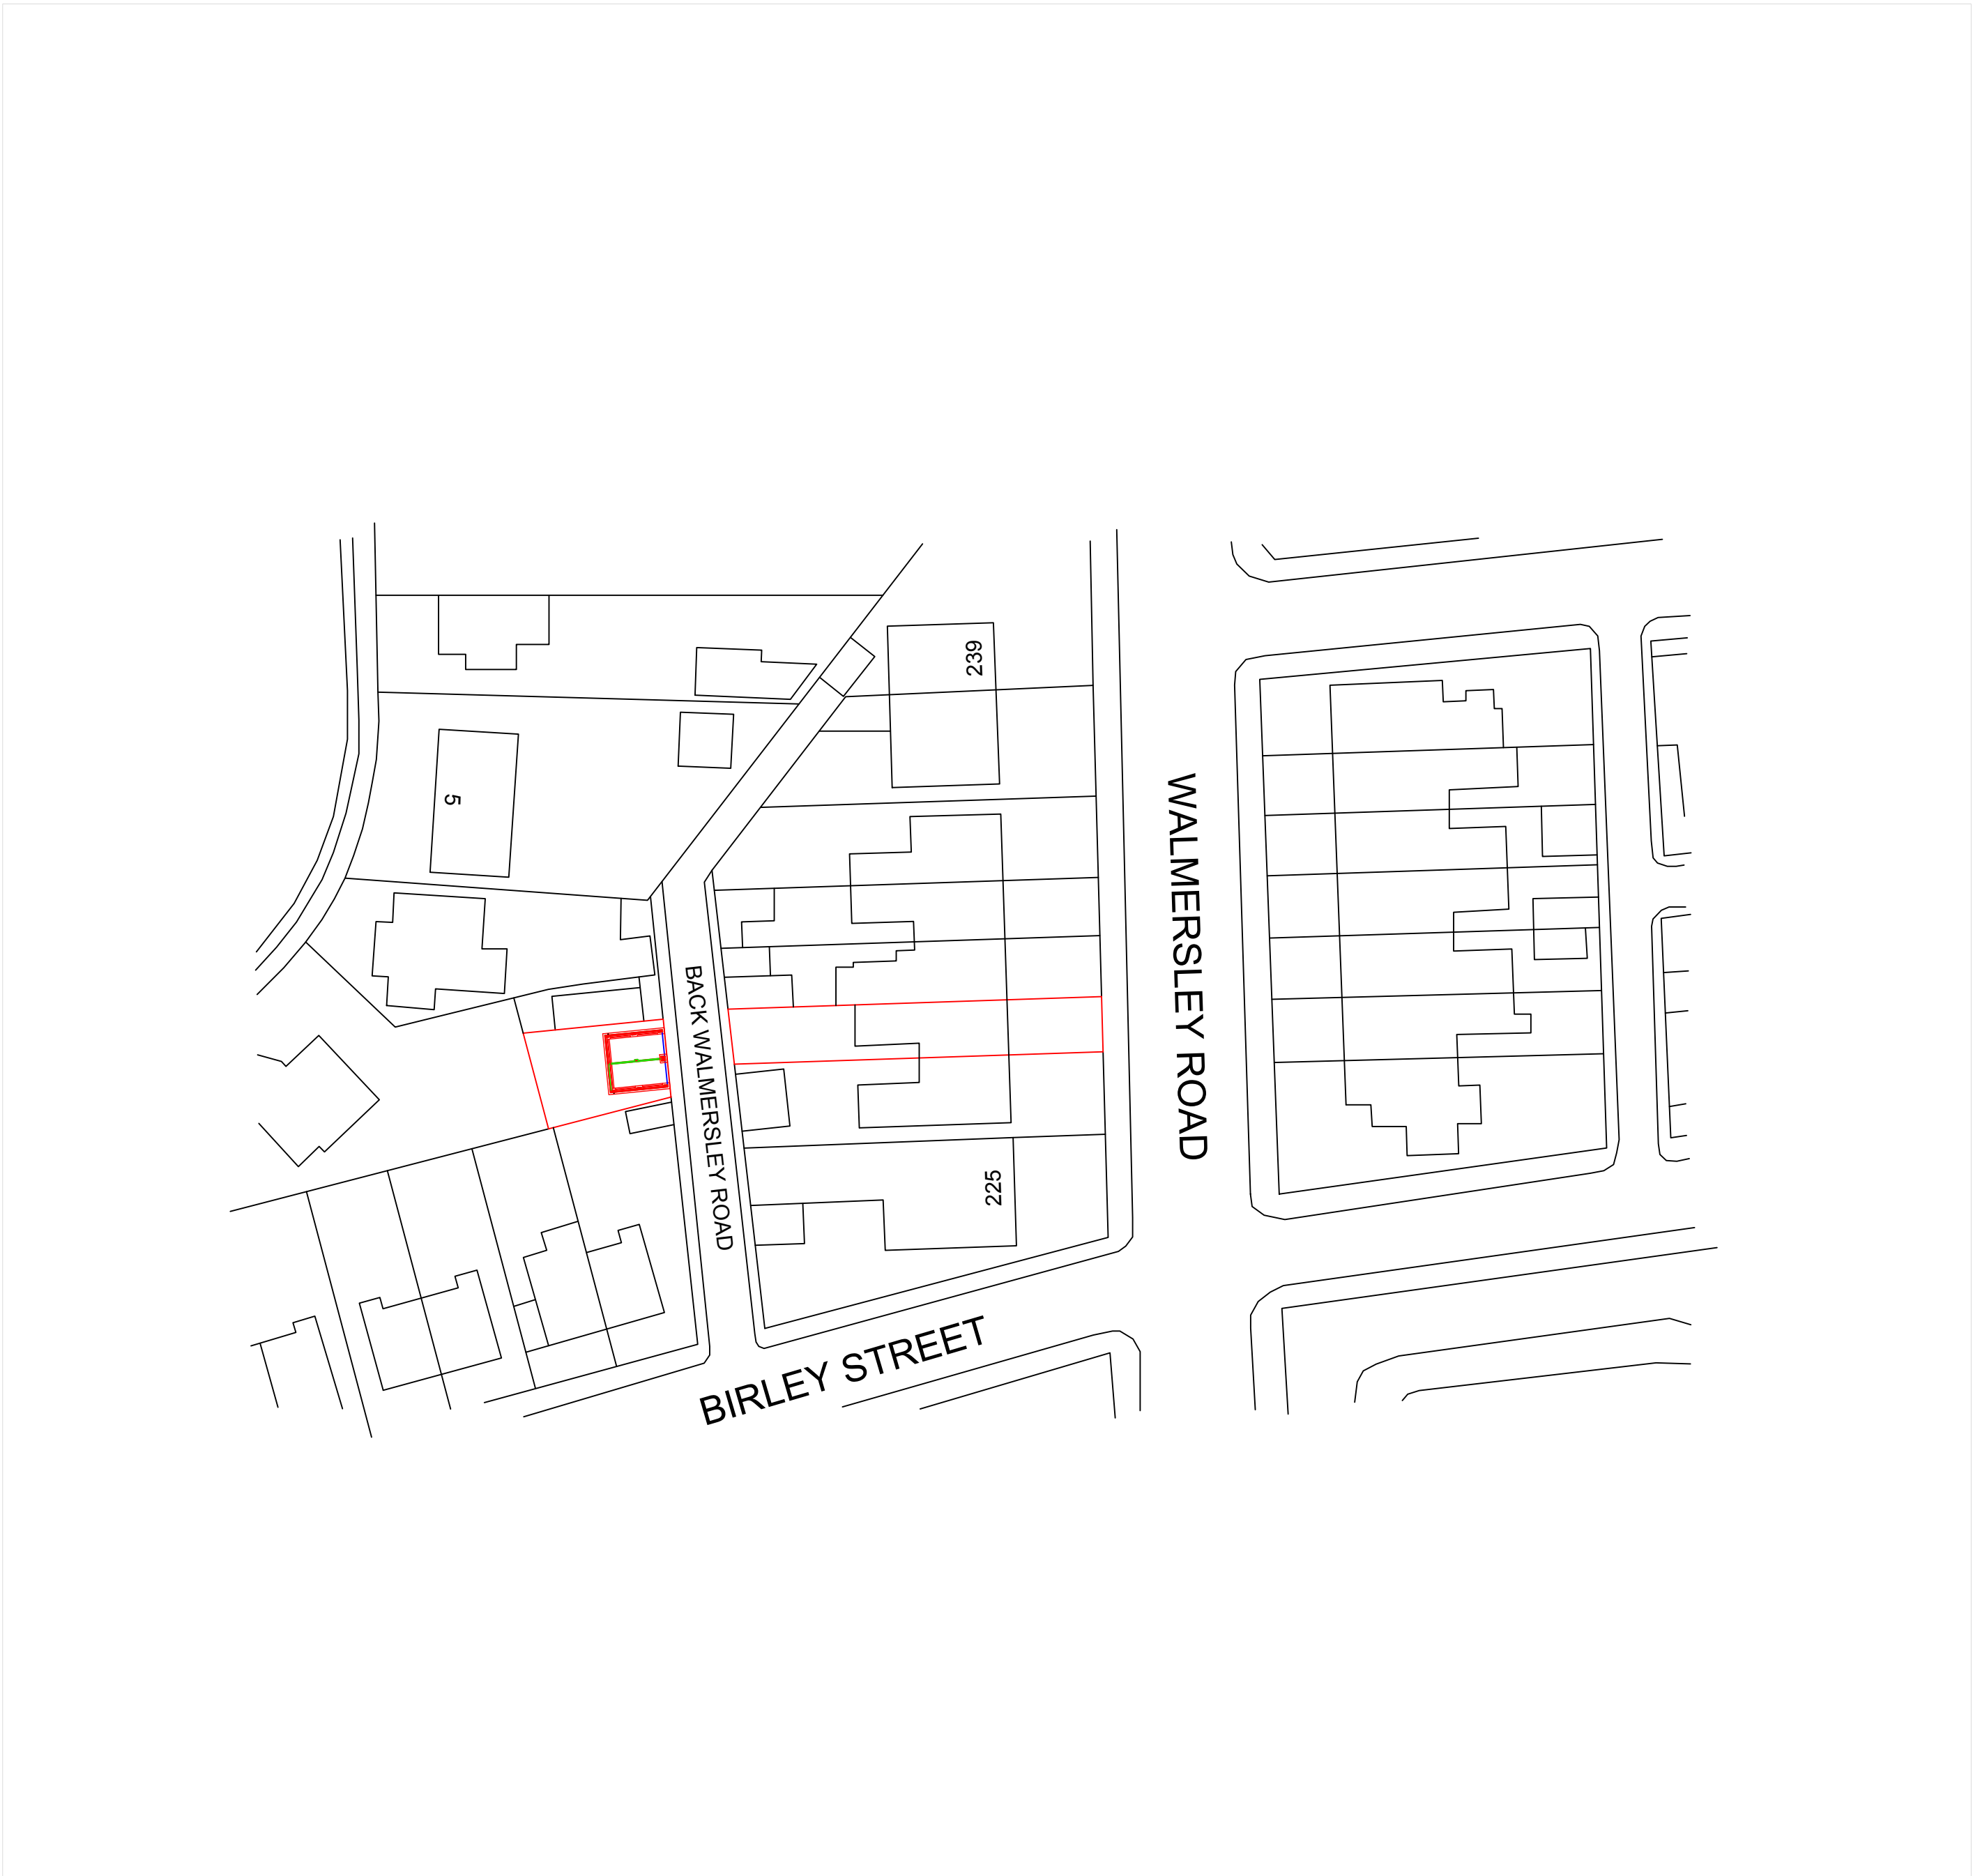

EXISTING BLOCK PLAN

1:500 @ A1

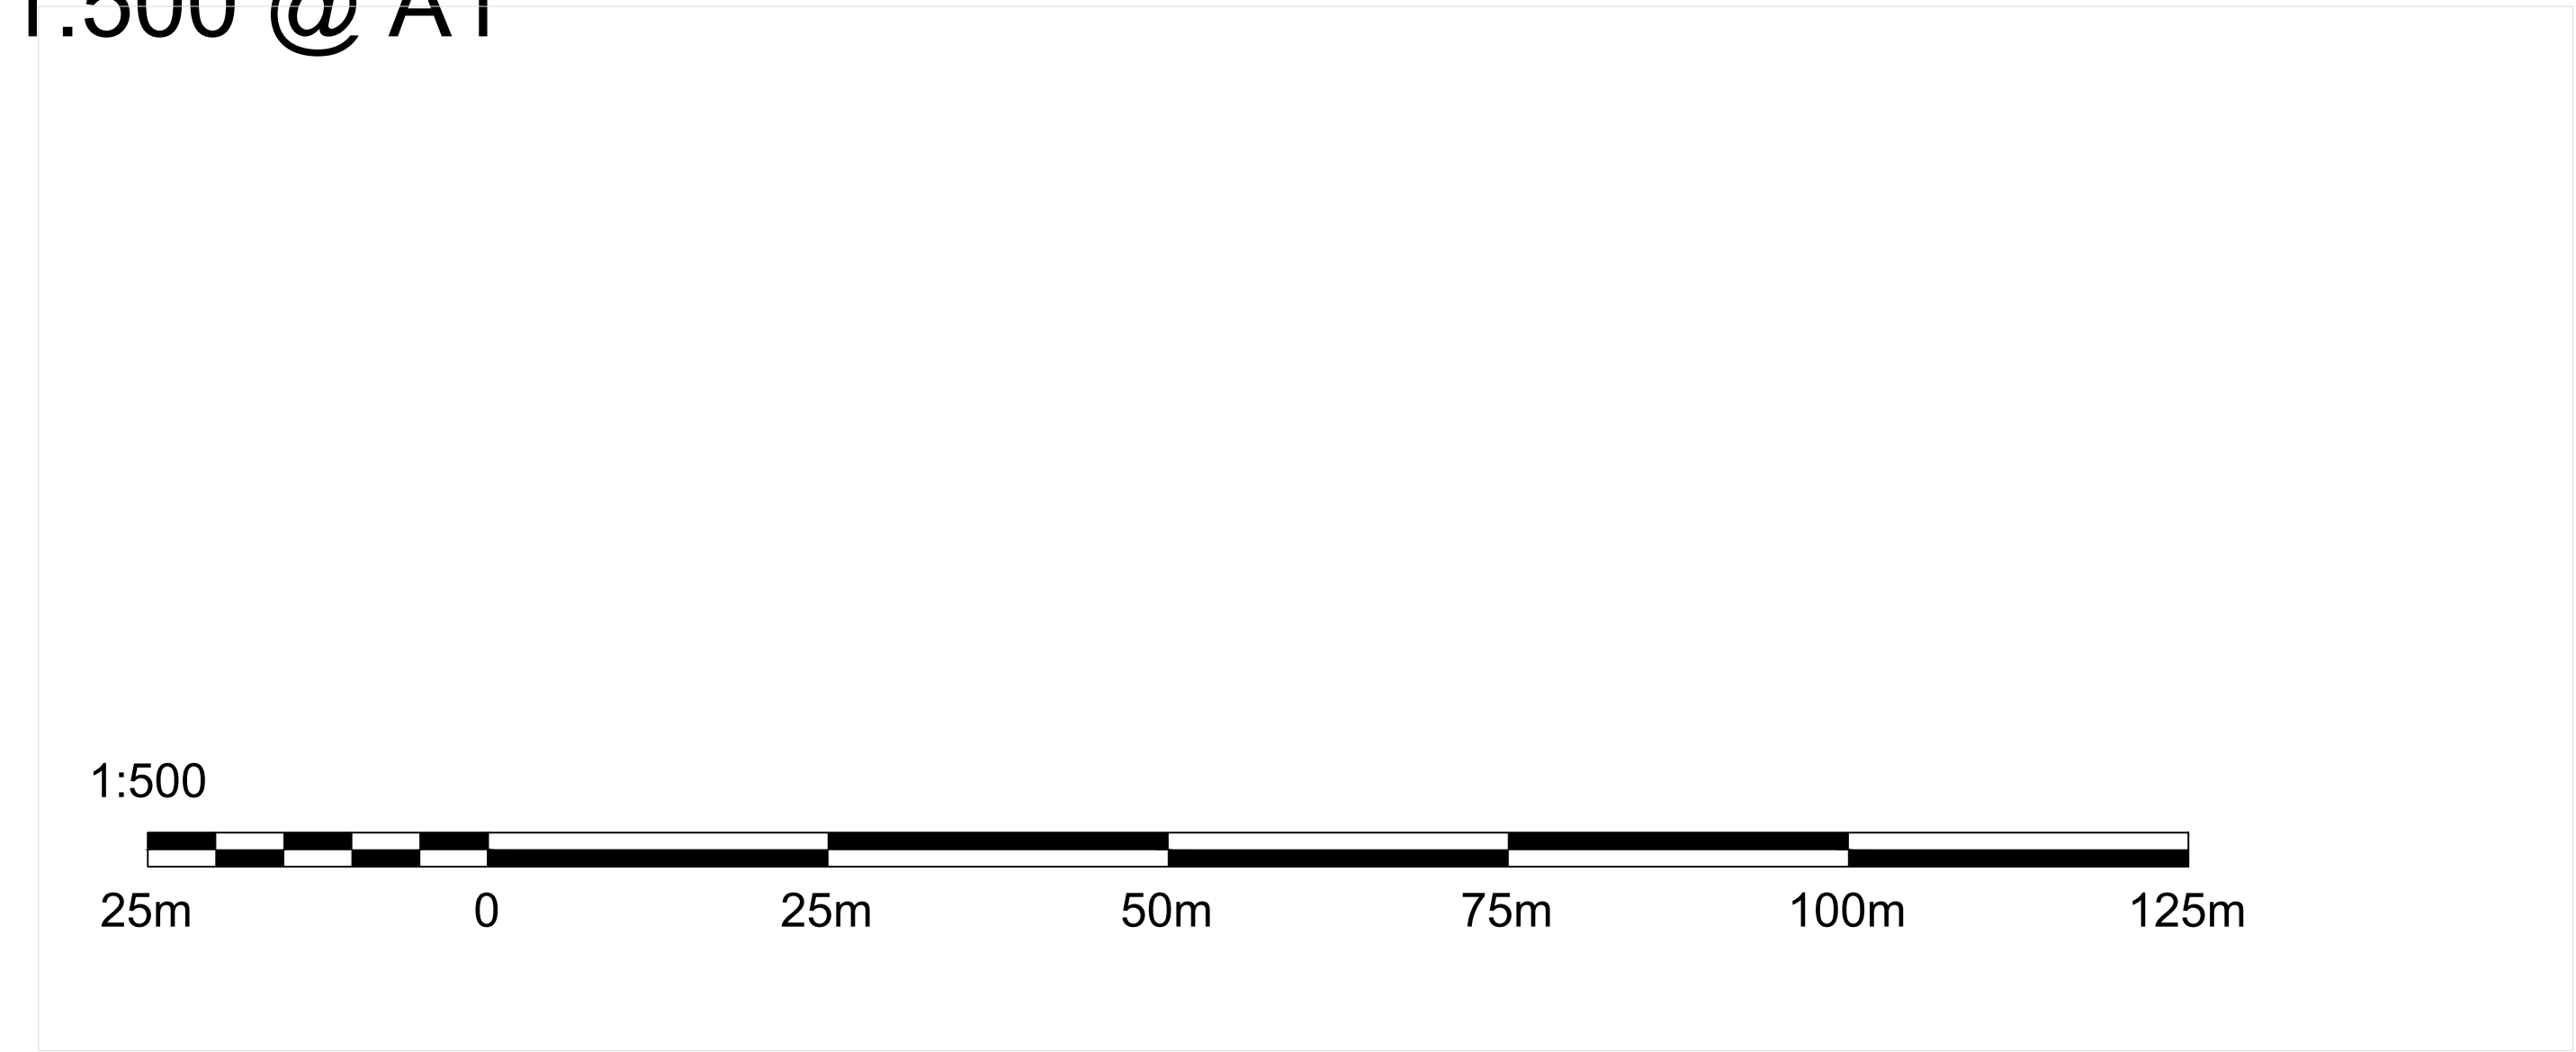

PROPOSED BLOCK PLAN

1:500 @ A1

NU-FIT
ARCHITECTURAL DESIGN LTD

Rev.	Revision details			By	Chk.	App.	Date

NOTE TO CONTRACTOR: DO NOT SCALE FROM THIS DRAWING

Client							
229 Walmersley Rd, Bury, BL9 5DJ							
Project							
NEW DOUBLE GARAGE TO REAR							
Title							
BLOCK PLANS							
Drawn by		Date	Purpose of issue		Scale		
		AUG.	PLANNING.		1:500 @ A1		
Checked by		Date	Drawing No.				
Approved by		Date	BUILDING/26158192-C				