
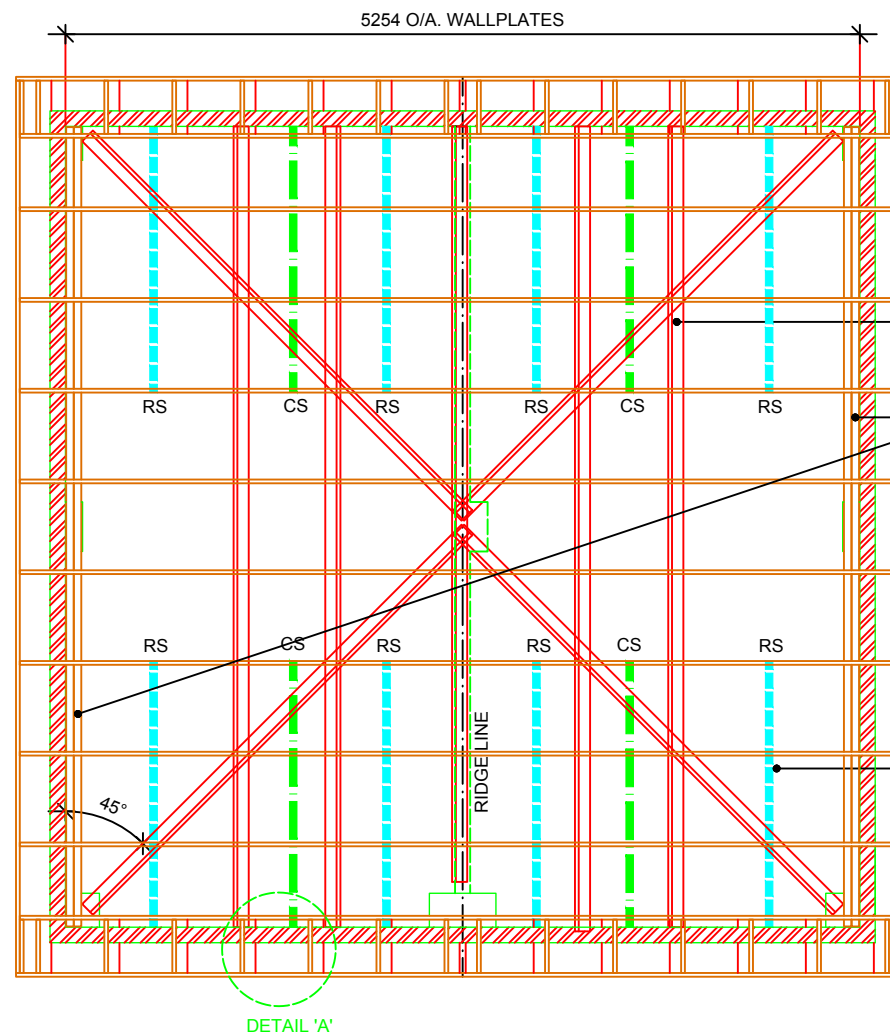
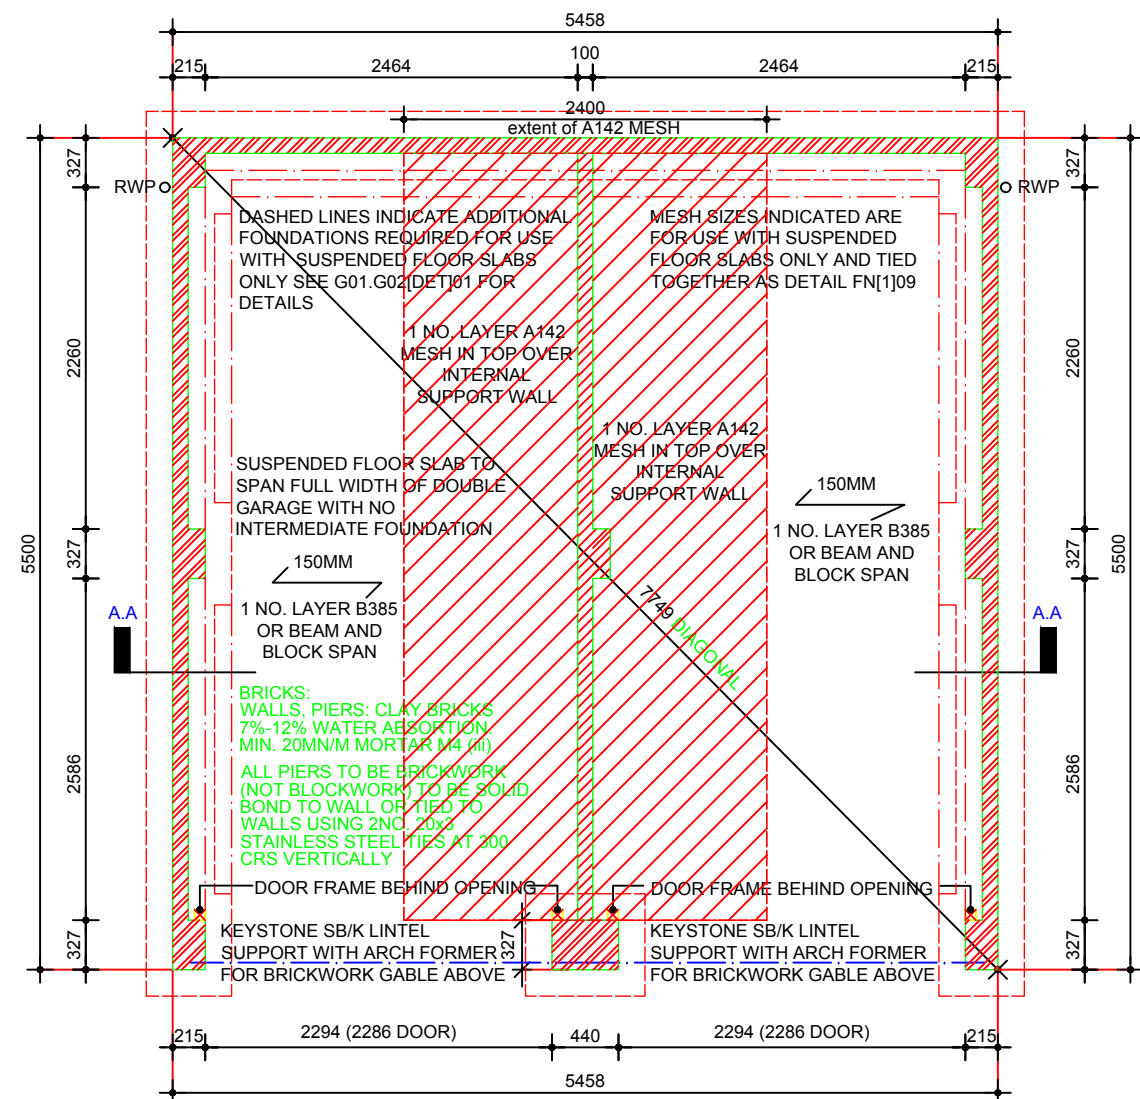


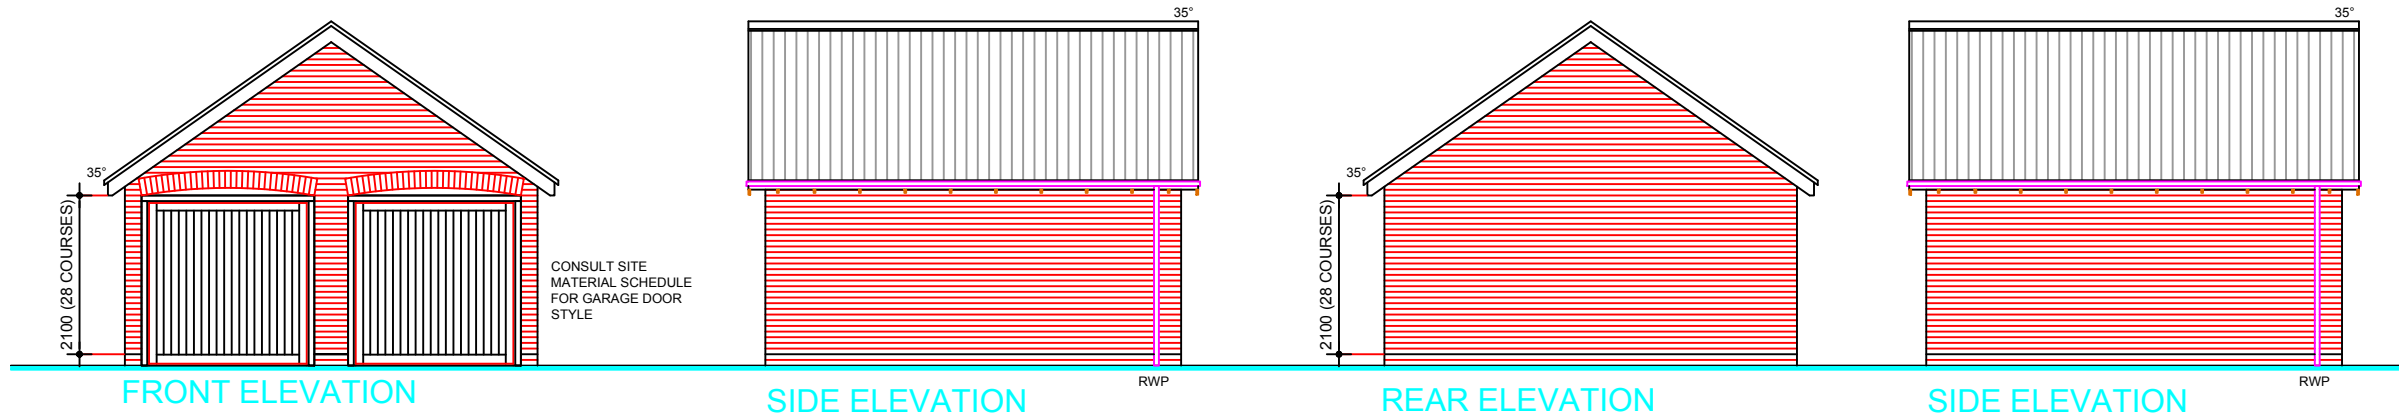

- TIMBER SPLICE PLATES
NAILED TO EACH SIDE OF
INTERSECTION OF BRACING.
- 5 NO. LONGITUDINAL TIES OCCURING
THROUGHOUT THE ROOF LENGTH.
- ALL TIES, RUNNERS AND DIAGONAL BRACING
TO BE 25 x 100 SSW TWICE NAILED TO EACH TRUSS
WITH 3.35 x 75 LONG GALVANISED WIRE NAILS.
- WALLPLATE : 2 NO. 50X175MM TIMBER
BEAMS BOLTED TOGETHER SPANNING
BETWEEN BRICKWORK PIERS.
- UNDER RAFTER DIAGONAL BRACING LAP
JOINTS TO BE TAKEN OVER 2 TRUSSES.
- 1450 x 150 x 30 x 5MM GALVANISED M.S.
RESTRAINT STRAPS AT MAX. 2000MM CTS.
- RS = ROOF STRAP
CS = CEILING STRAP

NU-FIT

ARCHITECTURAL DESIGN LTD

NOTE TO CONTRACTOR: DO NOT SCALE FROM THIS DRAWING			
Client			
229 Walmersley Rd, Bury BL9 5DJ			
Project			
NEW DOUBLE GARAGE TO REAR			
Title			
SECTION & DETAILS			
Drawn by	Date	Purpose of issue	Scale
	AUG.	PLANNING.	1:50, 1:100 @ A3
Checked by	Date	Drawing No.	
Approved by	Date	BUILDING/26158192-A	