



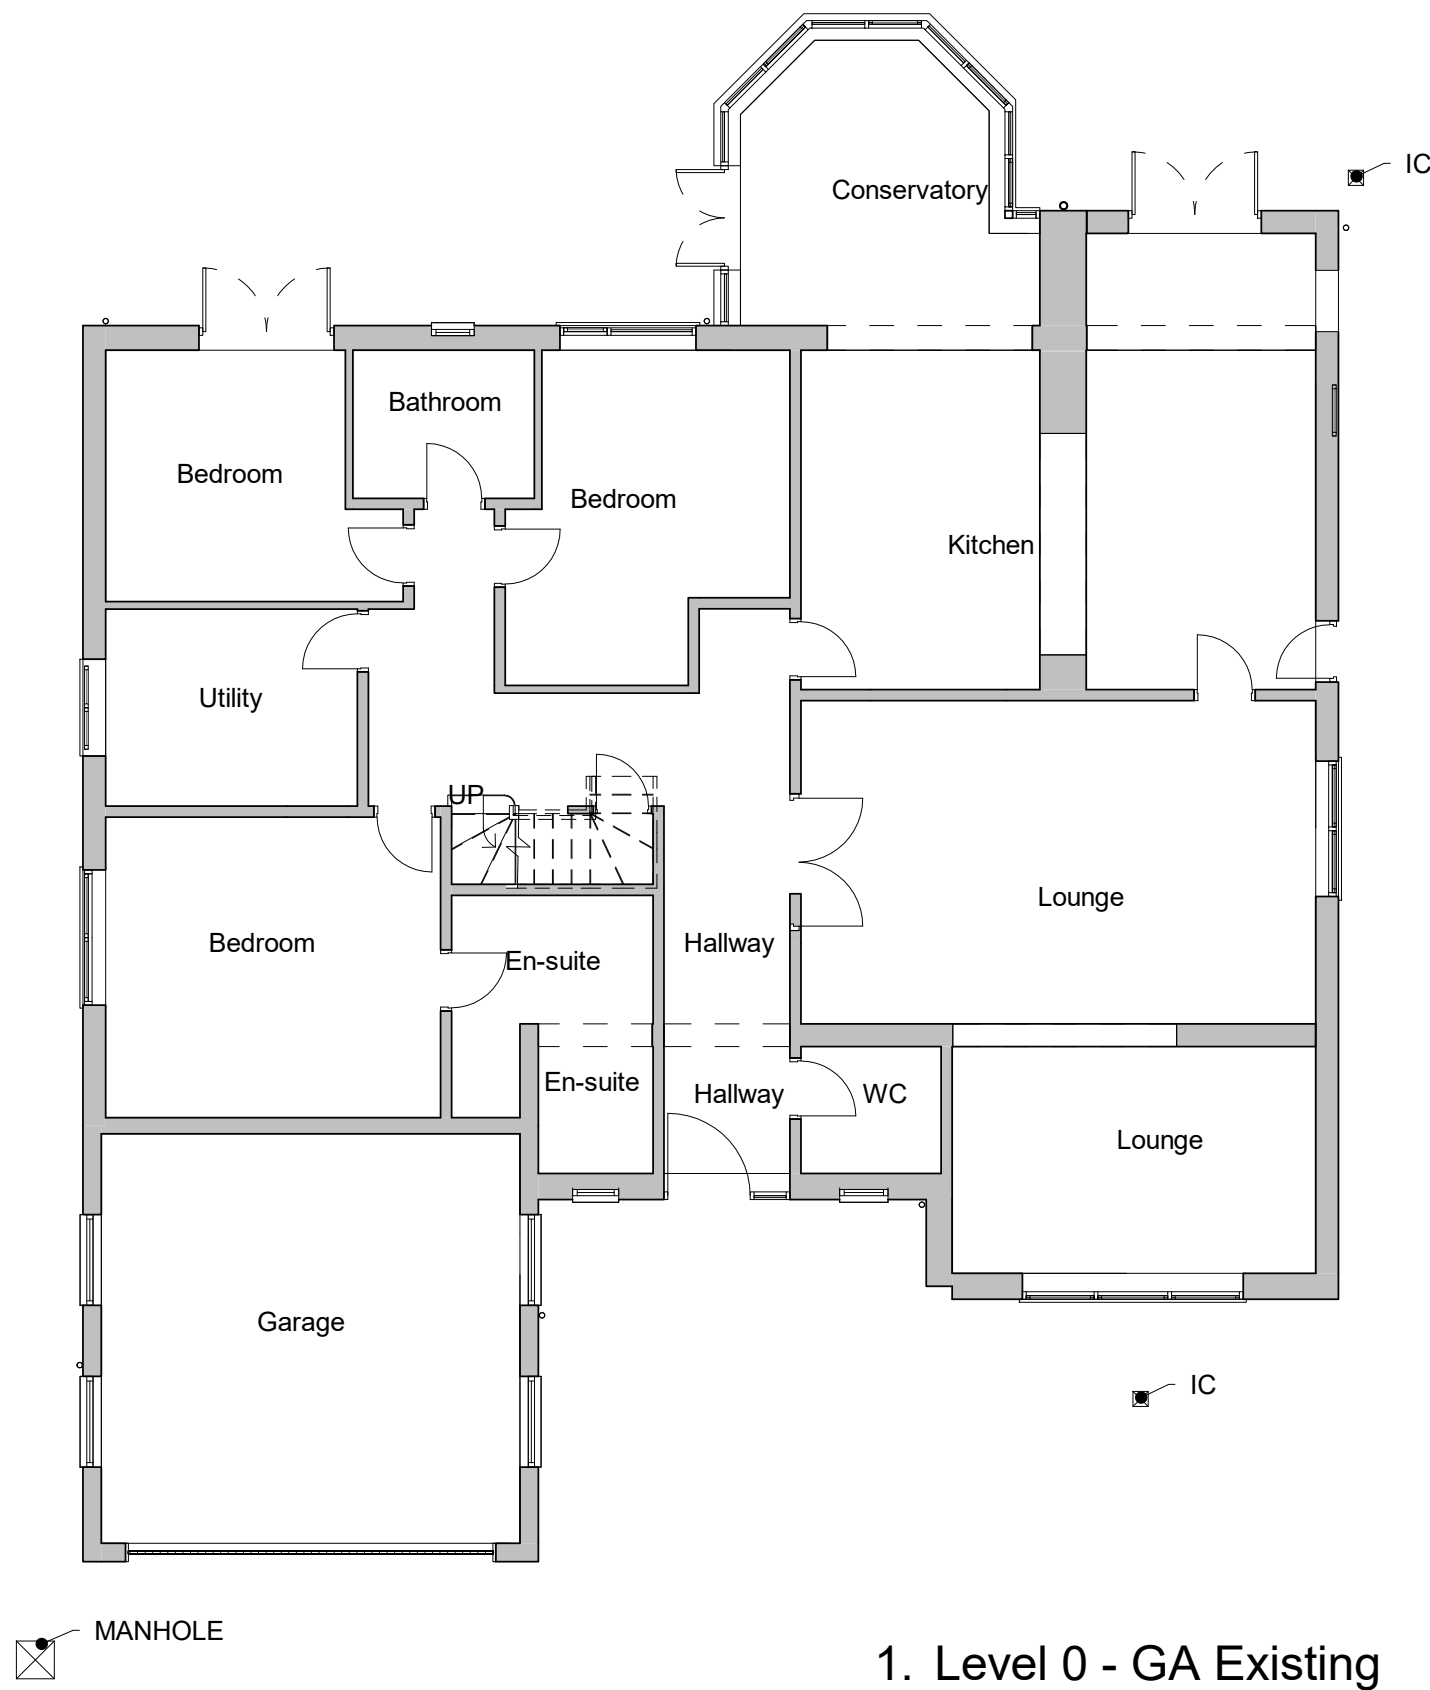

1. Level 0 - GA Existing
1 : 100

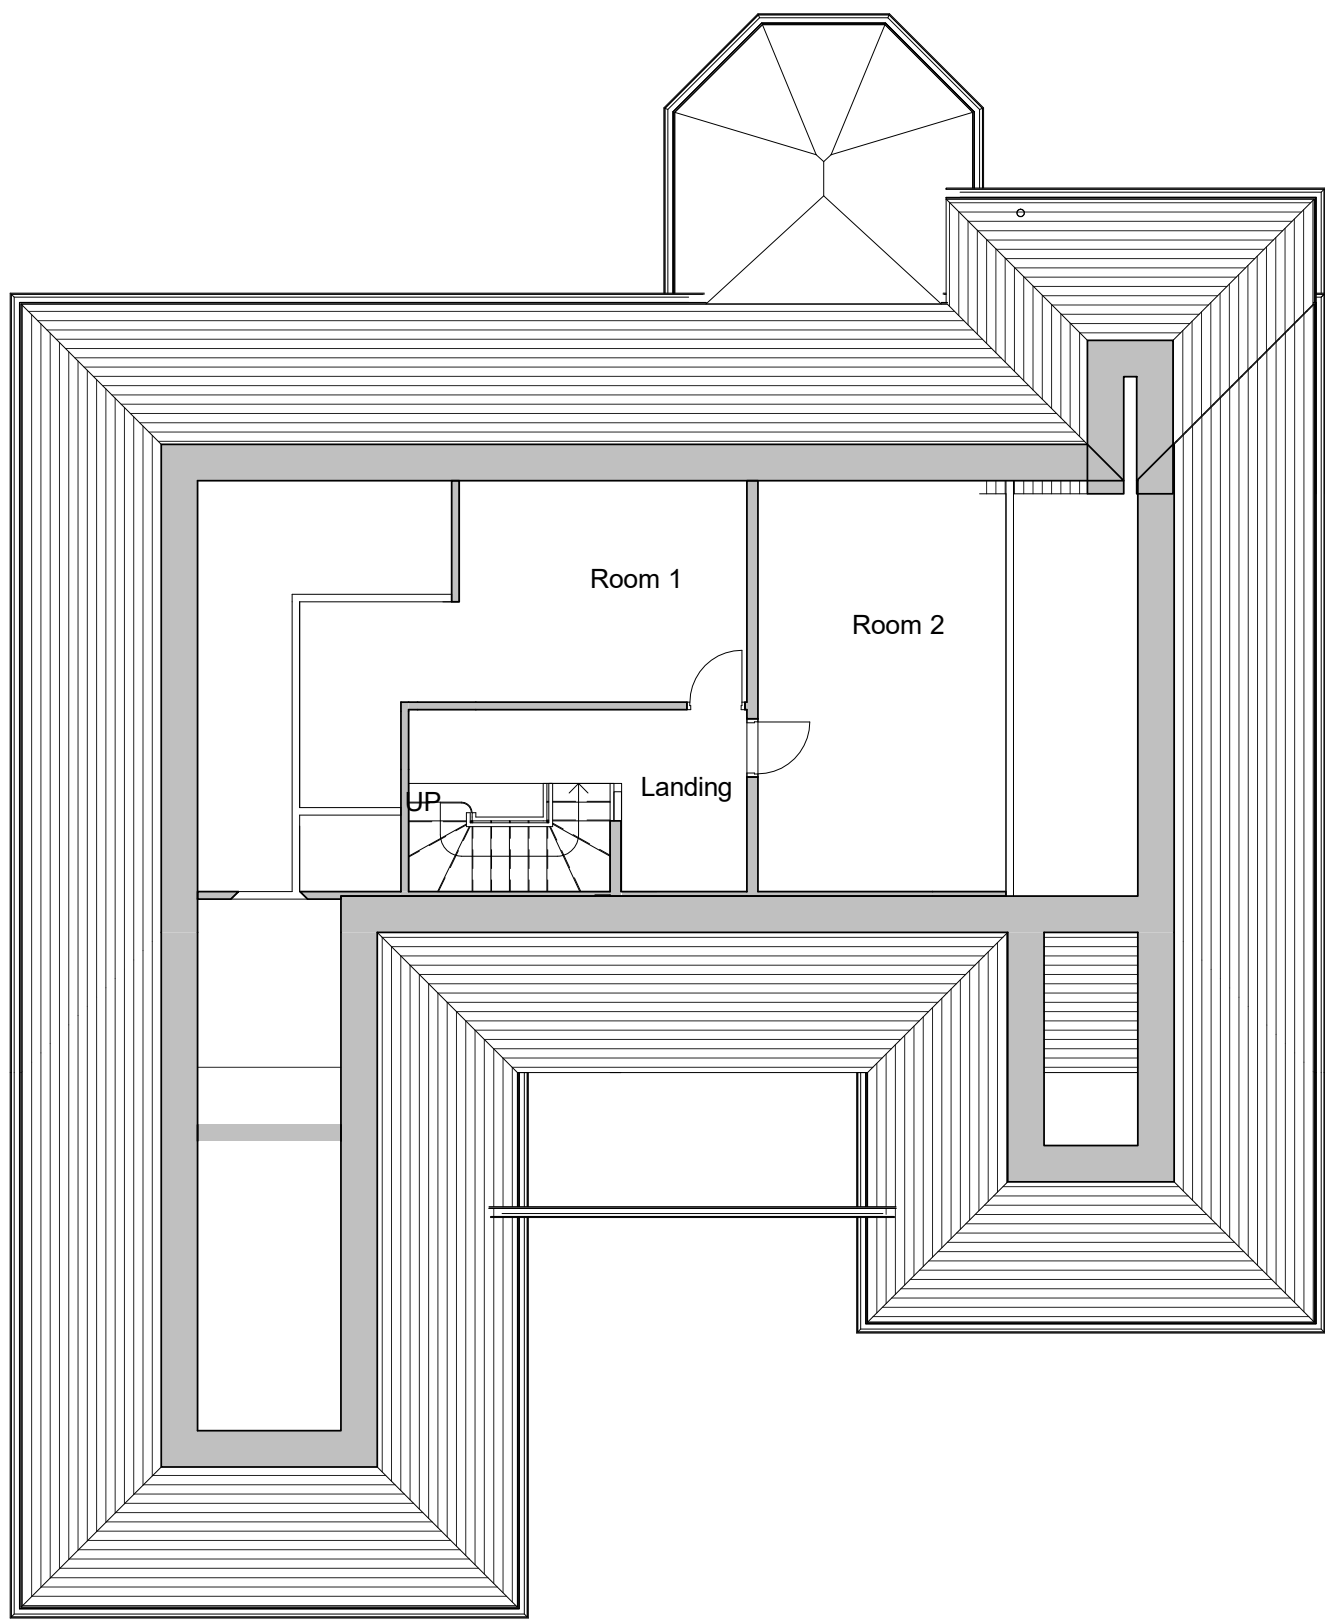

2. Level 1 - GA Existing
1 : 100



3. Front - Existing
1 : 100




6. Right Side - Existing
1 : 100



5. Rear - Existing
1 : 100



4. Left Side - Existing
1 : 100

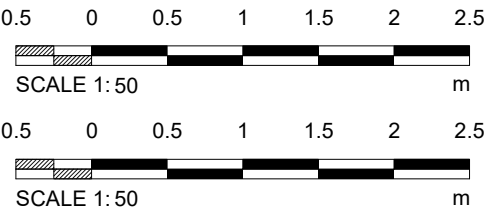

Schedule - Finishes - Floor Areas
Copy 1

Floor Finish	Area
--------------	------

Level 0	212 m²
Level 1	53 m²
Grand total: 18	265 m²

DURBAN
design studio

Manchester
https://durbanstudio.co.uk/
07788801143
8 Park Lane
Worthington
M45 7PB

PROJECT
Mr & Mrs H Jacobson

PROJECT
5 Hamilton Rd

TITLE
Existing GA Plans and Elevations

SCALE
1 : 100@A2

DRAWING NO.
003

PROJECT NO.
DDS2033.1

REV.
DATE
09/07/2021 10:11:44

STATUS
PLANNING

© COPYRIGHT - ALL RIGHTS RESERVED. THIS DRAWING MUST NOT BE REPRODUCED WITHOUT PERMISSION.
ALL DIMENSIONS RELATIVE TO THIS DRAWING TO BE CHECKED ON SITE. DESIGNER TO BE NOTIFIED OF ANY DISCREPANCIES. DESIGNER MUST BE NOTIFIED BEFORE WORK COMMENCES. THIS DRAWING MUST BE CHECKED AGAINST ANY OTHER STRUCTURAL/SPECIALIST DRAWINGS PROVIDED. THIS DRAWING MUST NOT BE USED FOR CONSTRUCTION UNLESS ISSUED FOR CONSTRUCTION. ALL DIMENSIONS ON THIS DRAWING ARE IN MILLIMETRES UNLESS OTHERWISE STATED.