


- NOTES
- All dimensions and levels are to be checked on site.
 - Any discrepancies are to be reported to BP before any work commences.
 - This drawing shall not be scaled to ascertain any dimensions. Work to figured dimensions only.
 - This drawing shall not be reproduced without express written permission from BP.
 - Title overlay drawings and ownership boundaries are produced using all reasonable endeavours. BP cannot be responsible for the accuracy or scale discrepancy of base plans supplied to them.

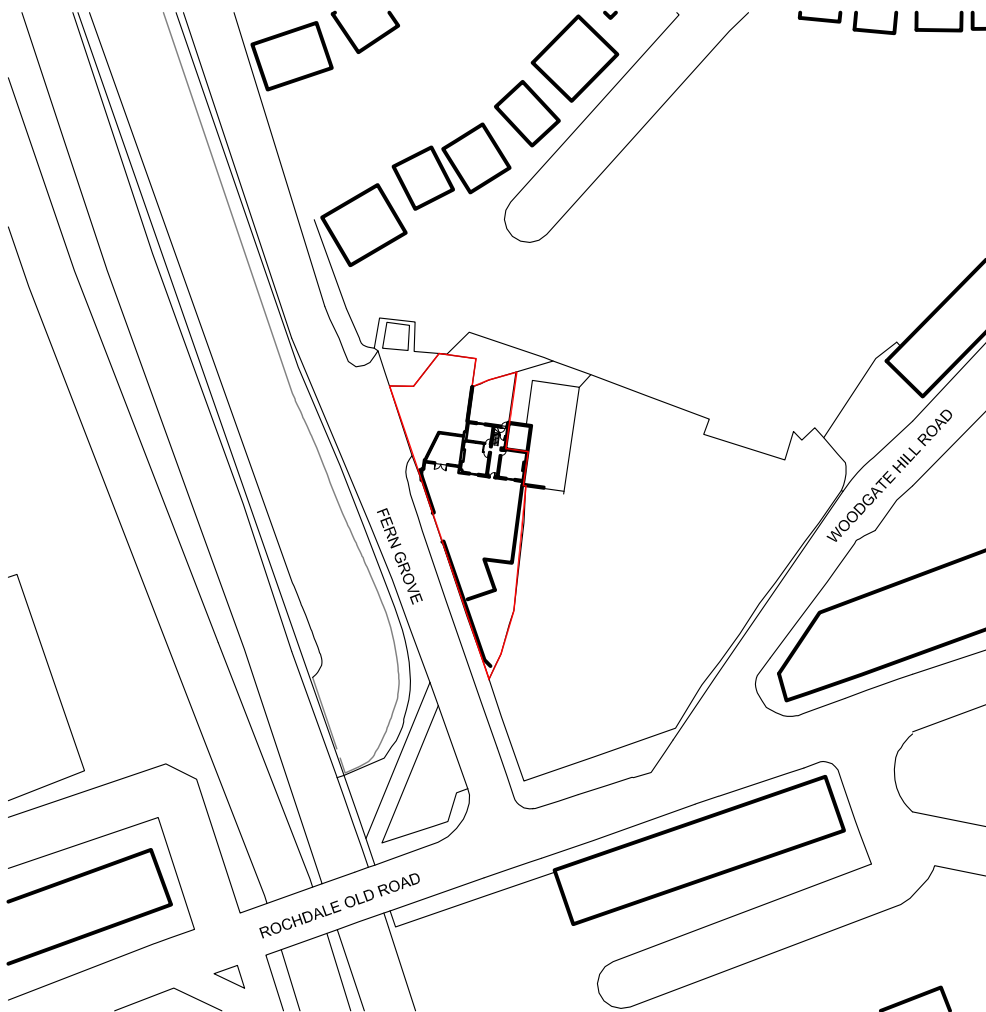

0 10m 20m 50m

Scale 1:1250 @ A4



drawing stage	Planning		
drawing status	Approval		
client	Woodtop Estates		
project	Ferngrove House BL9 7LS		
title	Location Plan		
date	05/12/23	drawn	BP
scale	1:1250 @ A4	checked	BP
Job No	DWG No	Rev	
016	L01	-	