
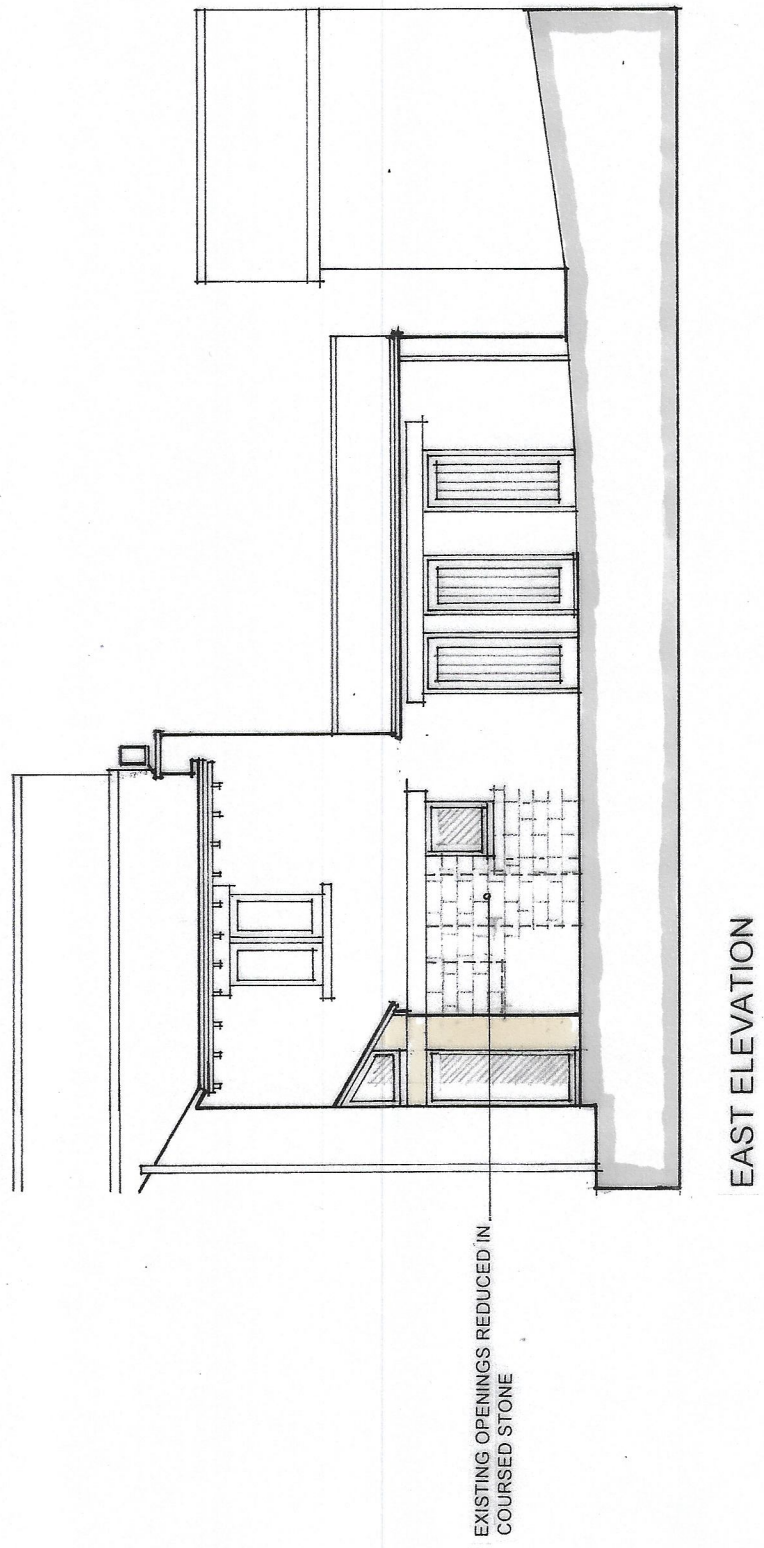
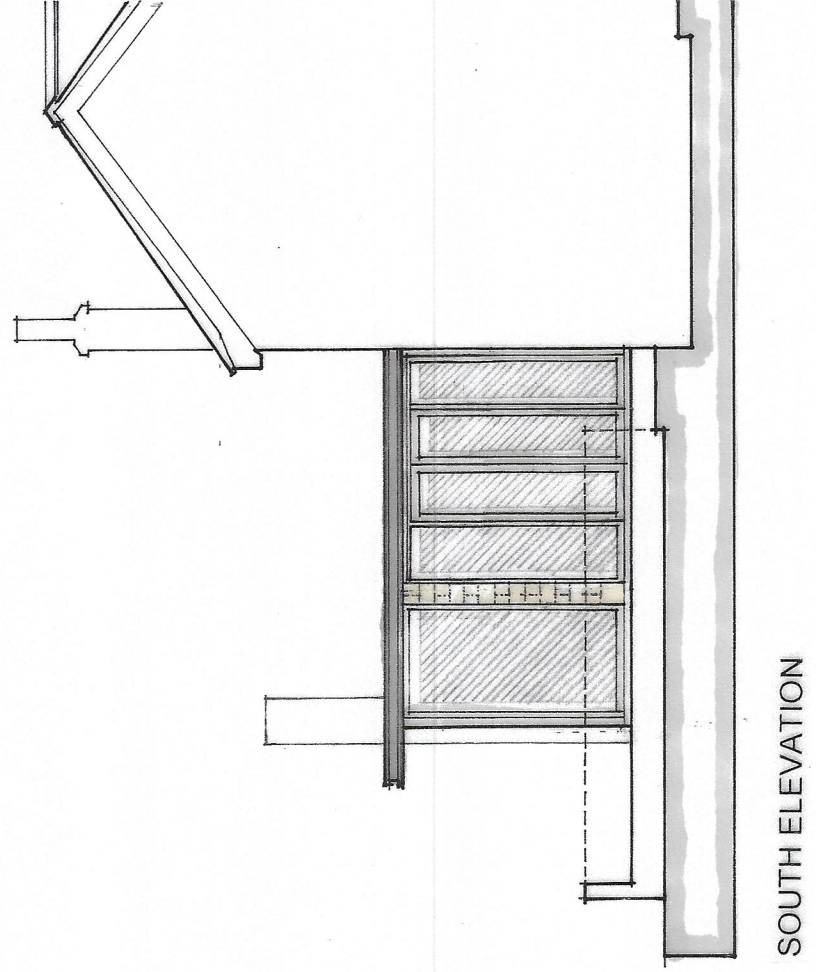
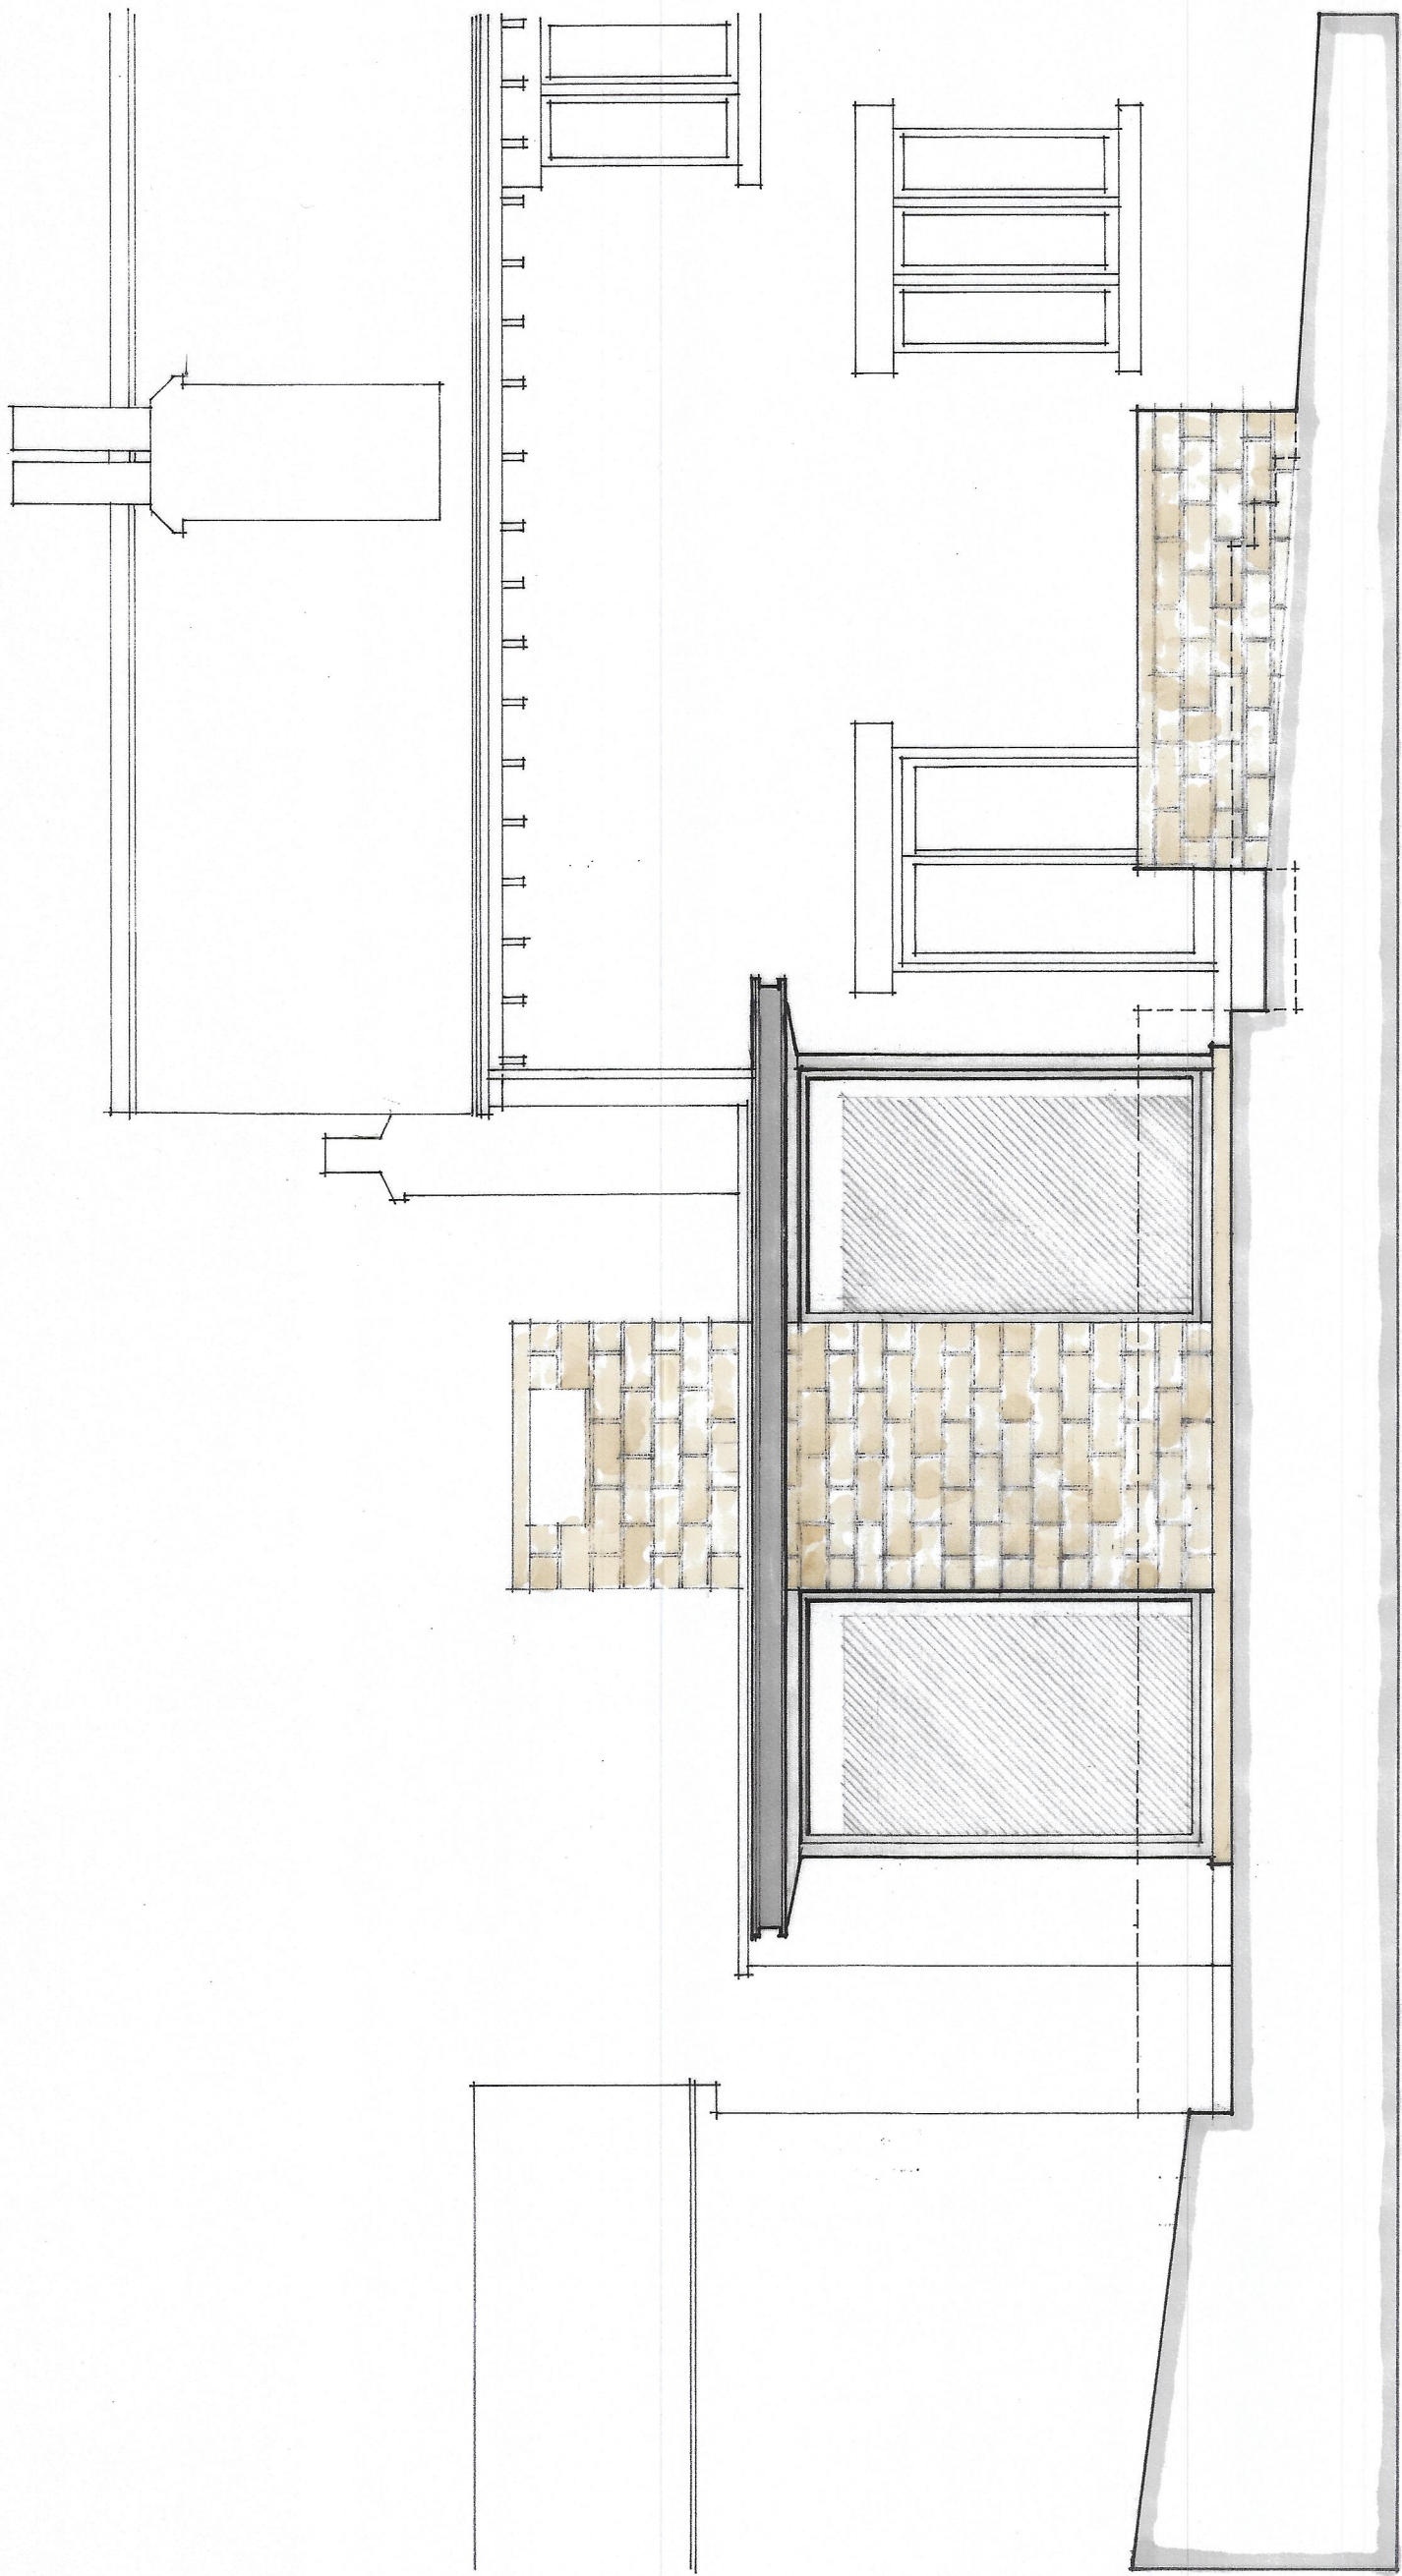


NOTES

- This drawing is copyright. No unauthorised copying or drawing without the express permission of the architect.
- Do not scale from prints. Use figure dimensions only.
- Contractors to check all dimensions on site prior to commencement of works.
- All works to be carried out in accordance with current statutory Health and Safety Regulations.
- This drawing is to be read in conjunction with all relevant consultants' and/or specialists' drawings/documents and any discrepancies or variations are to be notified to the architect before affected work commences.

REV. AMENDMENTS DATE

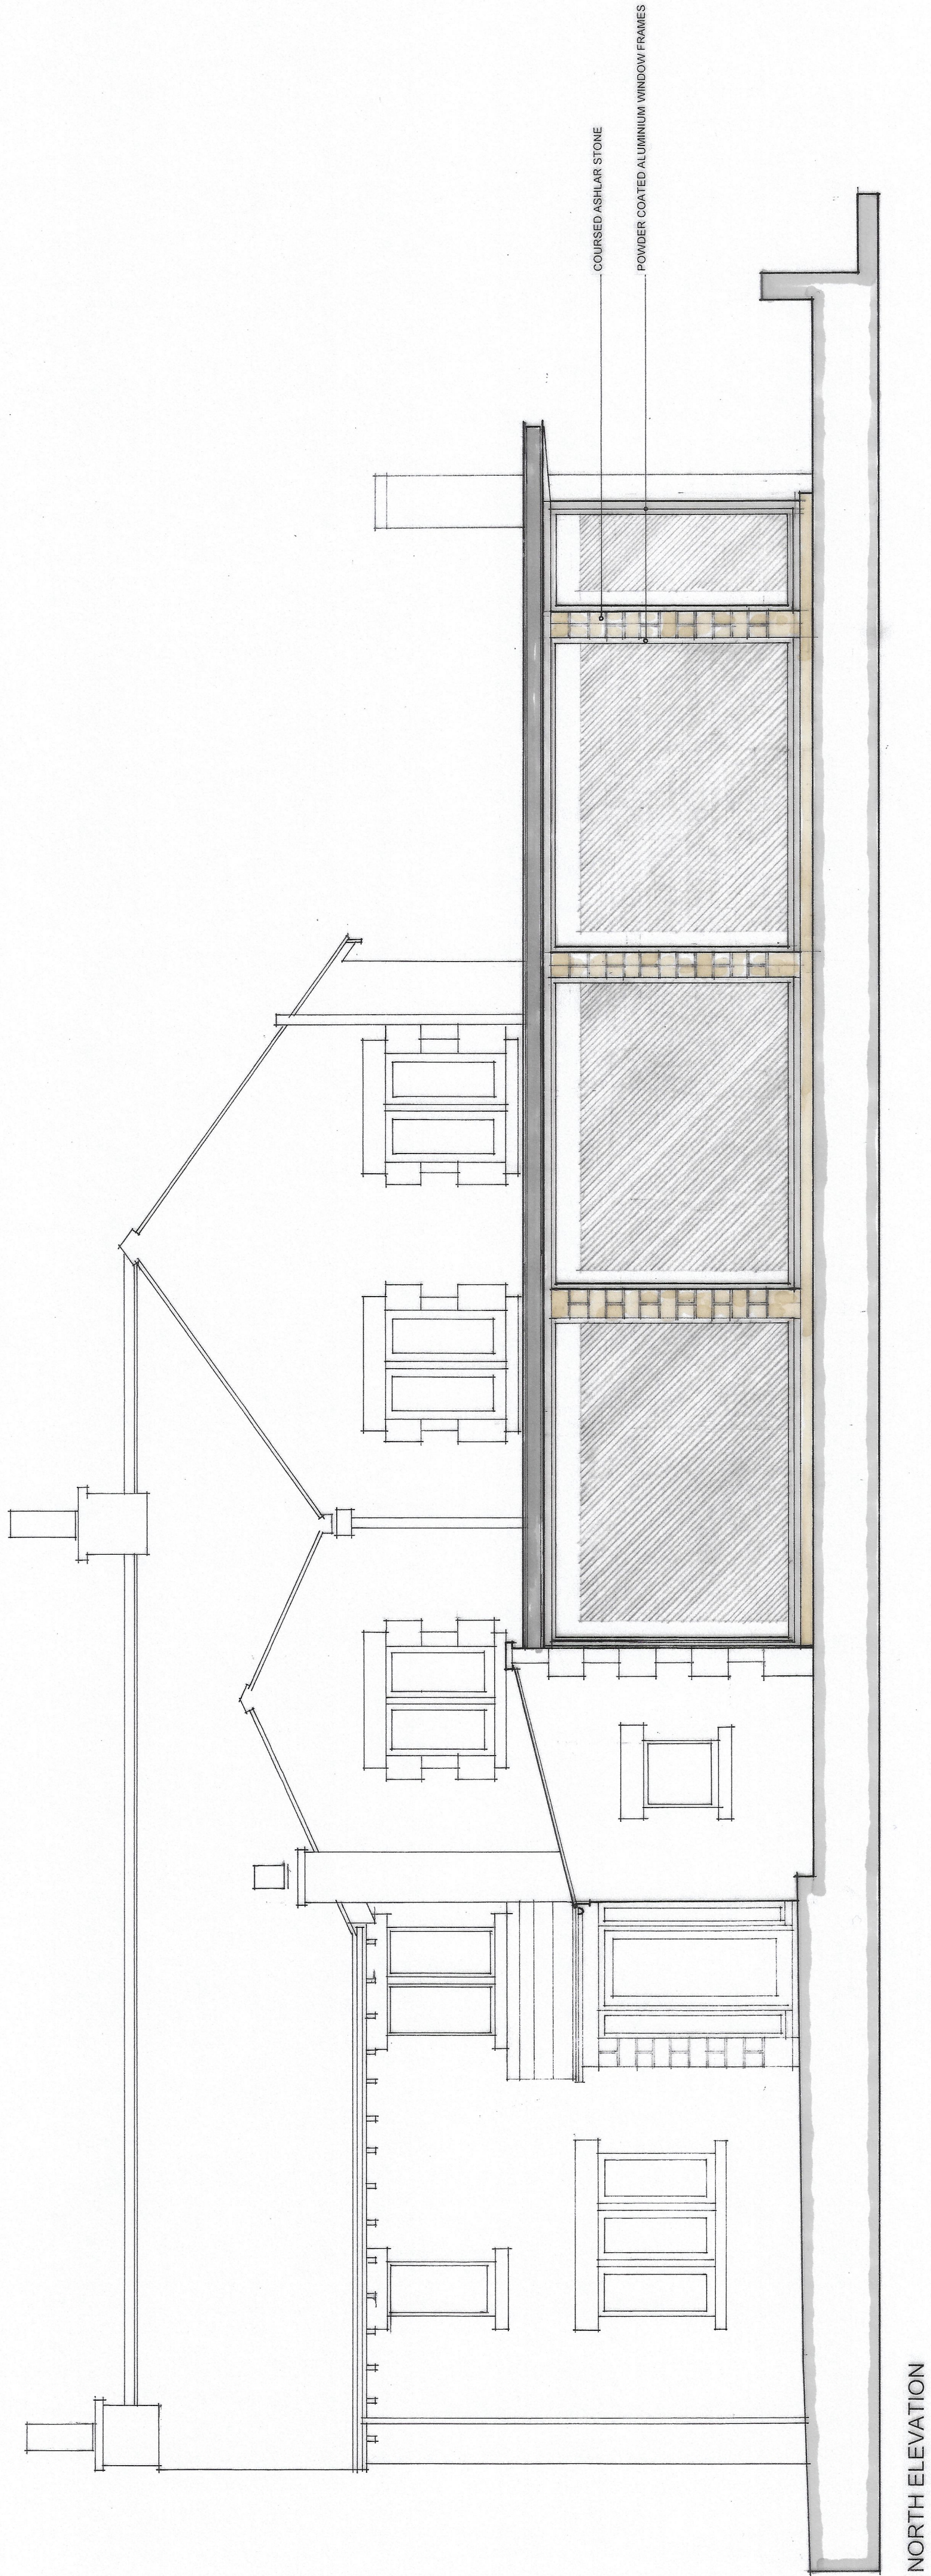

Project	EXTENSIONS & ALTERATIONS: GREYSTONES, 17/177, 31
Drawing	PROPOSED ELEVATIONS
Client	MR & MRS N DYKINS
Dwn By	WJH
Scale	1: 50 @ A1
Dwg. No.	17/177_31
Dwg. Size	A1
Date	DECEMBER 2023

JOHN HOLT ARCHITECTS LTD.

PROPOSED ELEVATIONS

3 MANCHESTER ROAD BURY LANCASHIRE BL9 0DR
TELEPHONE 0161 764 8314 FACSIMILE 0161 764 8995
E-MAIL mail@johnholtarchitects.co.uk

DO NOT SCALE DRAWING