


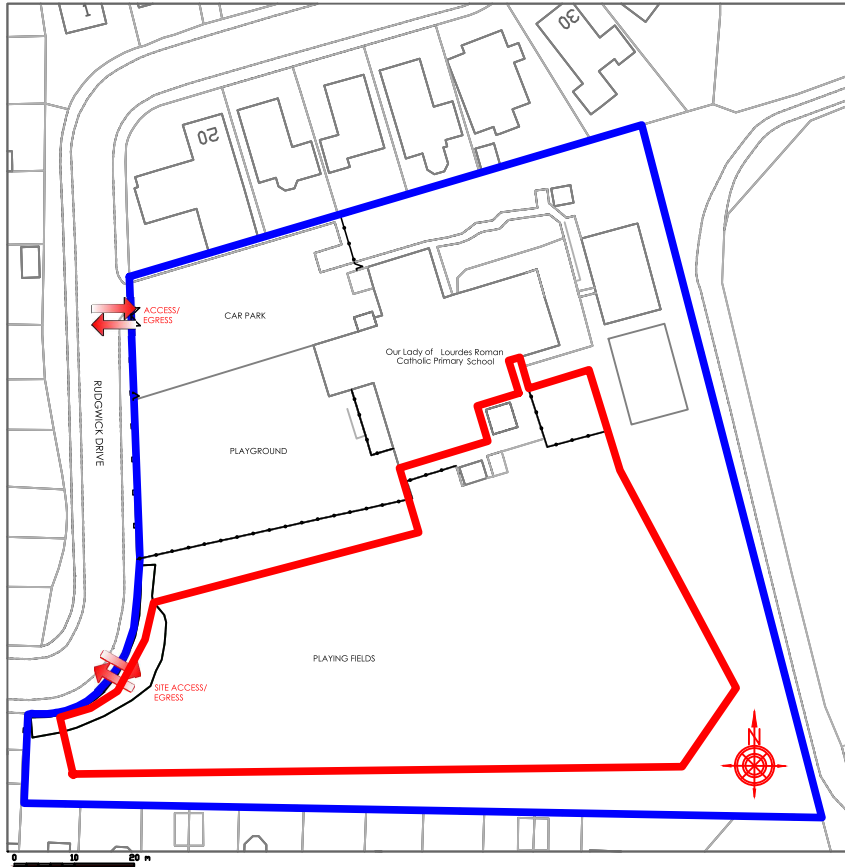

KEY	
ANY OTHER LAND OWNED BY APPLICANT THAT IS CLOSE TO OR ADJACENT TO THE PROPERTY	
LAND REQUIRED FOR ACCESS TO SITE FROM THE ROAD	

1 LOCATION PLAN

Scale: 1:1250



SDA CONSULTING LLP
Second Floor, The Tower,
Deva City Office Park
Trinity Way
Salford
M3 7BF
Tel: 0161 819 5252
w: www.sdaconsulting.co.uk

Rev	Description	By	Date	Chk'd	Auth

Drawing Status	
PLANNING	
Project	PHASE 2 - DEVELOPMENT PLAN
Building Name	OUR LADY OF LOURDES RC PRIMARY SCHOOL
Site Name	RIDGWICK DRIVE, BURY, BL8 1YA

Drawing Title			
LOCATION PLAN			
PM	Drawn	Checked	Authorised
SDA	JD	15.12.22	MI
Scale	Date	Date	Date
1:1250 @A4	15.12.22	15.12.22	15.12.22
Drawing No.			Revision
2517_P_00			-