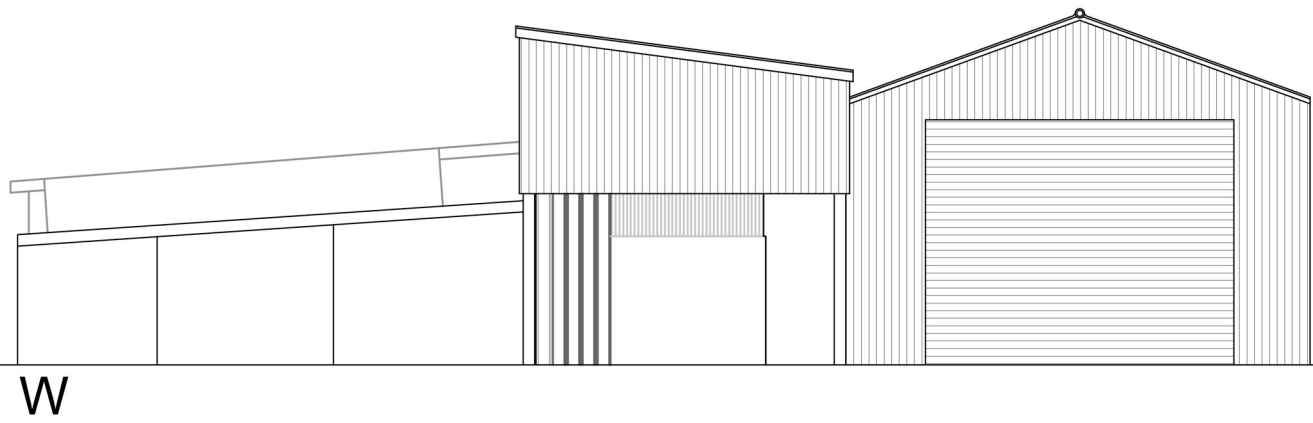
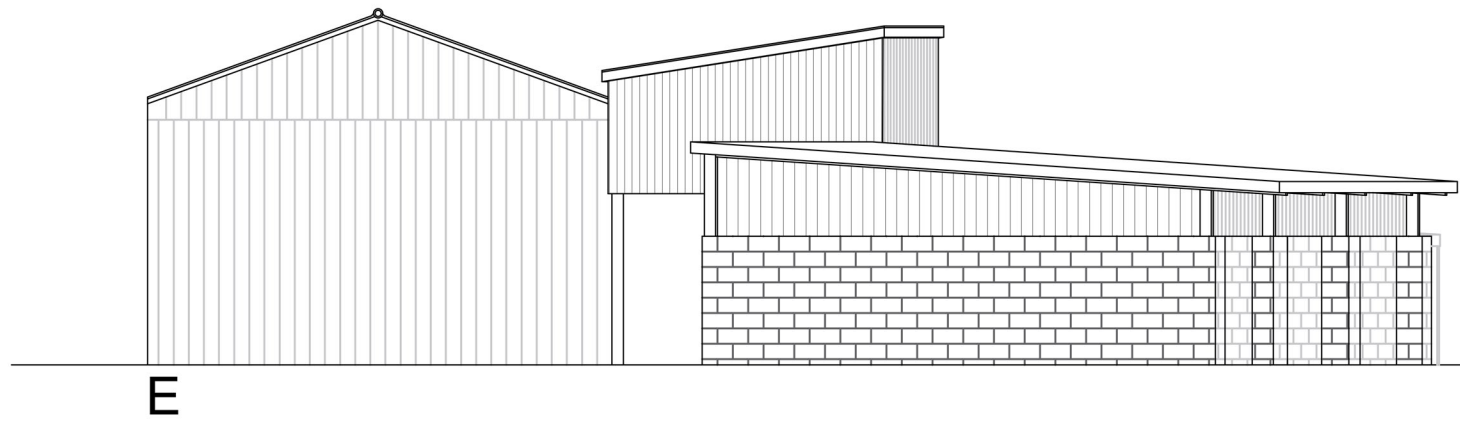
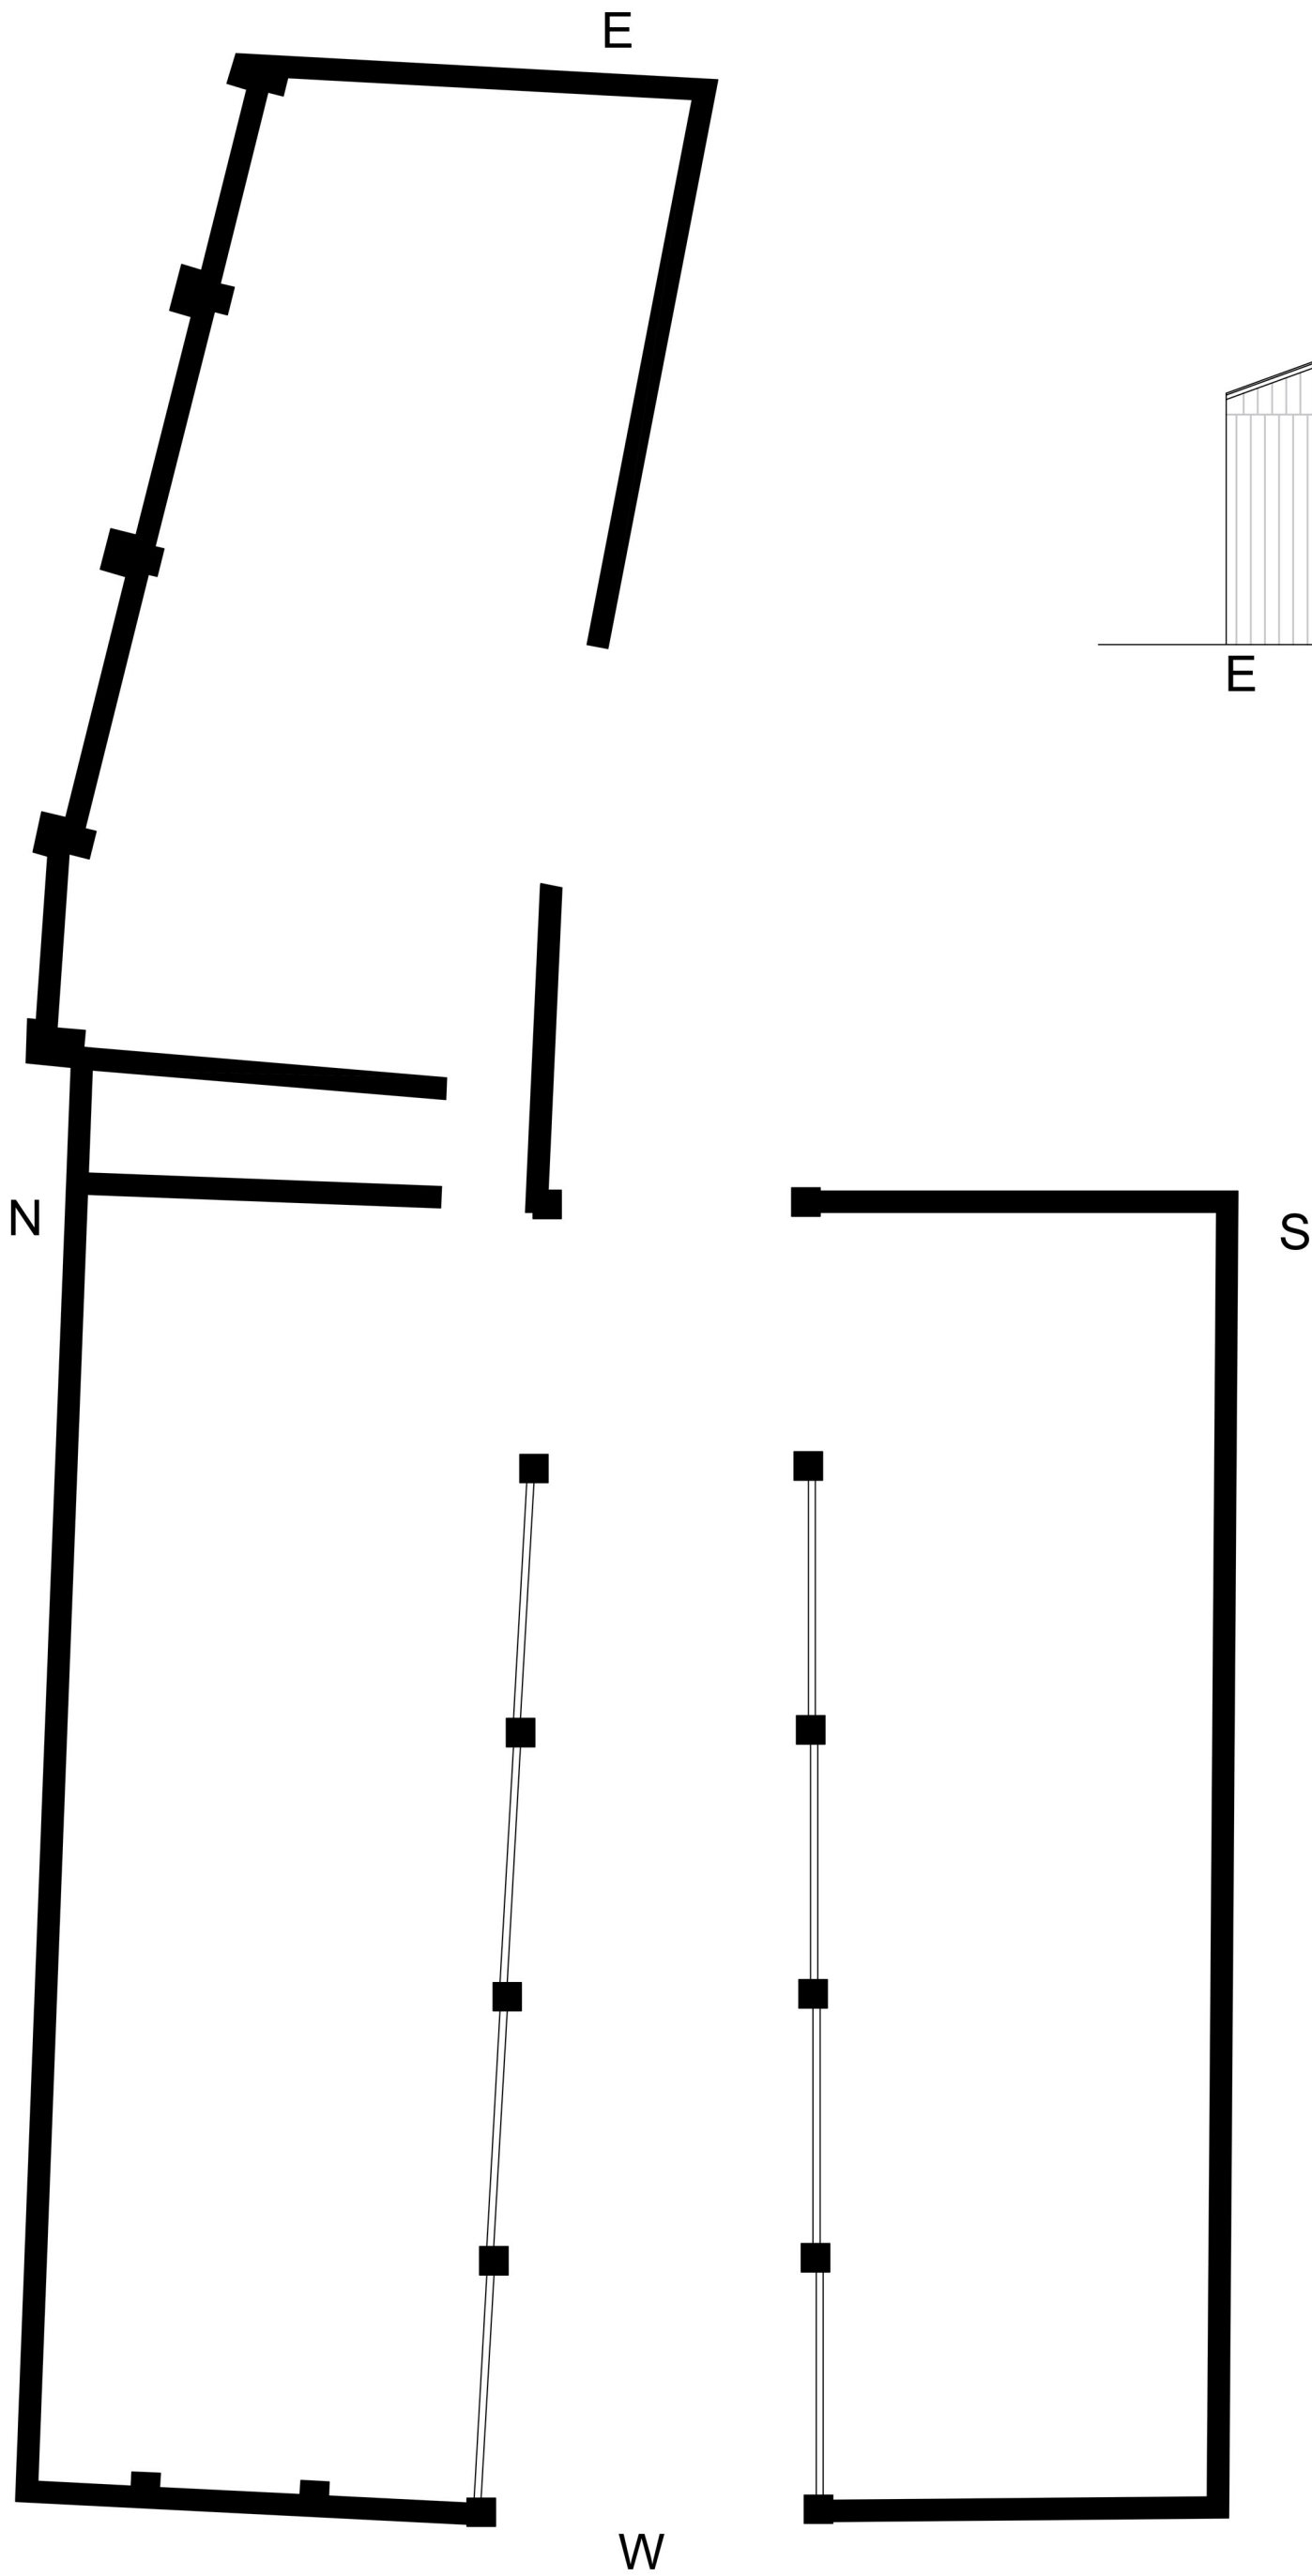


0 1m 2m 3m 4m 5m

NB: ALL DRAWINGS SUBJECT TO FURTHER DETAIL AND ALL LOCAL AUTHORITY APPROVALS.

Copyright to studio John Bridge Ltd. All rights reserved. No duplication allowed, unless consent has been granted.

CLIENT: Mr Paul Warner	DATE: JULY 2023
PROJECT: Jackson Fold Farm, Pillsworth Road, Bury	REVISION: -
TITLE: Existing Stable Plan and Elevations	SCALE: 1:100 @ A2

DWG NO.: 2239 - S06	STUDIO JOHN BRIDGE
-------------------------------	--------------------------

01772 935959 admin@studiojohnbridge.co.uk	3 Caxton Road Preston, PR2 9ZZ	studiojohnbridge.co.uk
--	-----------------------------------	------------------------