

THIS DRAWING IS FOR PLANNING PURPOSES ONLY

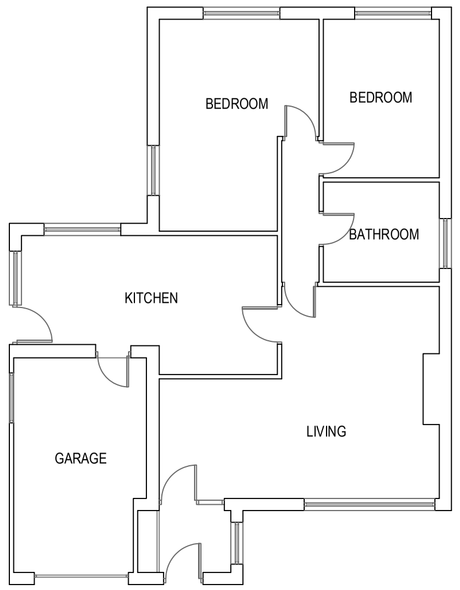


EXISTING GF PLAN 1:100

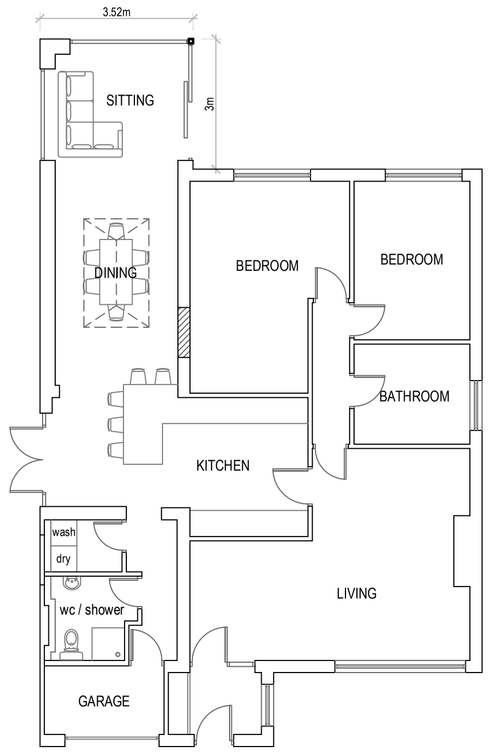


PROPOSED GF PLAN 1:100




EXISTING FRONT ELEVATION 1:100

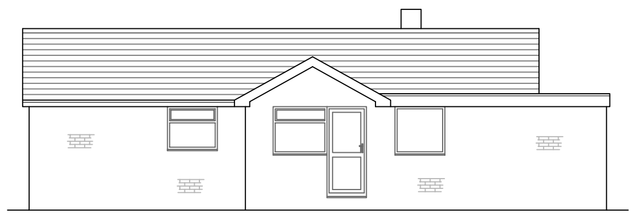


EXISTING SIDE ELEVATION 1:100

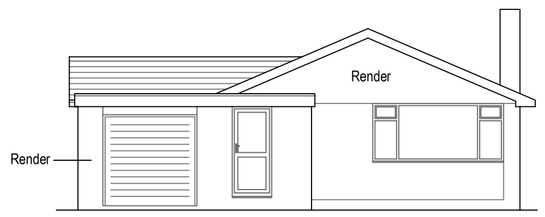


PROPOSED FRONT ELEVATION 1:100

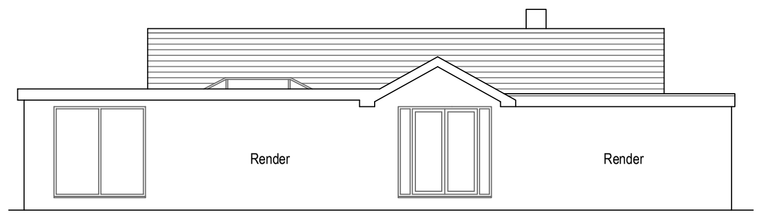


PROPOSED SIDE ELEVATION 1:100

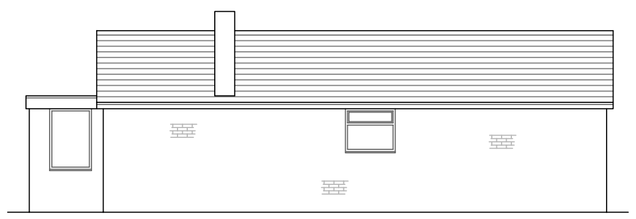


EXISTING SIDE ELEVATION 1:100

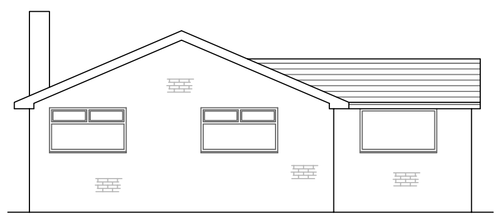


EXISTING REAR ELEVATION 1:100

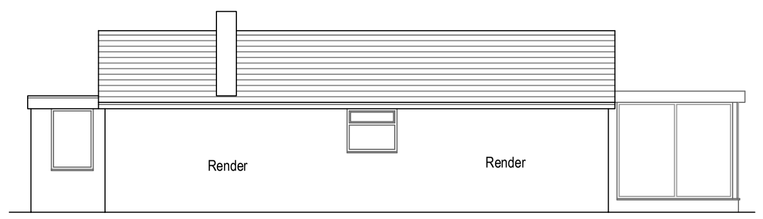


PROPOSED SIDE ELEVATION 1:100

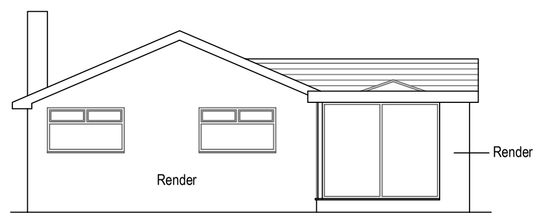

PROPOSED REAR ELEVATION 1:100

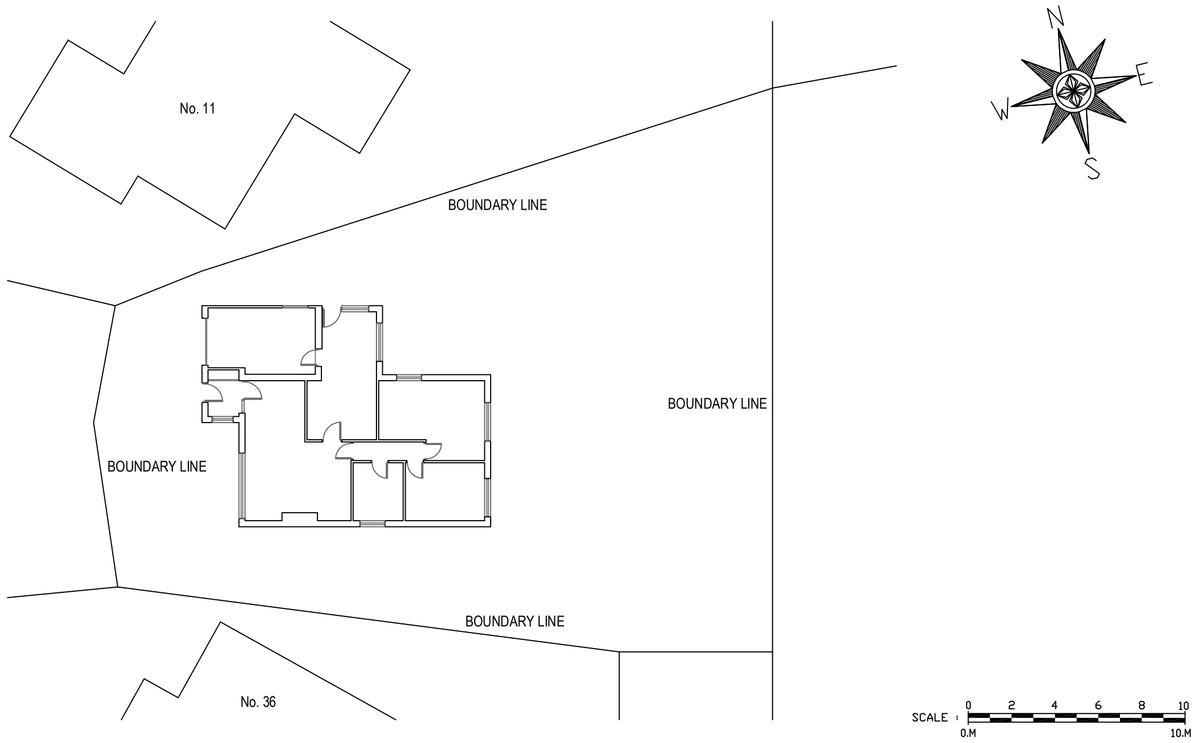

EXISTING SITE PLAN 1:200

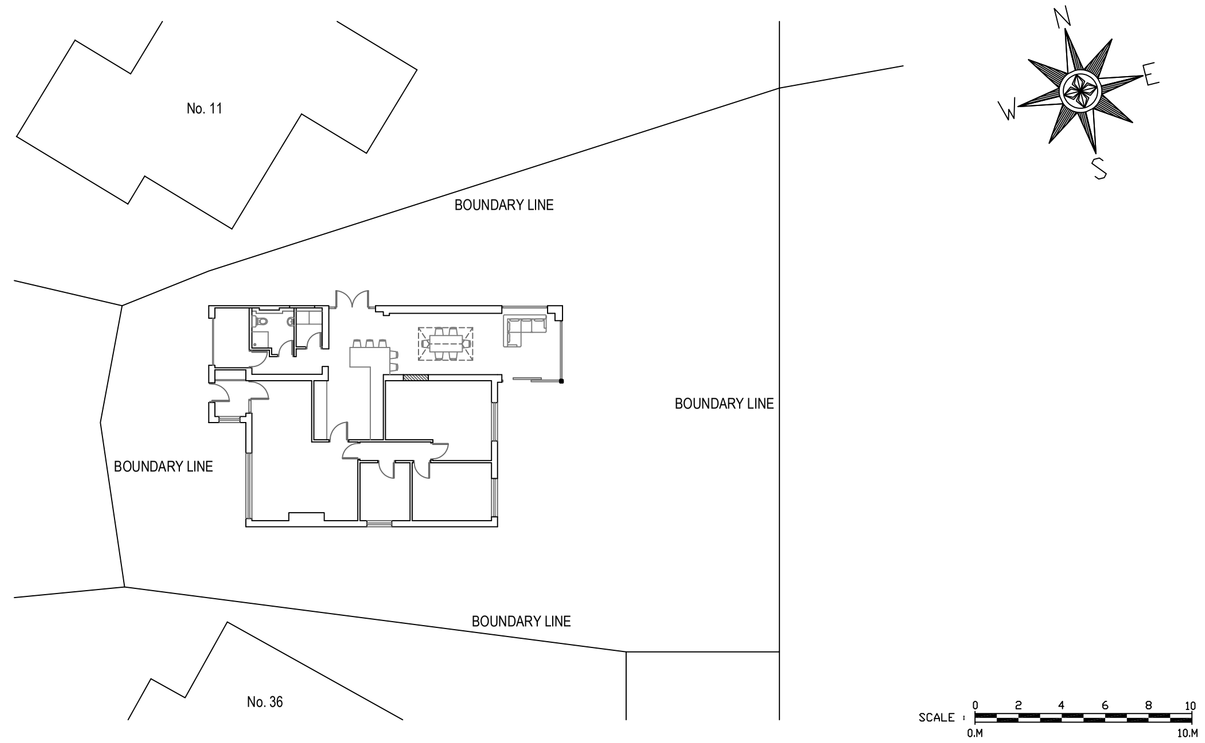

EXISTING SITE PLAN 1:200

REV A General amendments

38 Kilner Close
Bury
BL9 8AD

Existing & Proposed Plans & Elevations

Drawn: CDW
Scale: 1:100 & 200 @ A1
Date: October 2026

1010_BUR_01_Planning_Rev_A

CDWP
CD Wilkinson Plans

tel: 07967 522401 email: chris@cdwilkinsonplans.co.uk
5 Highmeadow, Manchester, M26 1YN