




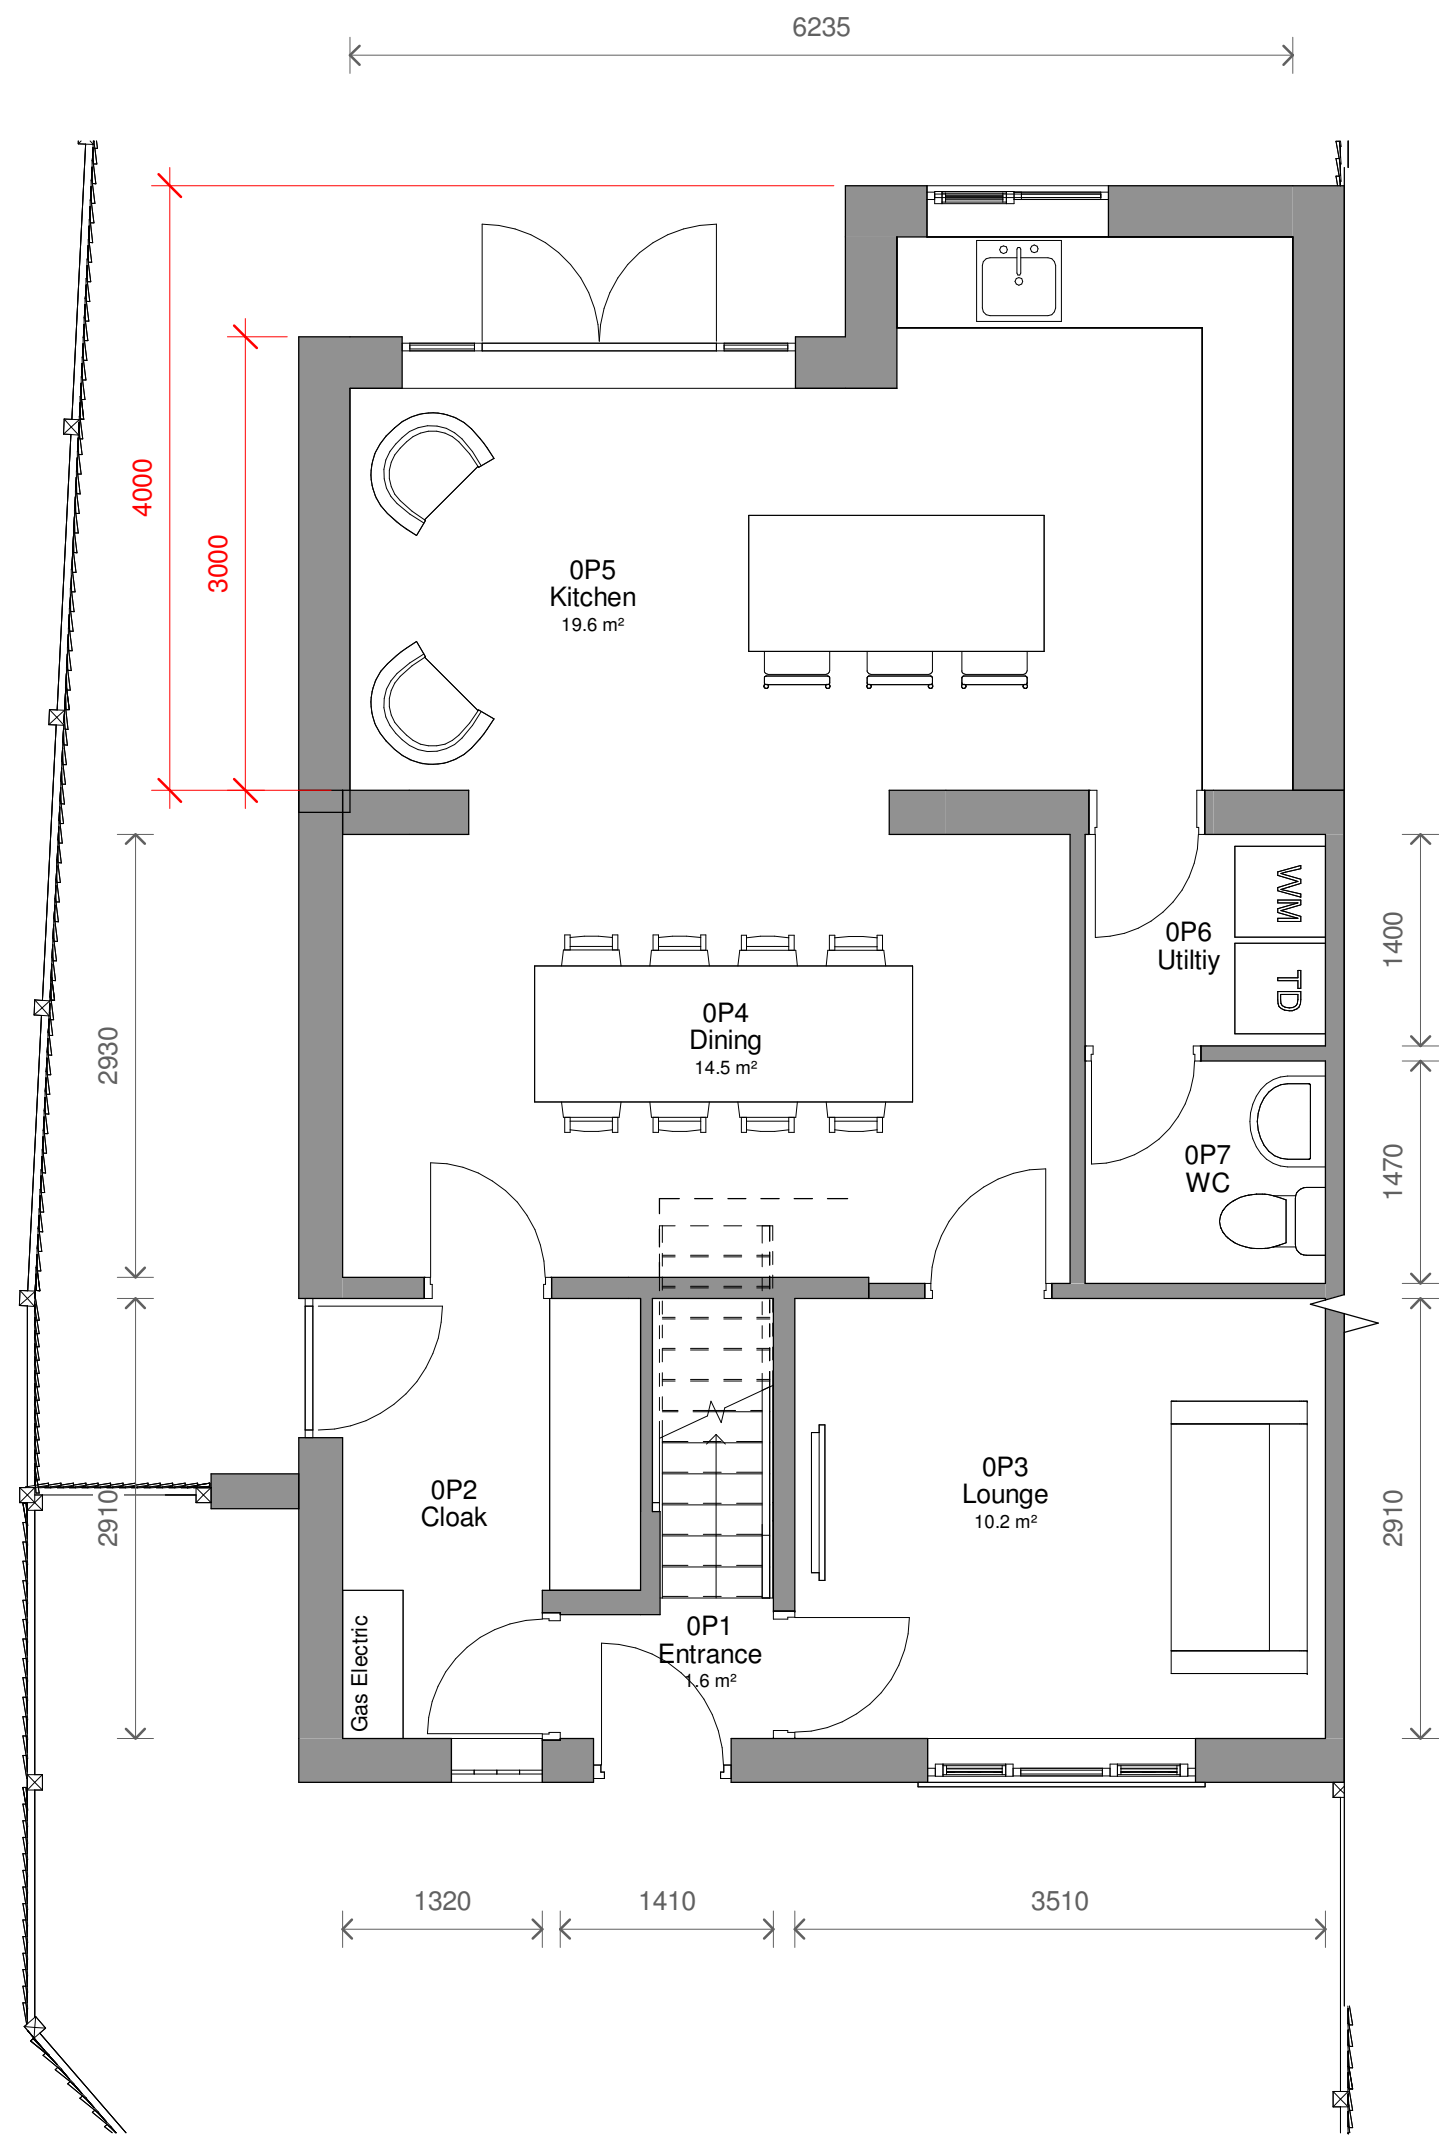


1 Level 0 - Proposed
1 : 50

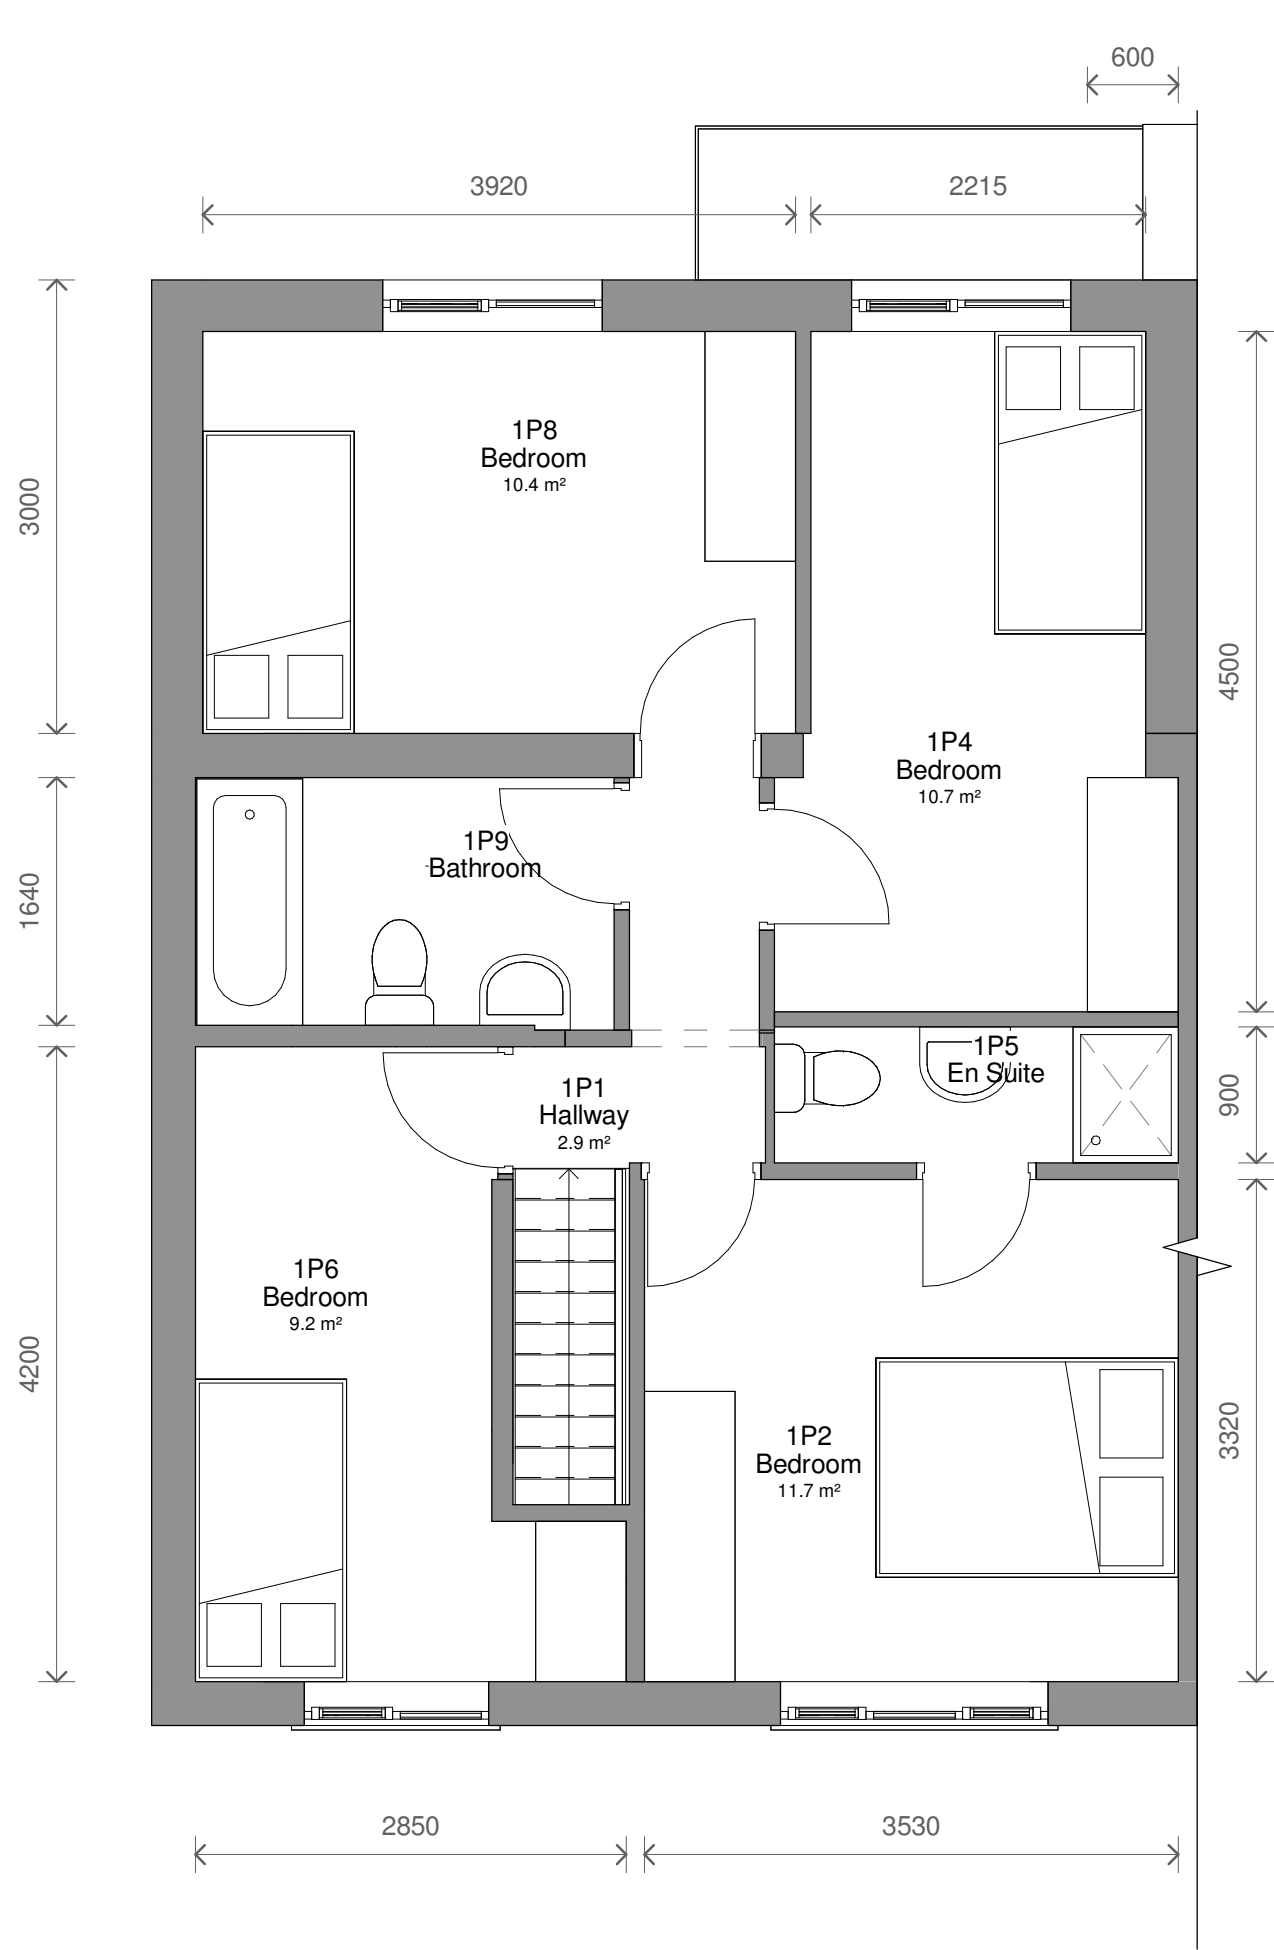

2 Level 1 - Proposed
1 : 50

 

3 Level Roof - Proposed
1 : 50

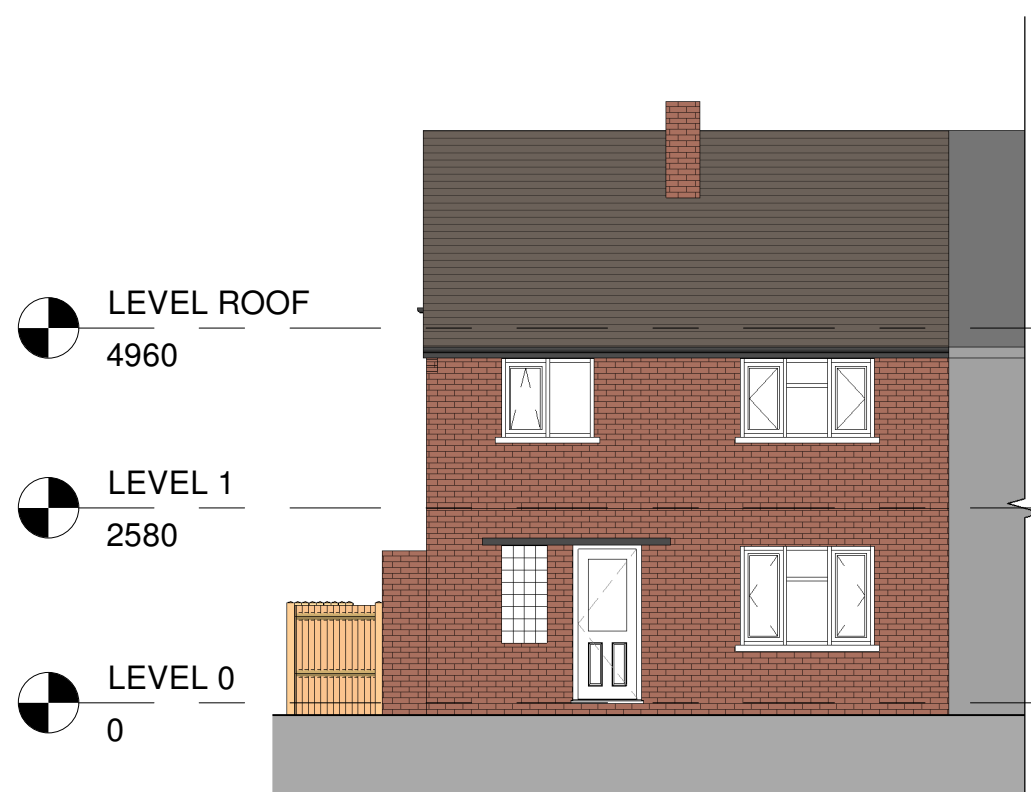


4 Front - Proposed
1 : 100




5 Left Side - Proposed
1 : 100



6 Rear - Proposed
1 : 100

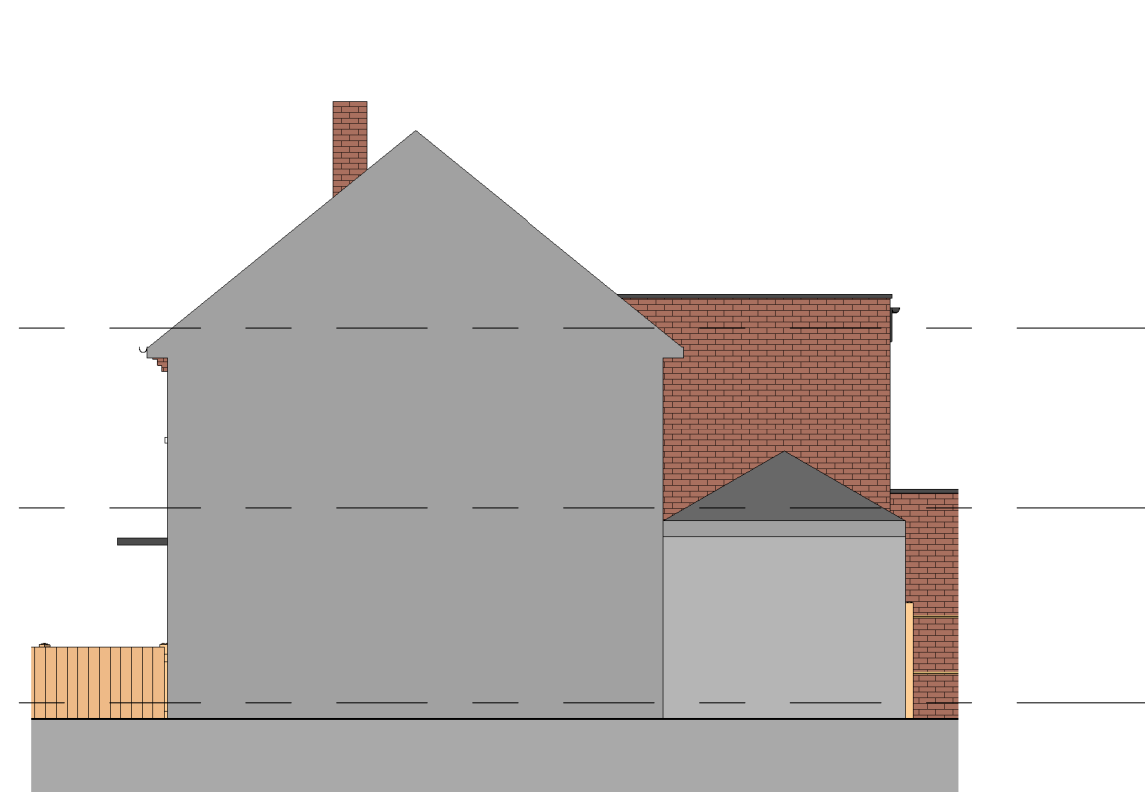

7 Right Side - Proposed
1 : 100

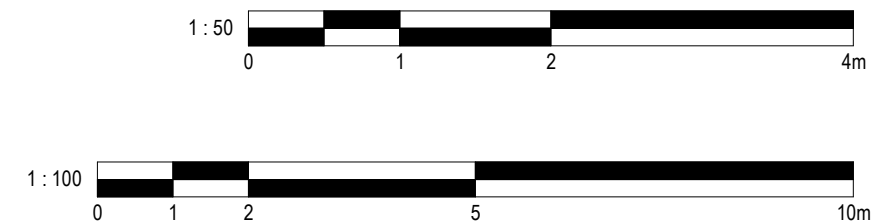

No. Description Date Initial

PROJECT
9 Chaucer Avenue, Radcliffe

TITLE
Proposed Plans and Elevations

STATUS
DESIGN

DRAWN BY
CB

DATE
04/11/2024

SCALE (@ A1)
As indicated

PROJECT NUMBER
GSS24164

DRAWING NUMBER
003

REV

GOLD SKETCH
S T U D I O S
www.goldsketch.co.uk info@goldsketch.co.uk 0161 792 9595

NOTES
COPYRIGHT ALL RIGHTS RESERVED.
NO PART OF THIS DRAWING IS TO BE REPRODUCED WITHOUT WRITTEN CONSENT.
DRAWING TO BE USED FOR THE EXACT PURPOSE ONLY AND COPIES ON SITE. ANY DISCREPANCIES TO BE REPORTED TO THE
ALL DIMENSIONS AND SET OUTS SHALL BE SPECIFIED AND COPIED ON SITE. ANY DISCREPANCIES TO BE REPORTED TO THE
LEGISLATION, RELEVANT CODES OF PRACTICE AND BRITISH STANDARDS. ALL DIMENSIONS ON THIS DRAWING ARE IN MILLIMETRES (UNLESS
OTHERWISE STATED).