


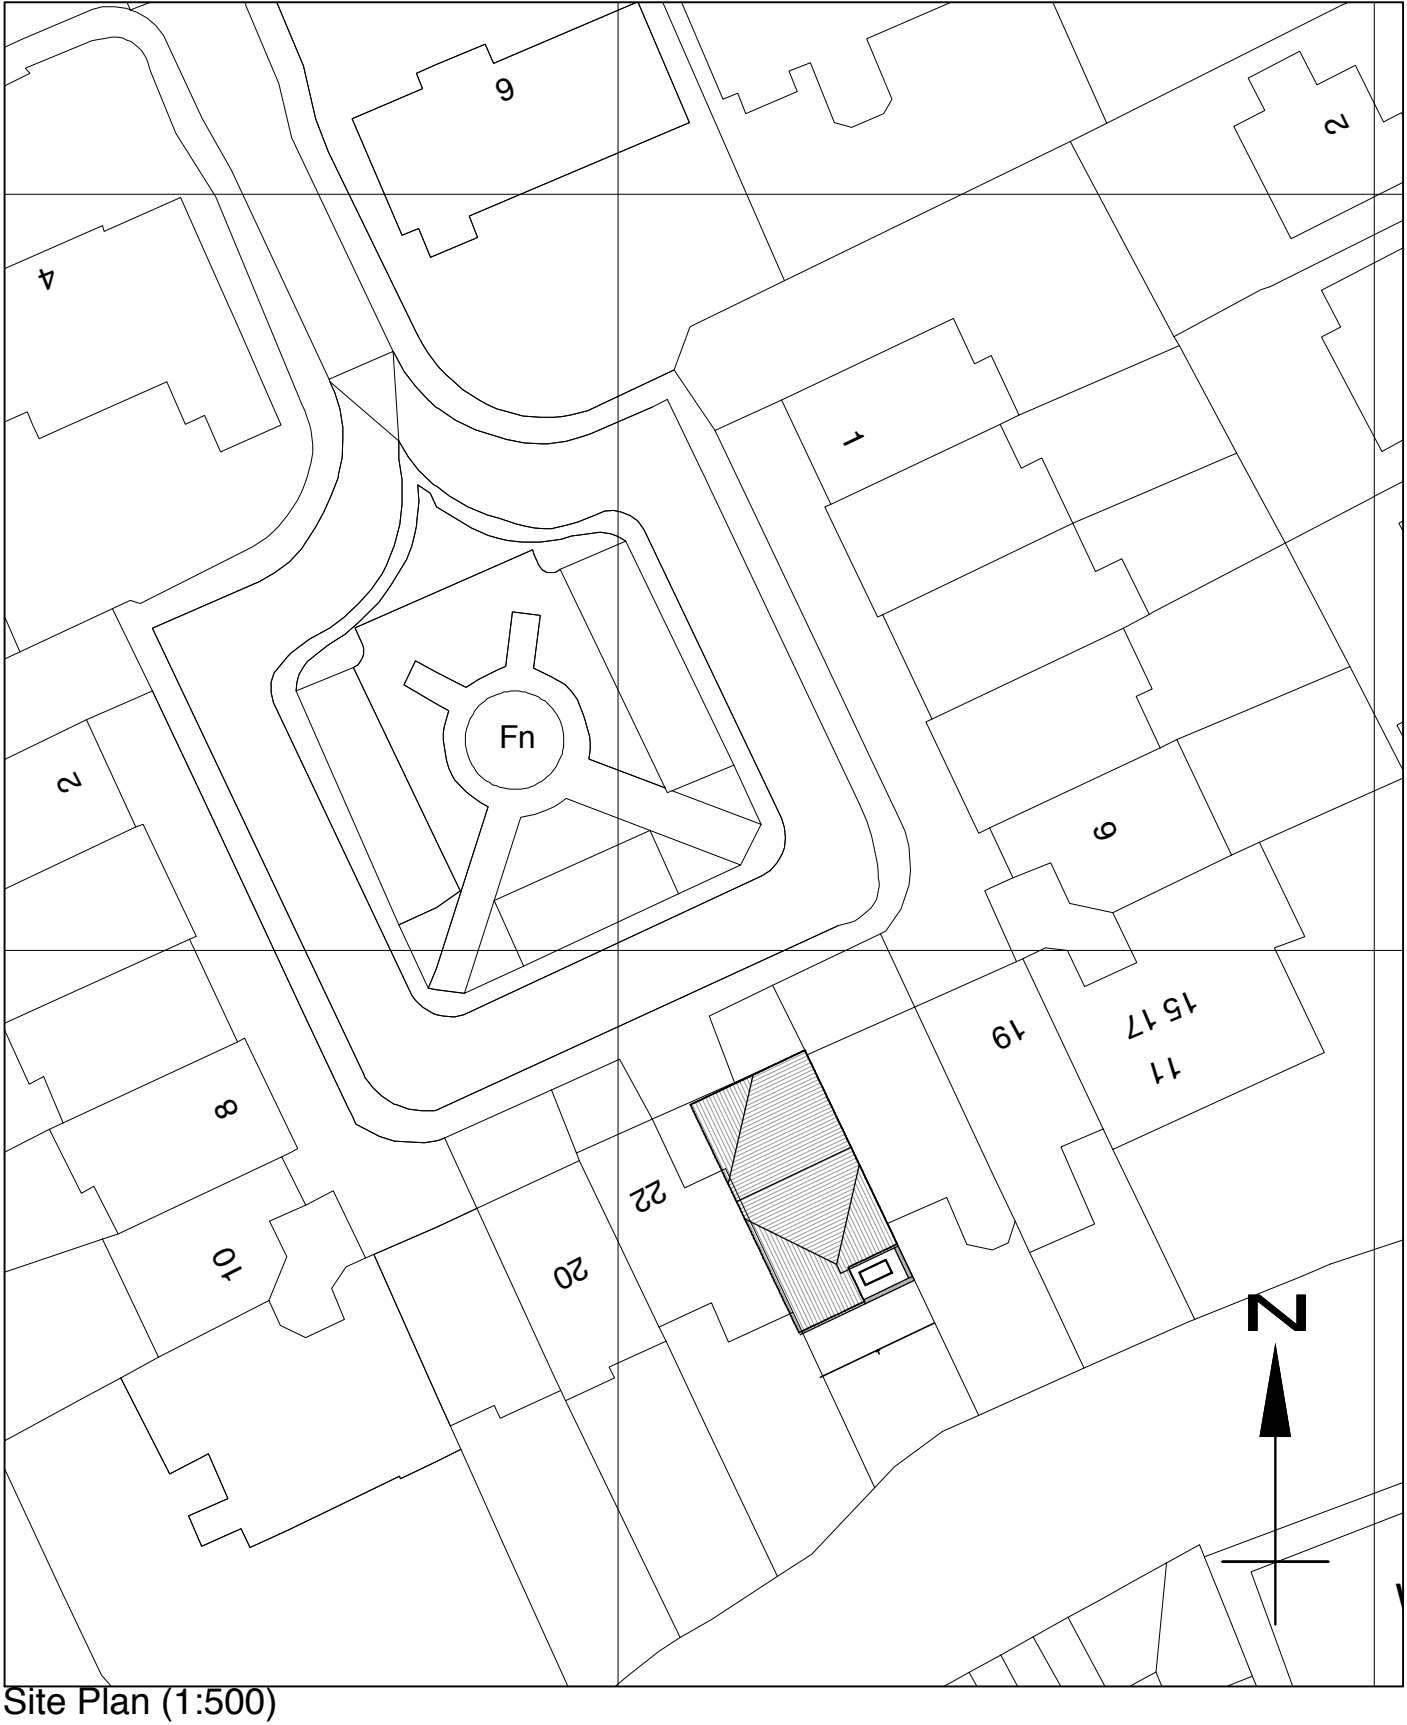
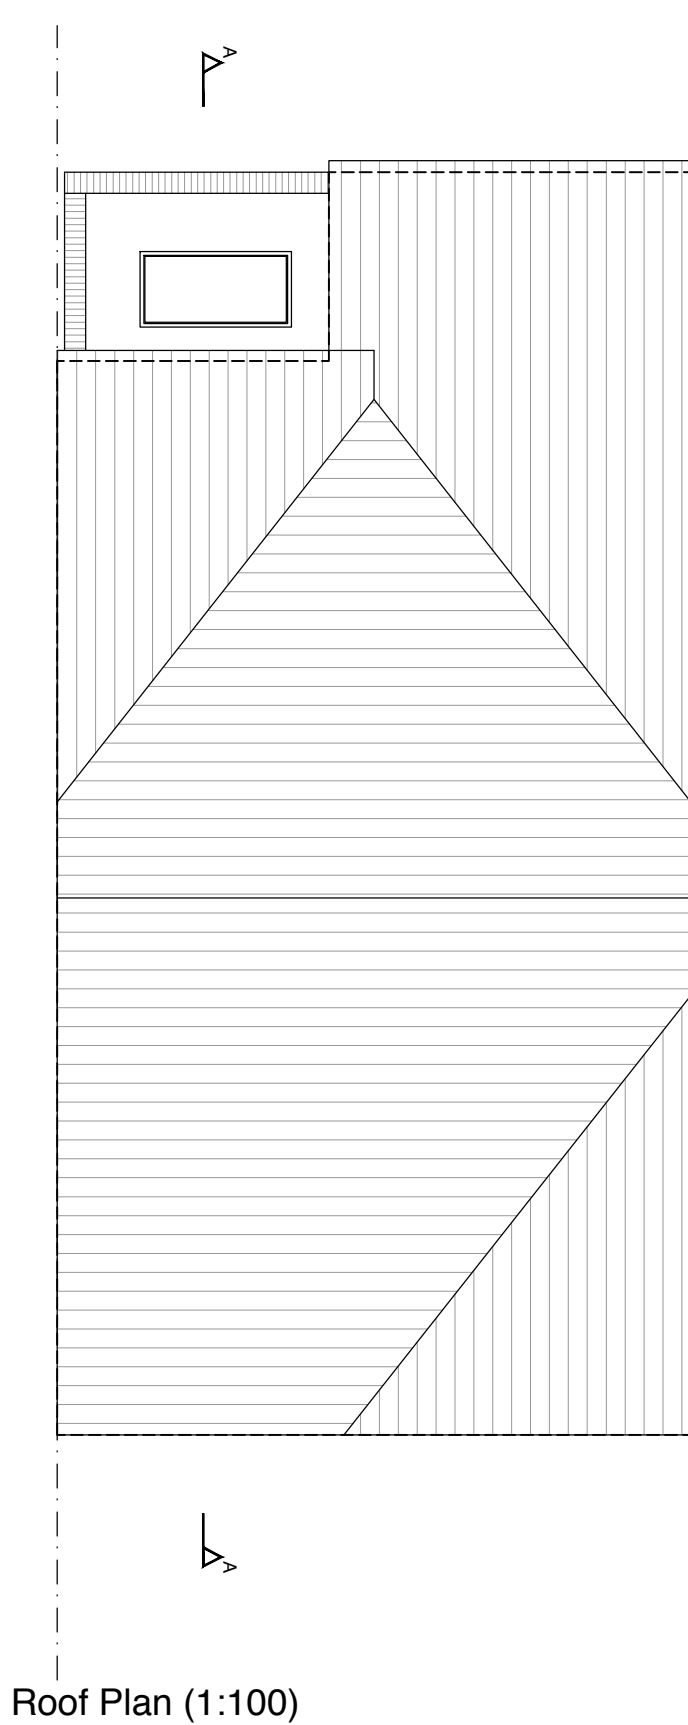
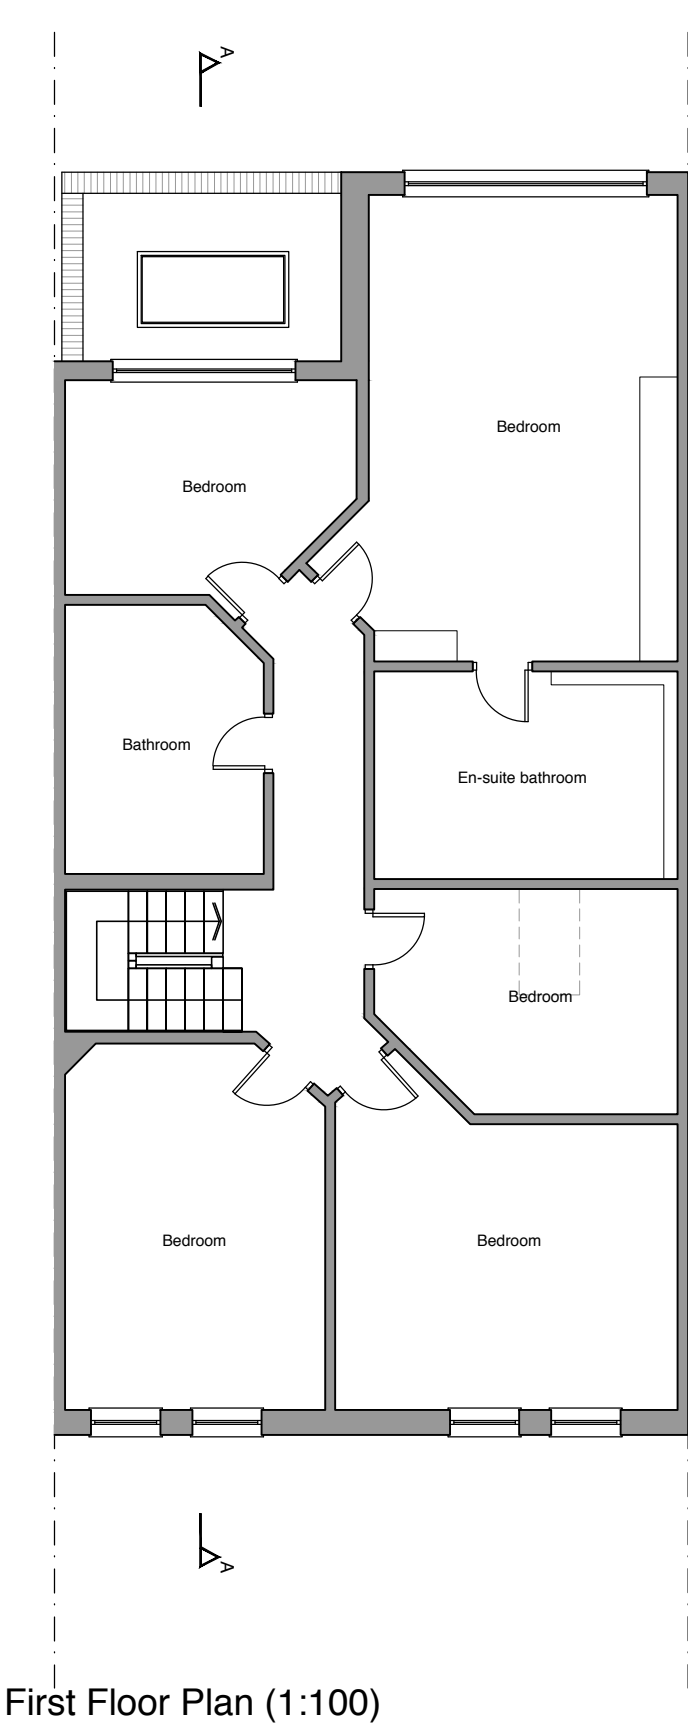
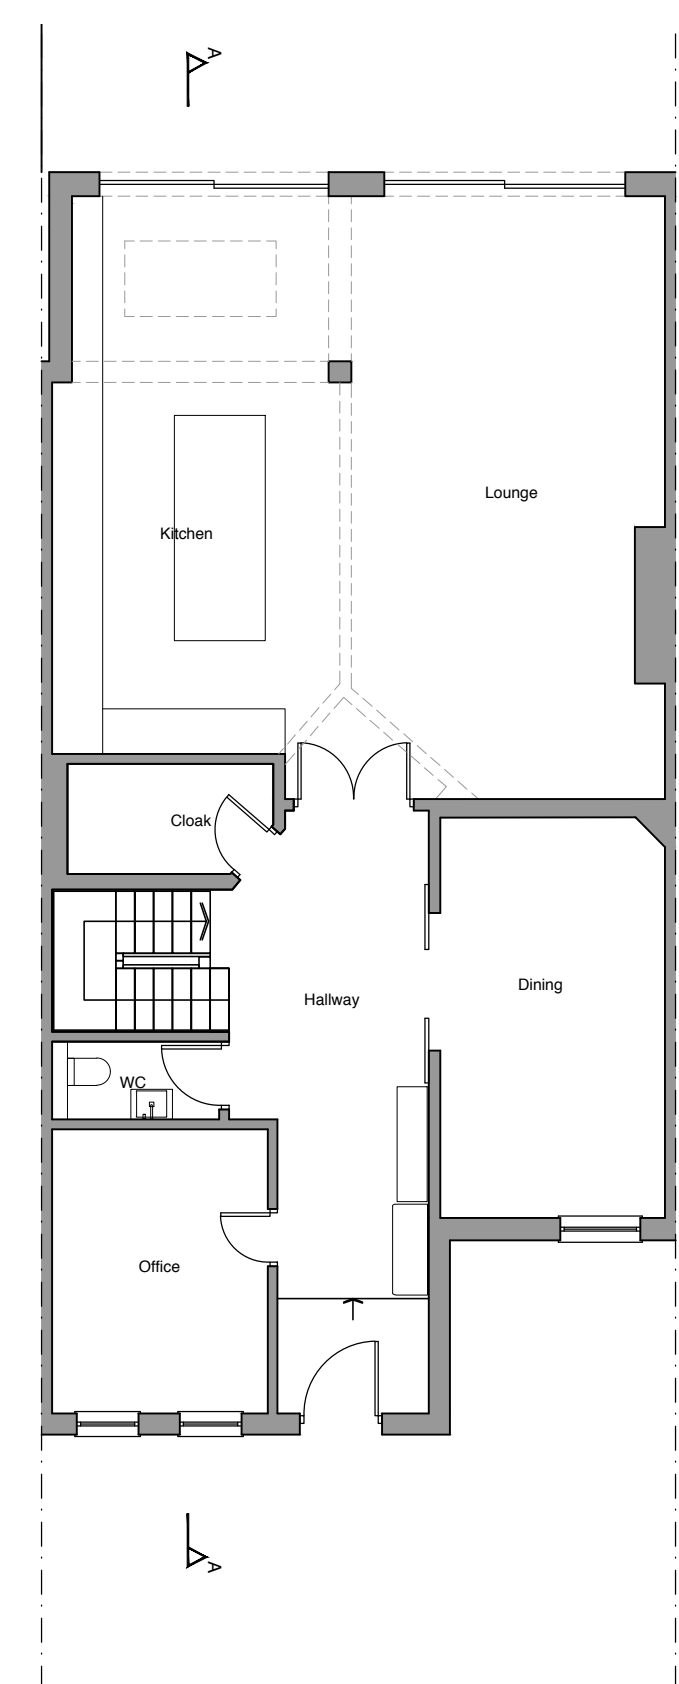


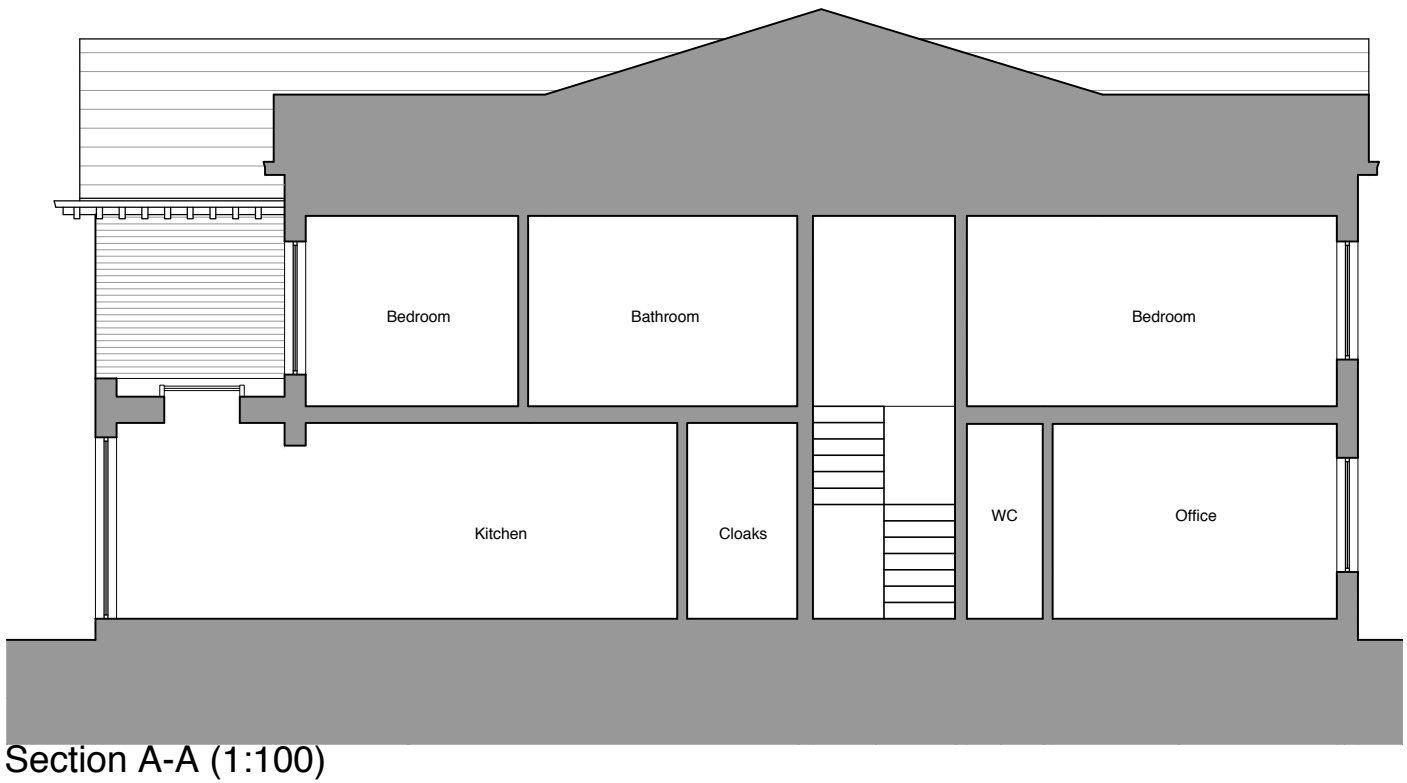

- KEY:
- ① Brickwork to match existing
 - ② Aluminium framed doors
 - ③ Feature soldier course in matching brick

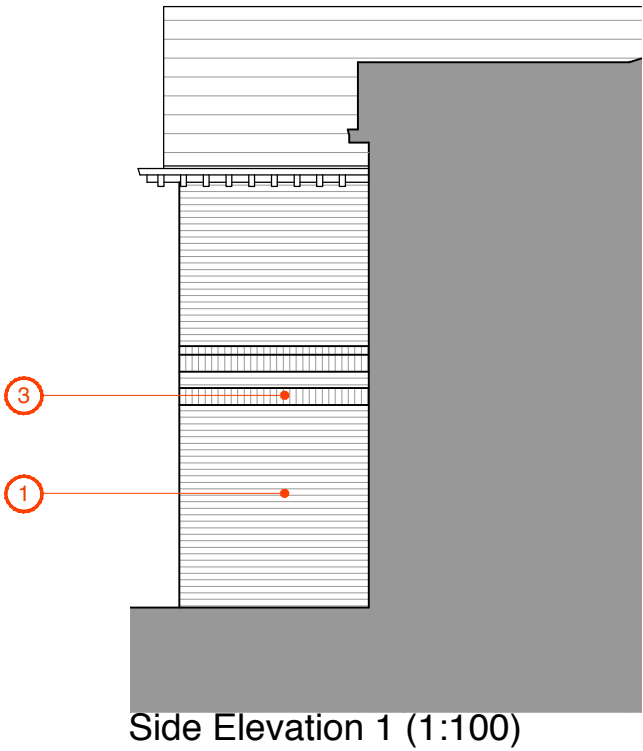

A	Materials notes added	30/11/21	TH
Rev	Description	Date	By
Status: Planning			
Client: Mr and Mrs Chaudhry			
Project: 23 The Square, Whitefield, Manchester, M45 7UL			
Title: Proposed Plans, Elevations and Sections			
Project No.: 274	Drawing No.: 3-003	Rev.: A	
Scale: 1:100/500@A2		Date: 16/11/21	
Drawn: JJF		Check: TH	

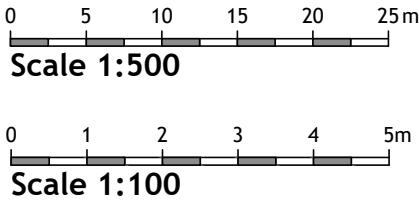