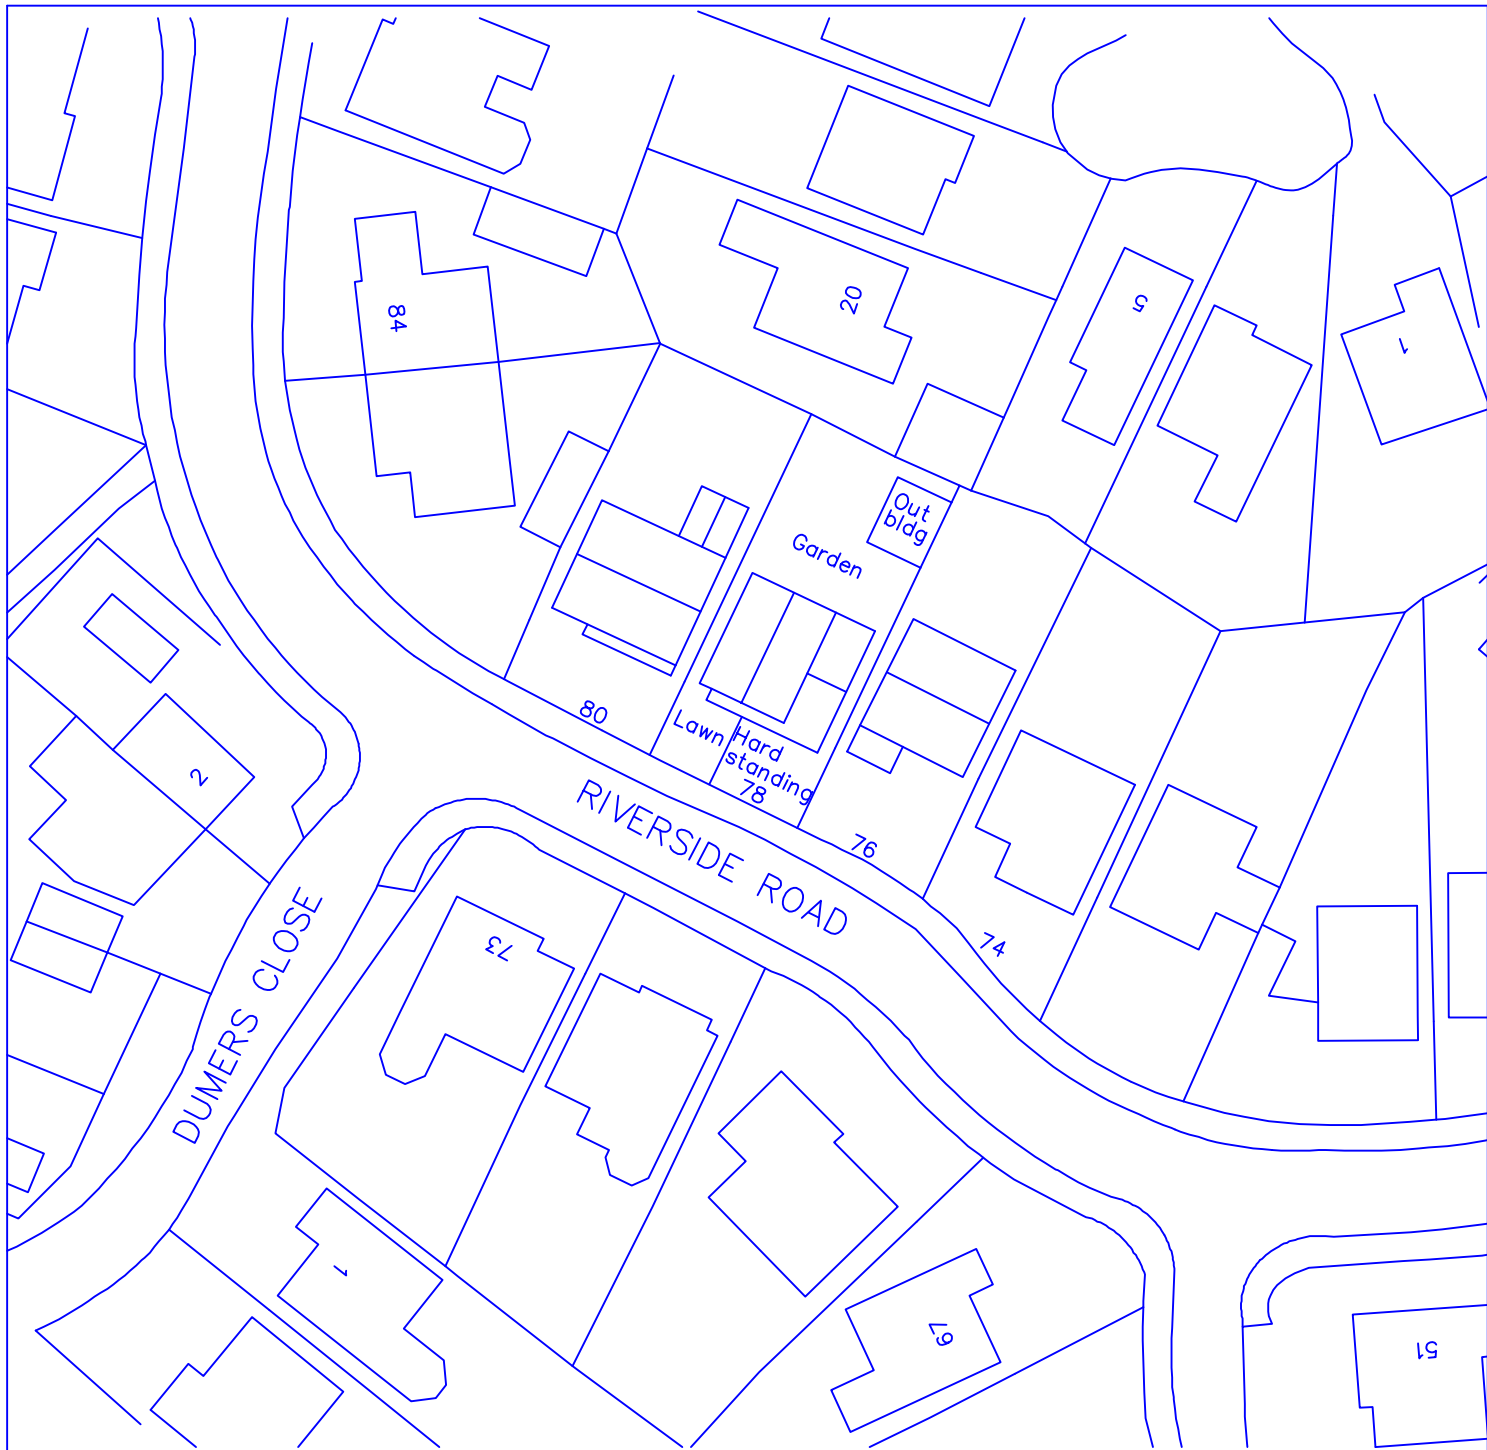


0 10 20 30 m

78 Riverside Road Radcliffe Manchester M26 2PZ	scale 1:500 at A4 November 2021
FI1-03	Existing Block Plan
P P Y design Ltd	