





③ **Front - Existing**  
1 : 100

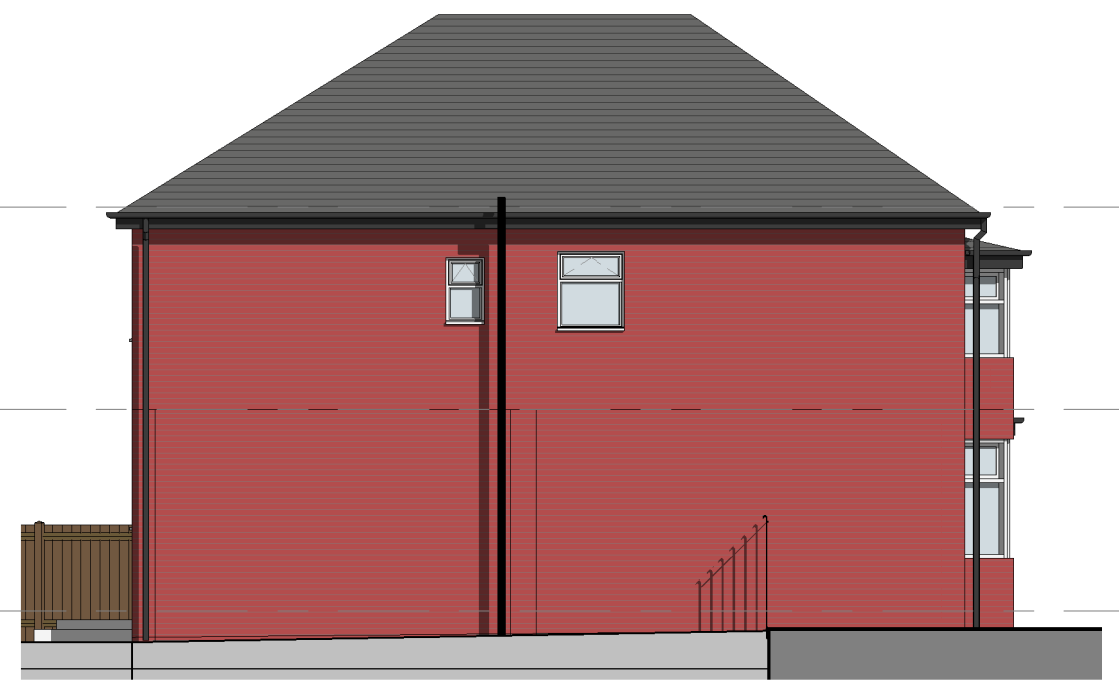


④ **Left Side - Existing**  
1 : 100




⑤ **Rear - Existing**  
1 : 100

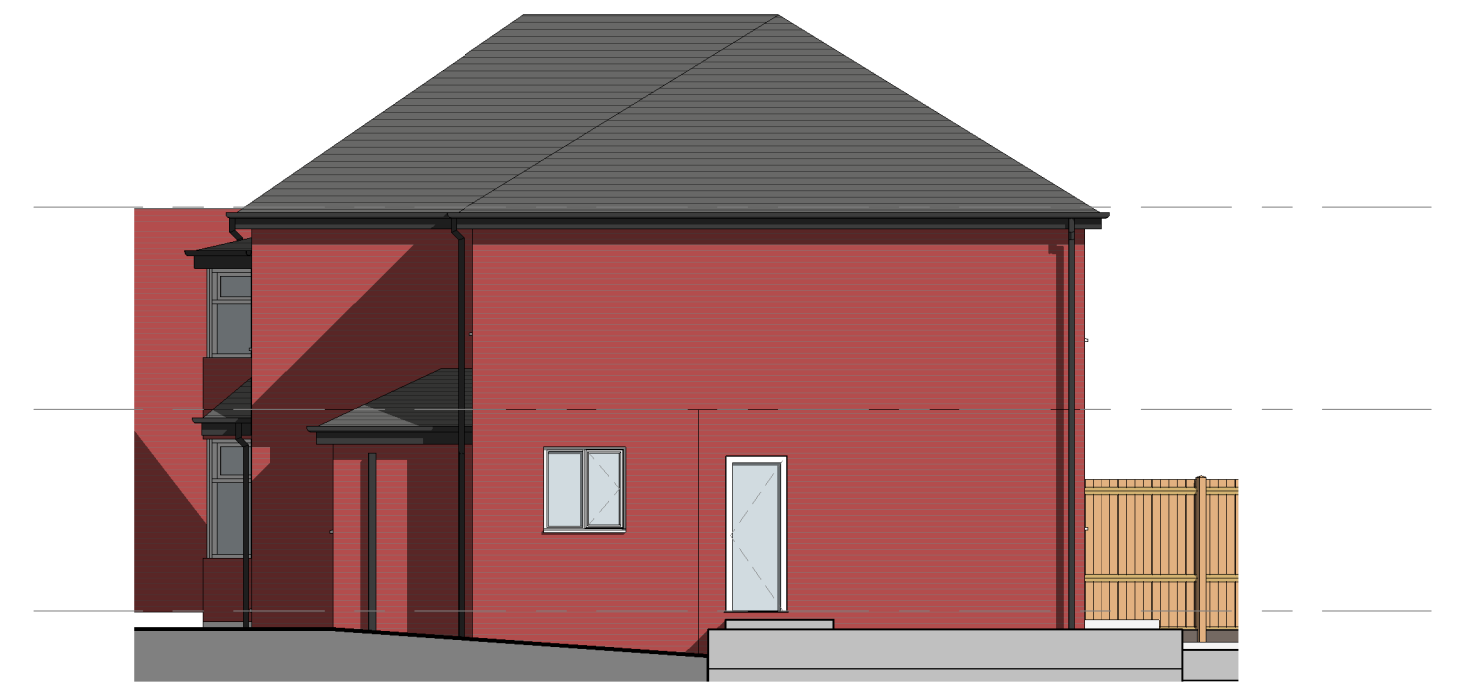


⑥ **Right Side - Existing**  
1 : 100

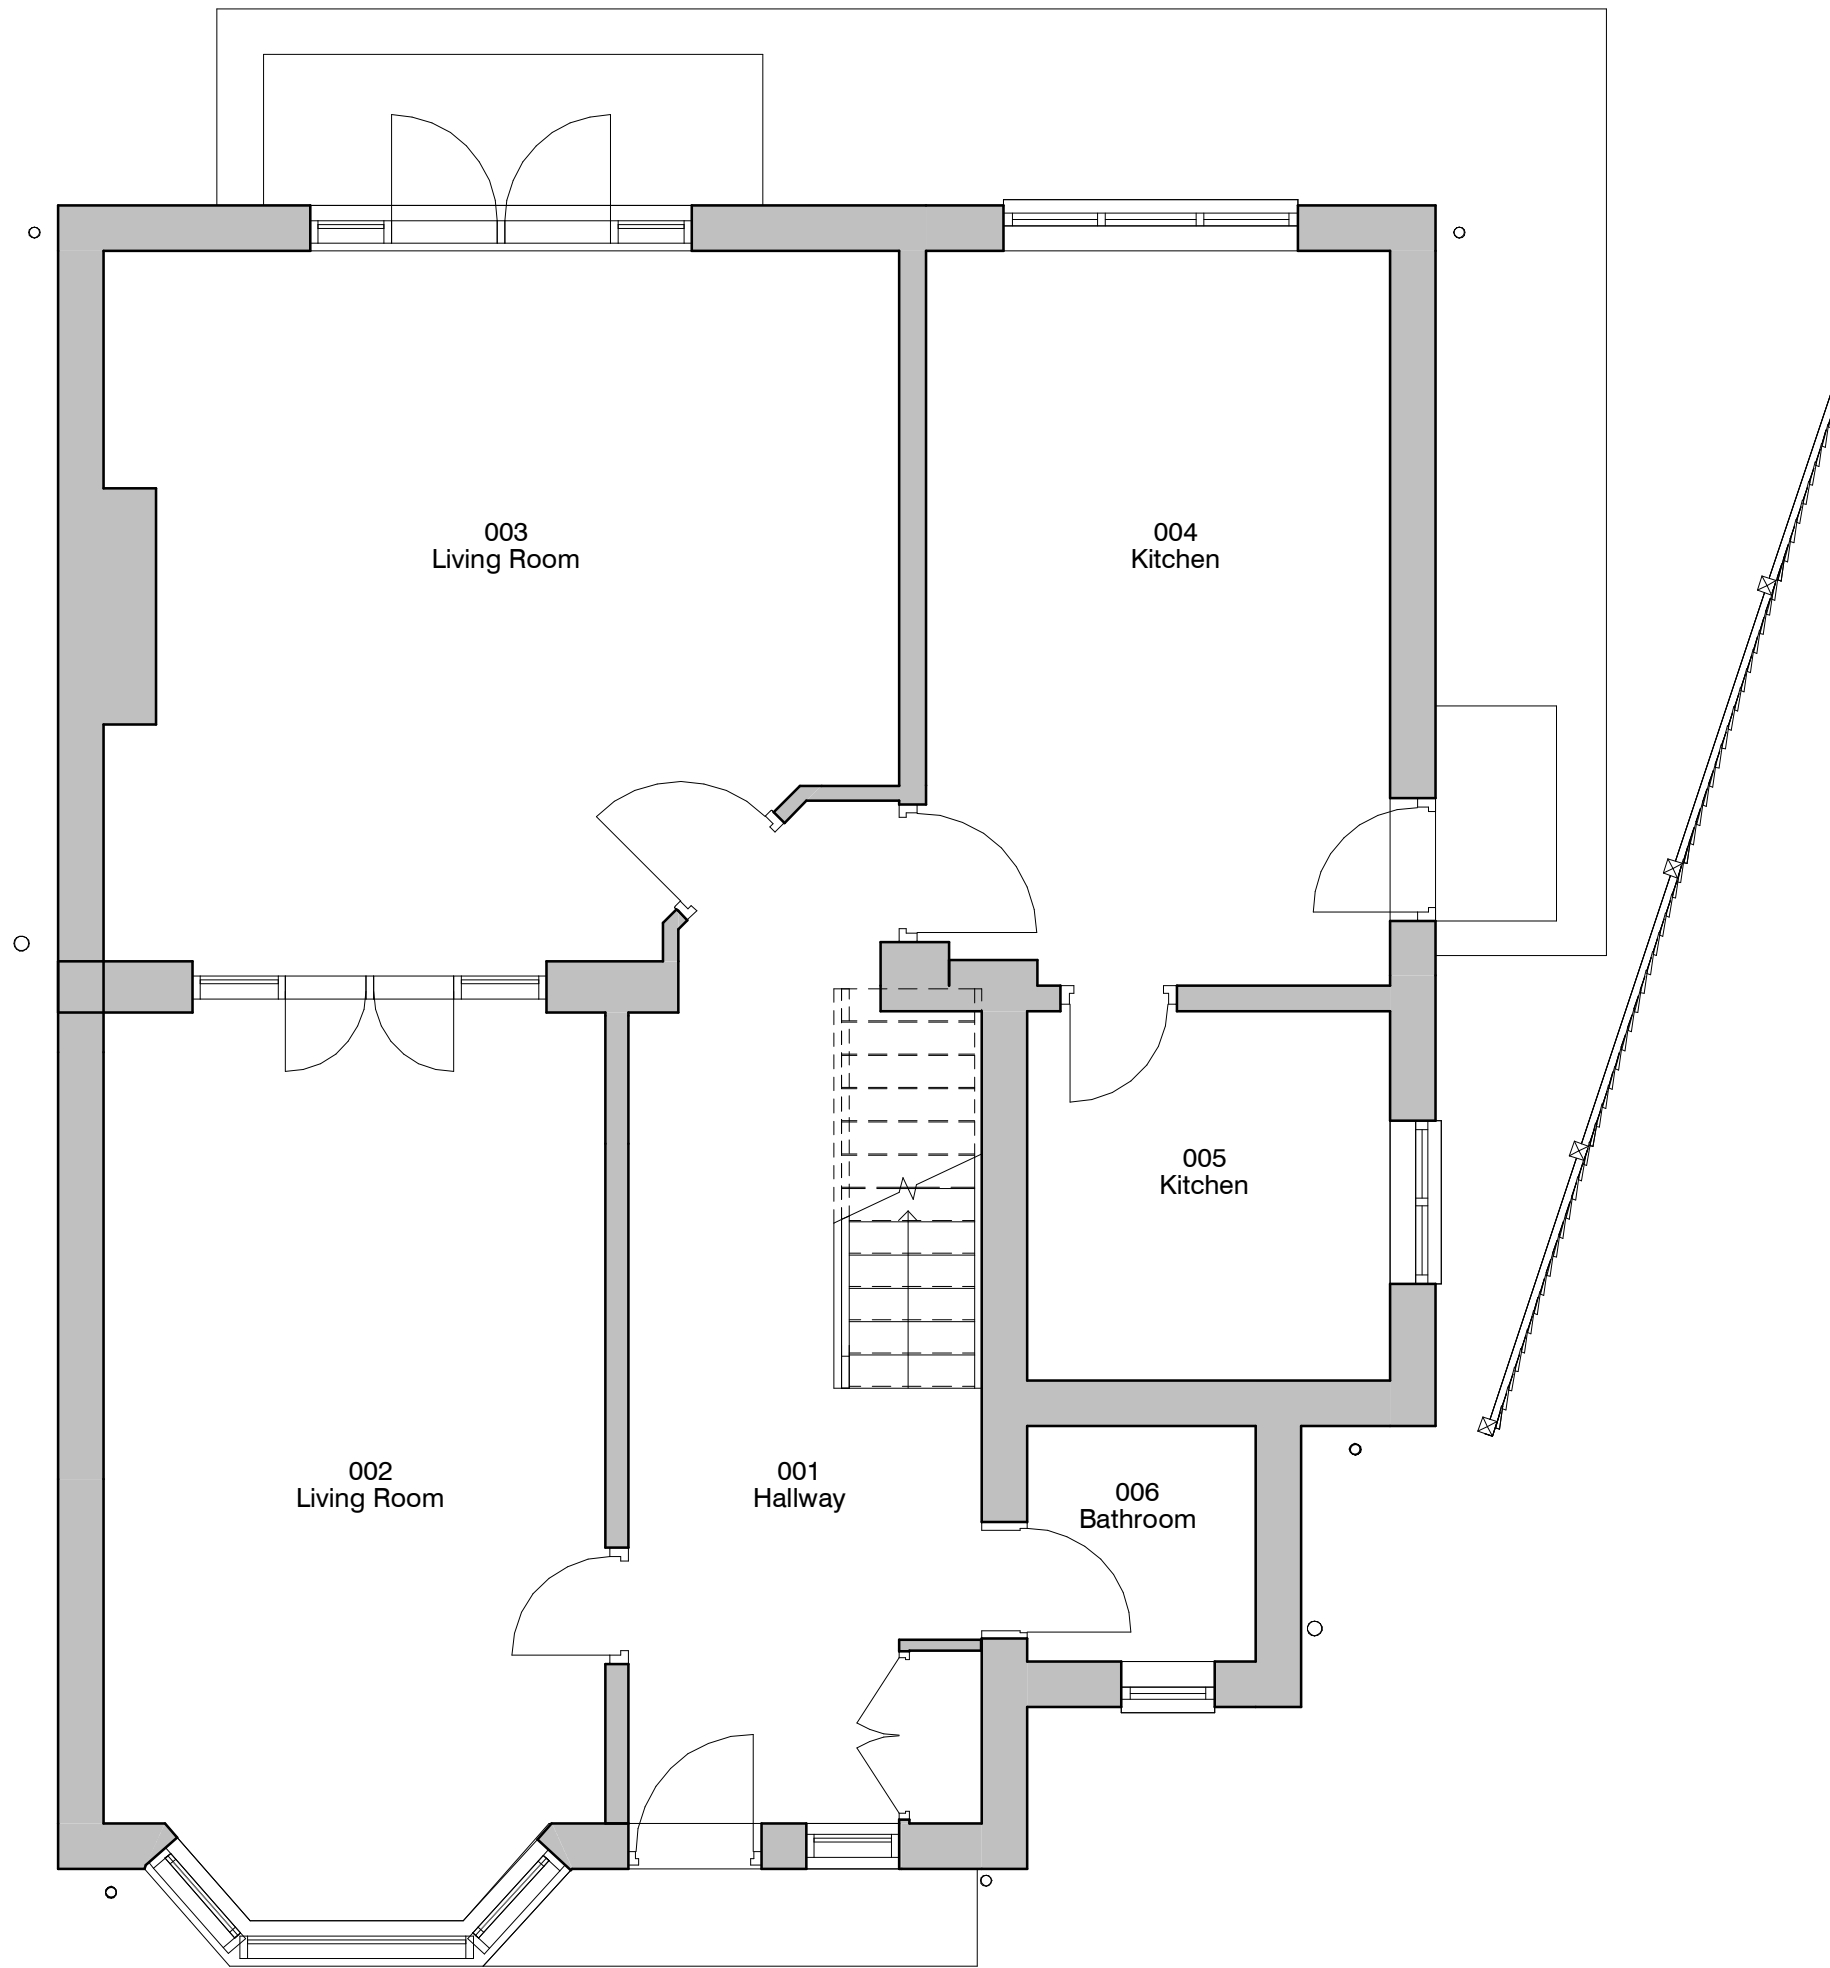

① **Level 0 - GA Existing**  
1 : 50

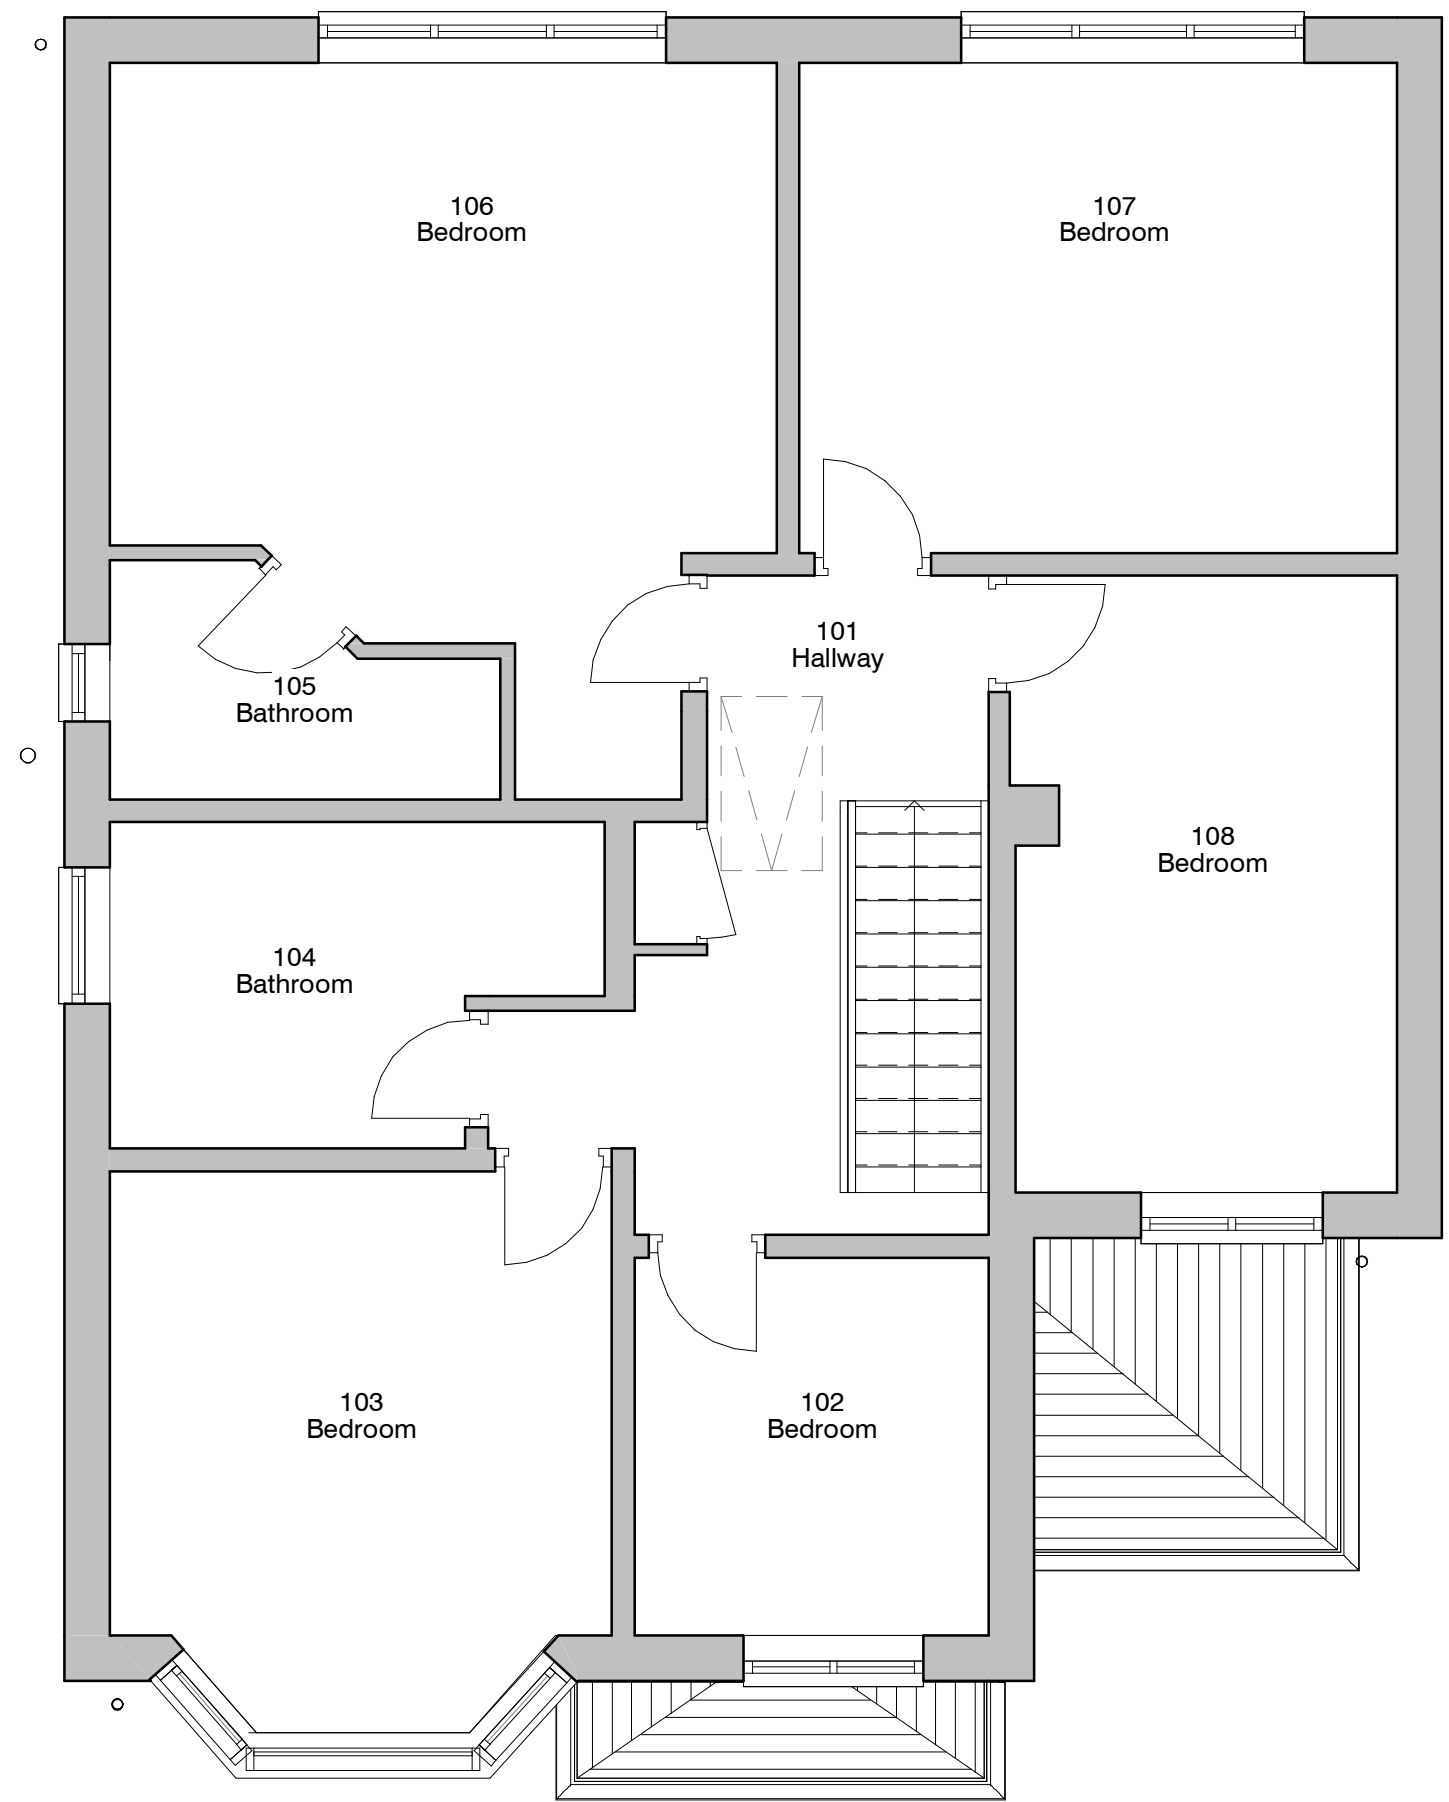

② **Level 1 - GA Existing**  
1 : 50

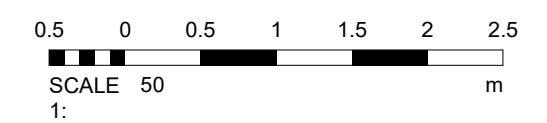

|   |                        |             |      |
|---|------------------------|-------------|------|
| <b>DEBTAL ARCHITECTURE</b><br>72 Bury New Road, Manchester, M25 0JU.<br>Tel: 0161 773 1630<br>office@debtalarchitecture.co.uk<br>www.debtalarchitecture.co.uk   |                        |             |      |
| CLIENT   | <b>M. Moore</b>        |             |      |
| PROJECT   | <b>8 Dellcot Close</b> |             |      |
| <b>TITLE</b><br><b>Existing GA Plans and Elevations</b>   |                        |             |      |
| PROJECT NO.   | <b>DA18164.3.</b>      | <b>002.</b> | REV. |
| <b>STATUS</b><br><b>PLANNING</b>   |                        |             |      |
| SCALE & A1   | DATE                   | DRAWN BY    |      |
| As indicated   | <b>24 NOV 2021</b>     | JK          |      |
| <small>© COPYRIGHT - ALL RIGHTS RESERVED THIS DRAWING MUST NOT BE REPRODUCED WITHOUT PERMISSION. ALL DIMENSIONS RELATIVE TO THIS DRAWING TO BE CHECKED ON SITE. DESIGNER TO BE NOTIFIED OF ANY DISCREPANCIES. DESIGNER MUST BE NOTIFIED BEFORE WORK COMMENCES. THIS DRAWING MUST BE CHECKED AGAINST ANY OTHER STRUCTURAL/SPECIALITY DRAWINGS PROVIDED THIS DRAWING MUST NOT BE USED FOR CONSTRUCTION UNLESS ISSUED FOR CONSTRUCTION. ALL DIMENSIONS ON THIS DRAWING ARE IN MILLIMETRES UNLESS OTHERWISE STATED.</small> |                        |             |      |