



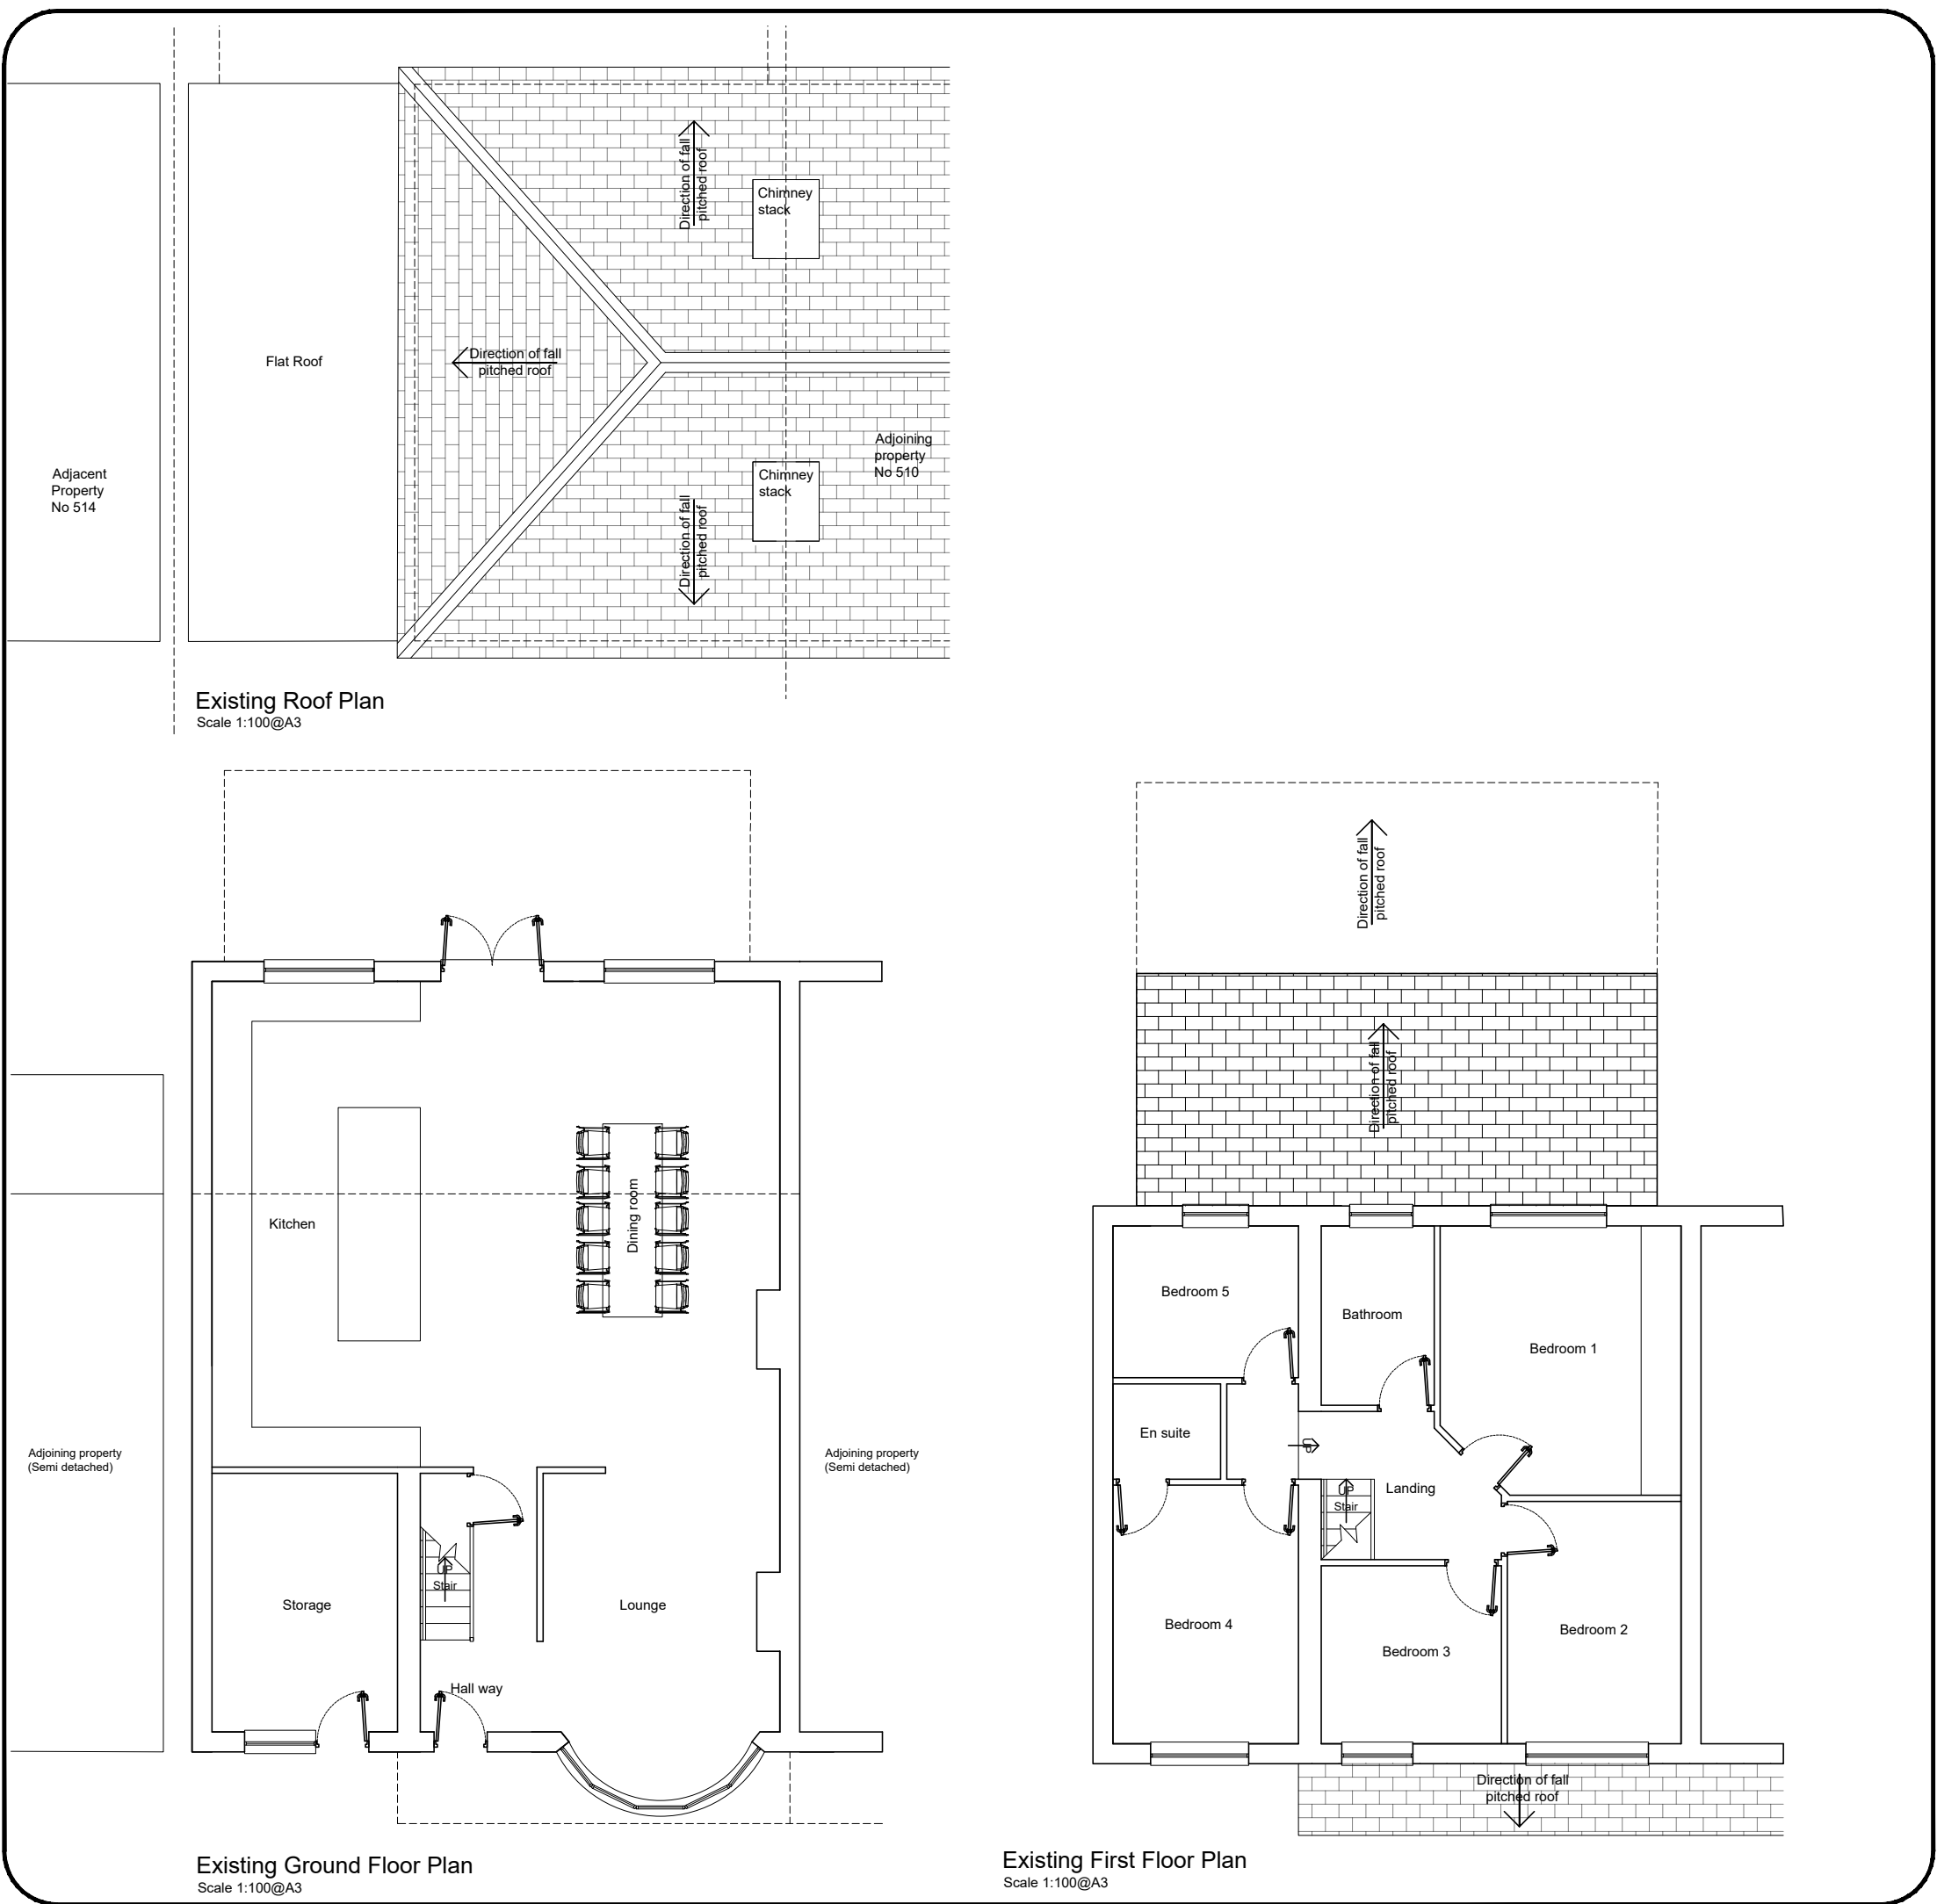

Contractor must verify all dimensions on site before commencing any work or shop drawings. If this drawing exceeds the quantities taken in any way the Architects are to be informed before the work is initiated. Only figured dimensions to be taken from this drawing. Do not scale off this drawing. Drawings based on Ordnance Survey and / or existing record drawings - design and drawing content subject to Site Survey, Structural Survey, Site Investigations, Planning and Statutory Requirements and Approvals. Authorised reproduction from Ordnance Survey Map with permission of the Controller of Her Majesty's Stationery Office. Crown Copyright reserved.

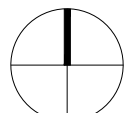

Location Plan:

PL3	Updated following feedback from the planners	JB	10.08.2022
PL2	Updated following feedback from the planners	JB	11.07.2022

Revision: Description: By: Date:

Reason For Issue: **For Approval**

Drawing Number: 22_013_(20)_004

Revision: PL3

Scale: 1:100 @ A3

Date: FEB 22

Drawn by: JAB

Checked by: JB

Project Name:

512 Manchester Road

Drawing Title:

Existing Plans

John Brazier Architectural Services

17 Britain Street, Bury, Lancashire. BL9 9PD

john.brazier78@gmail.com

07752847372