
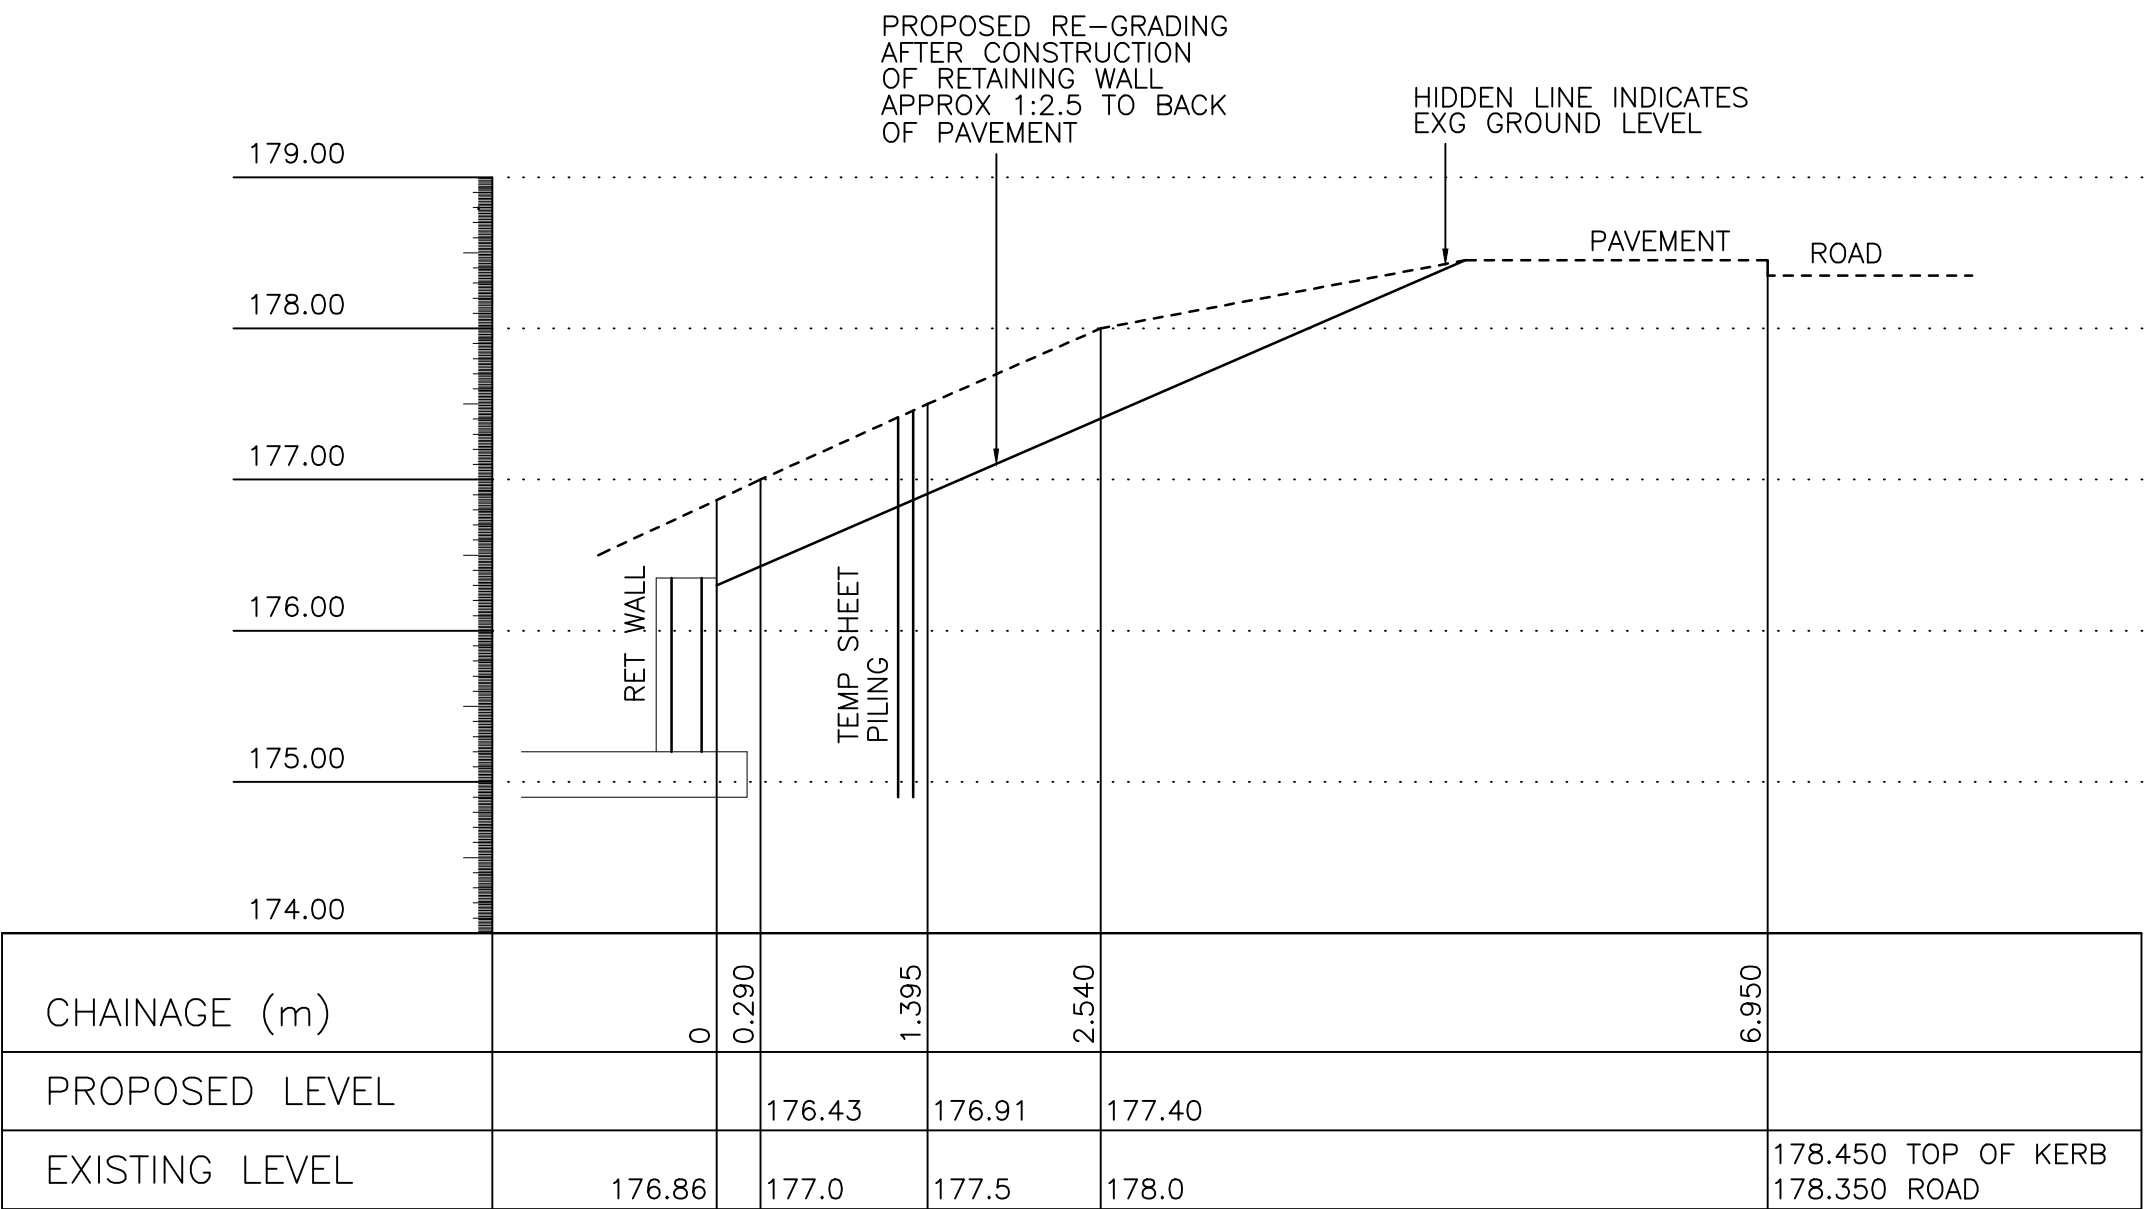
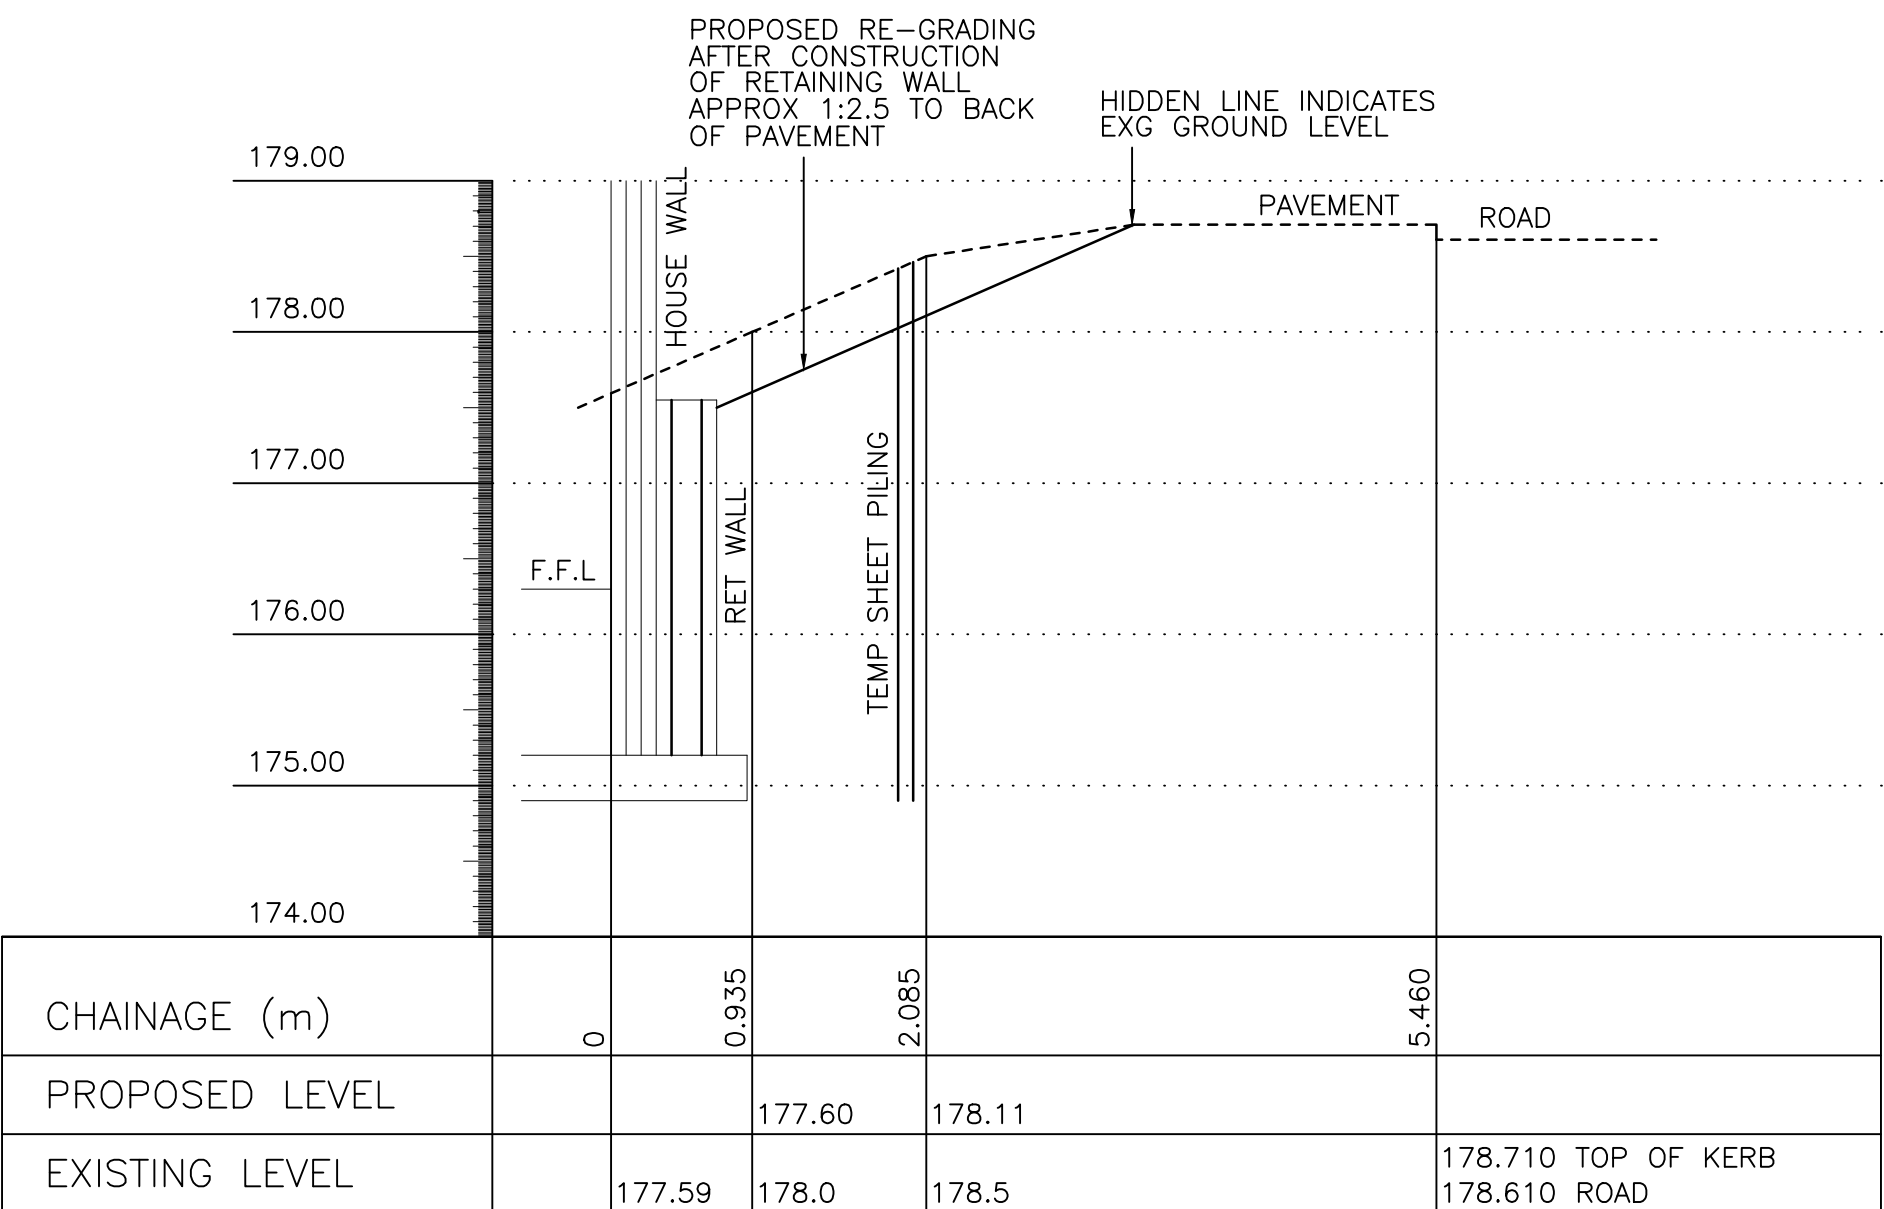
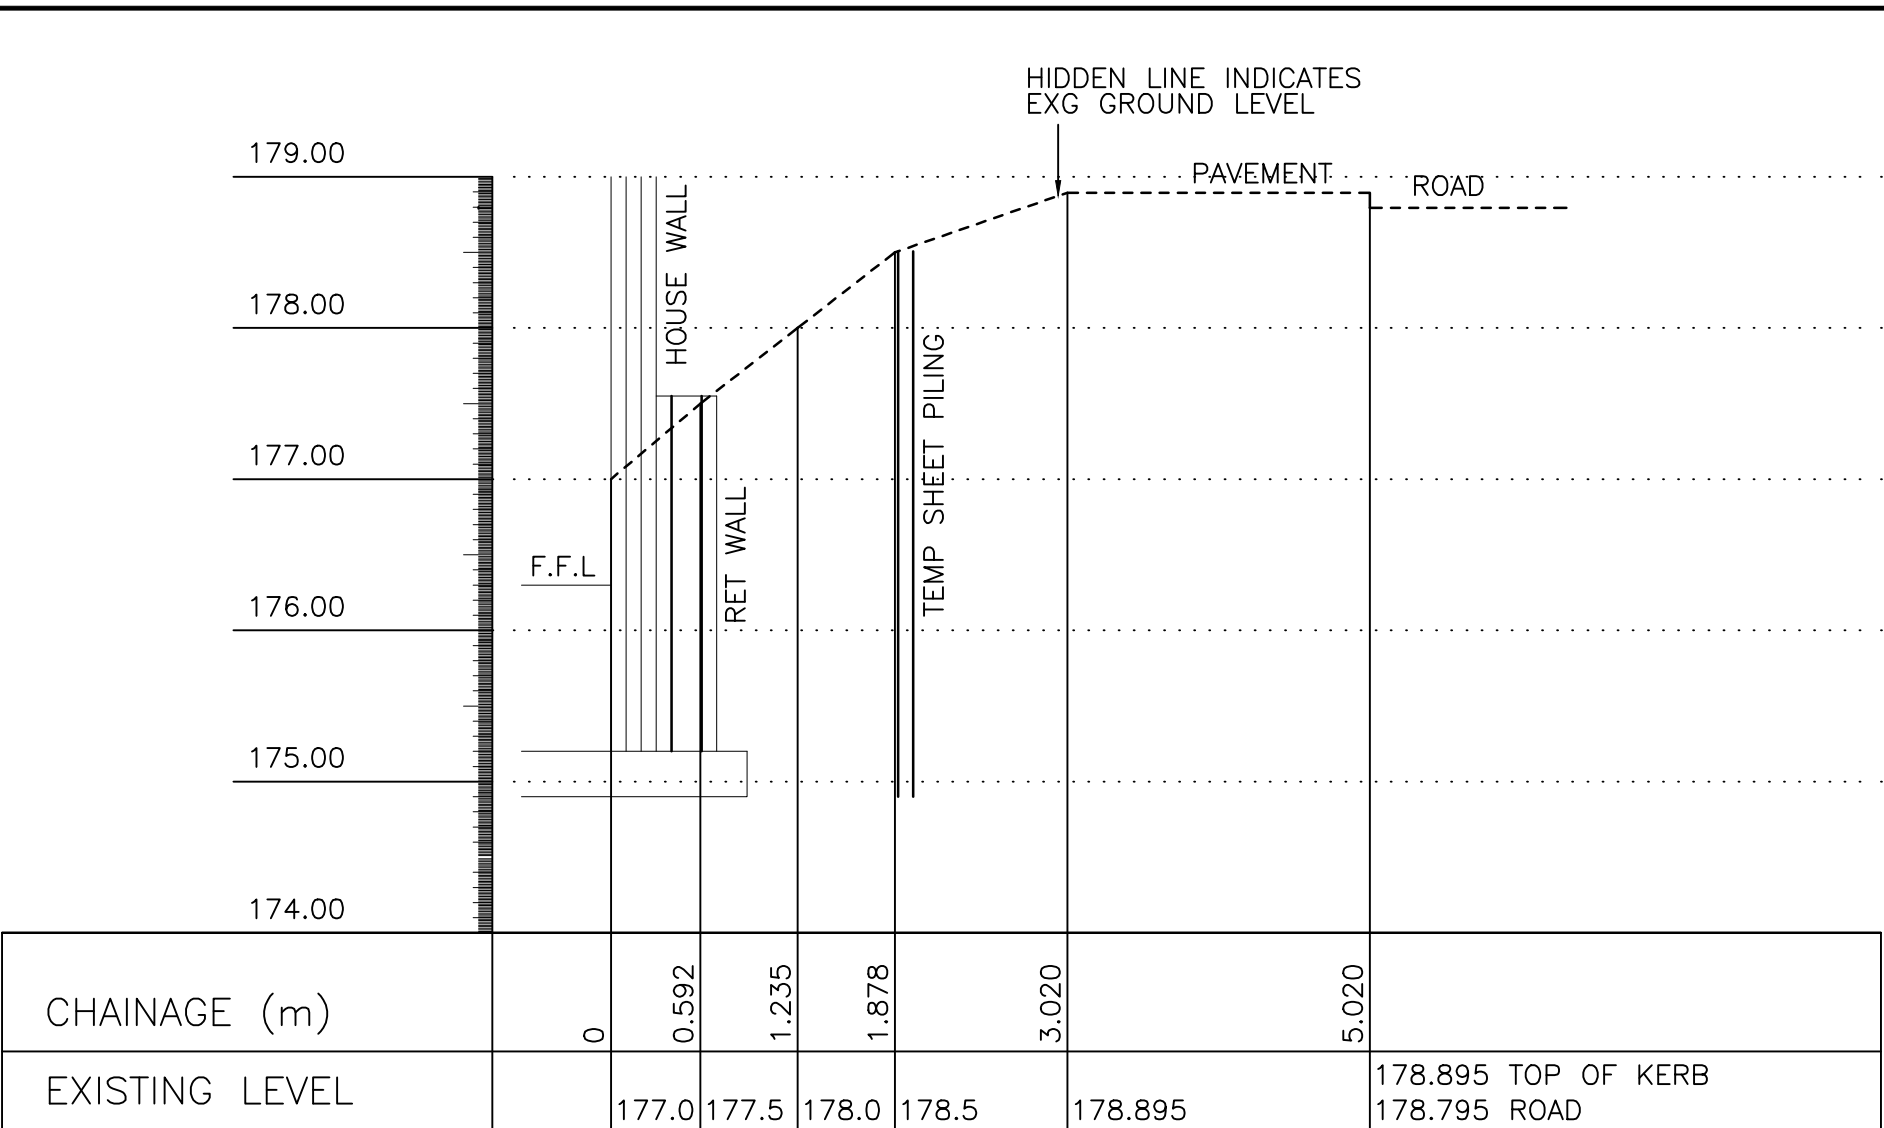


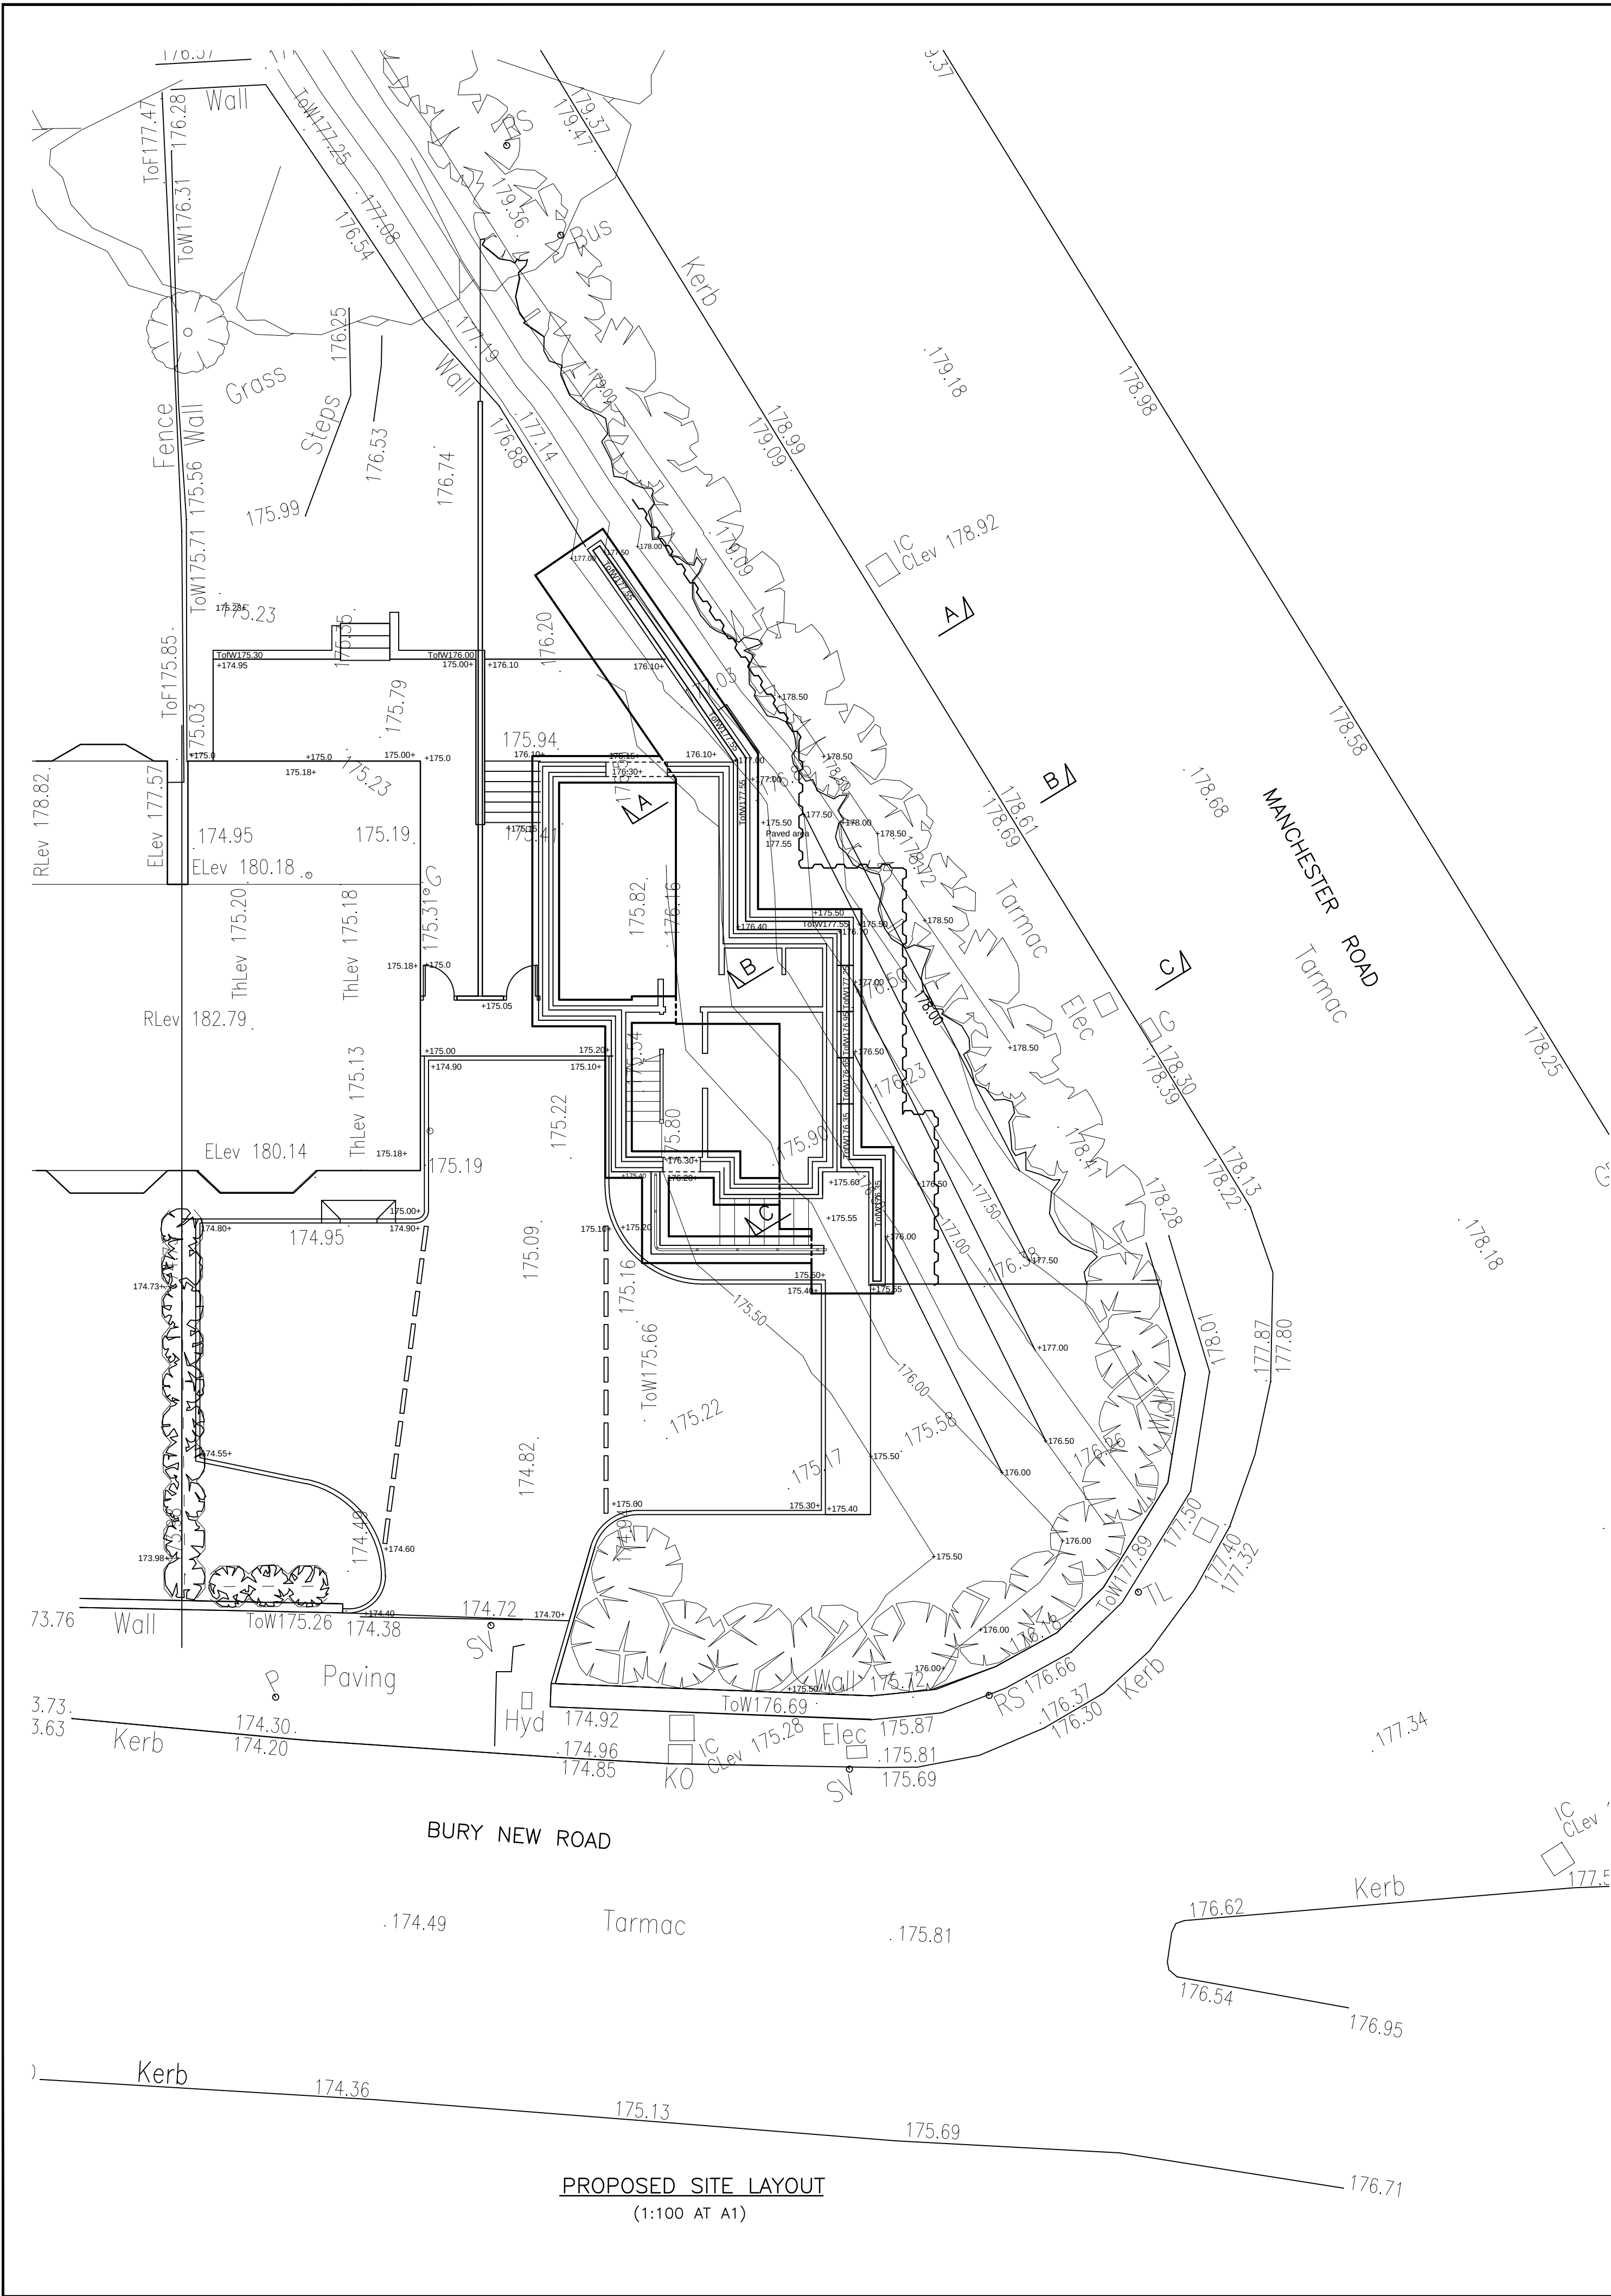

rev	date	revisions	initials
client			
MR. S.MORT			
project			
PROPOSED DEVELOPMENT AT 99 BURY NEW ROAD, RAMSBOTTOM, BL0 0BZ			
drawing			
PROPOSED RETAINING WALL DETAILS			
PWA Philip Wright Associates Consulting Structural Engineer Union Street, Ramsbottom, Bury, BL0 9AN Telephone: 07939 547865 Email: info@philipwrightassociates.co.uk			
drawn	D.Whittaker	date	12.12.23
scale	AS NOTED	checked	
contract no.	3083	drawing no.	01