


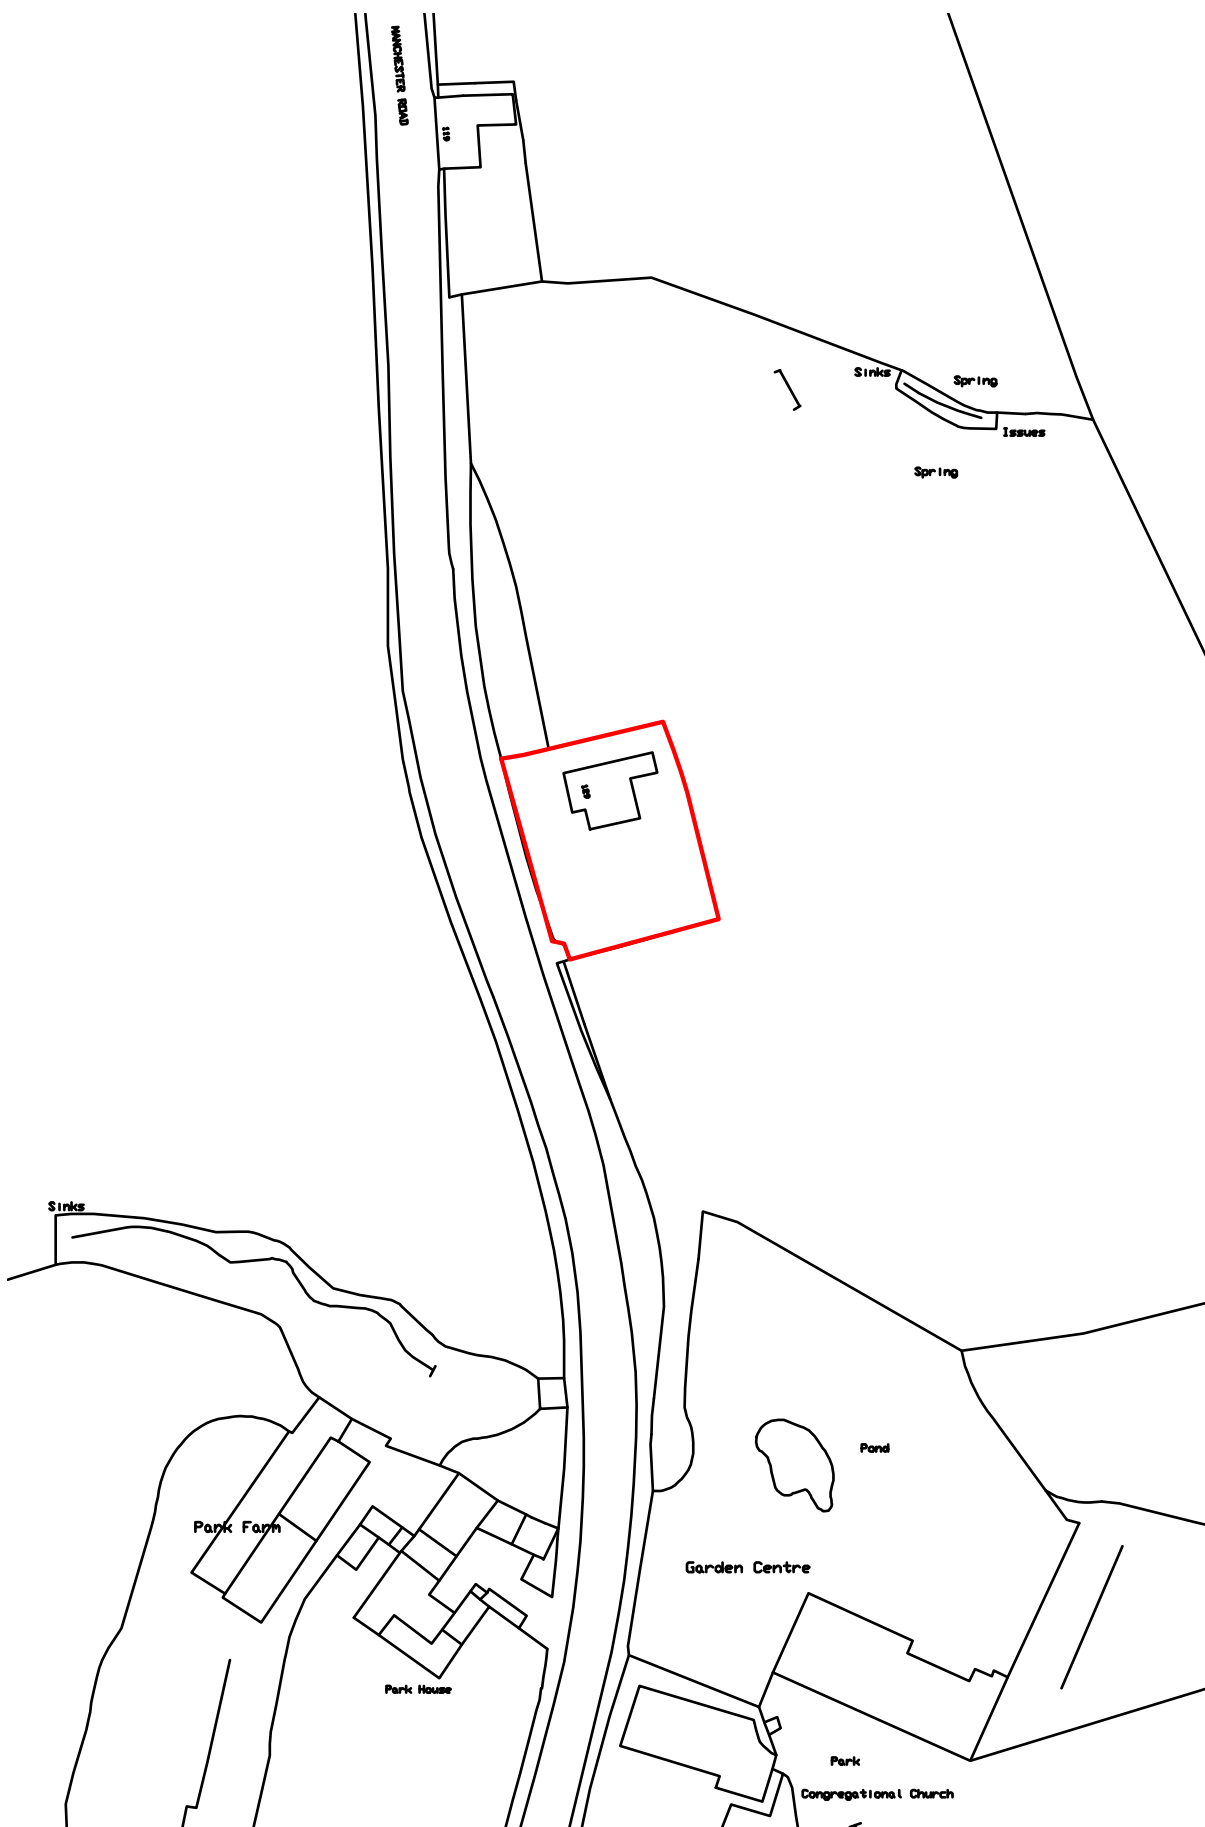

LOCATION PLAN (SCALE 1:1250)