



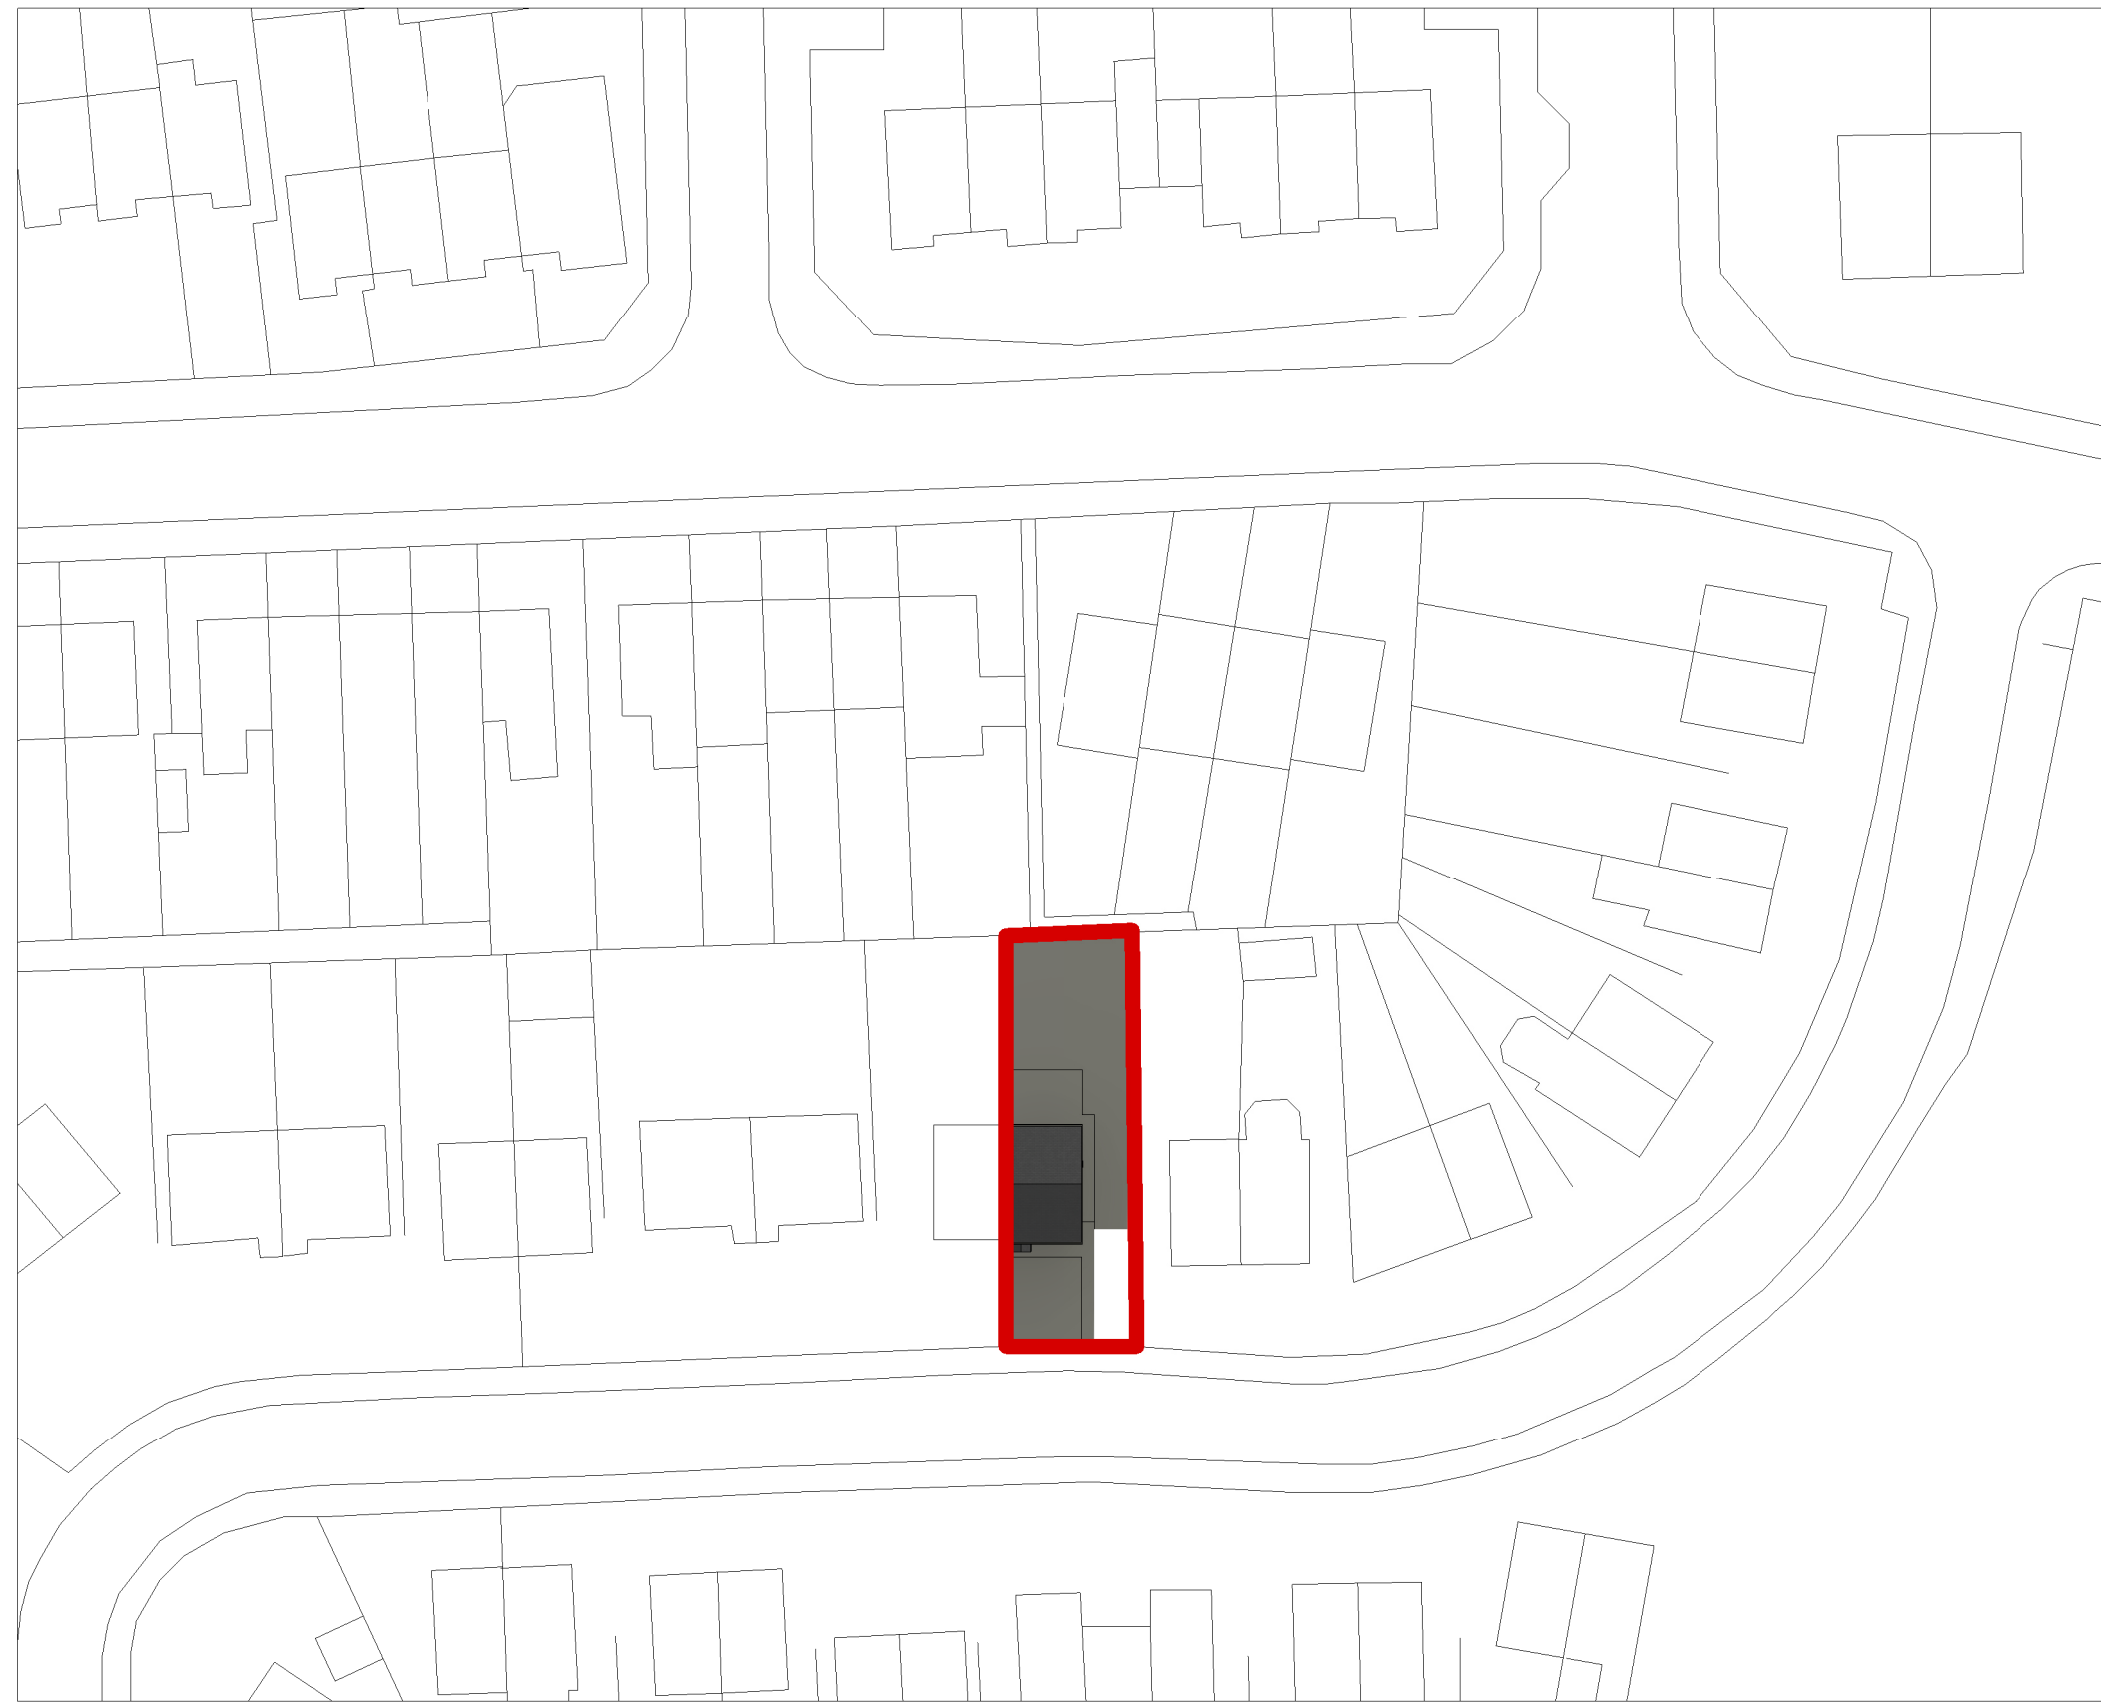

Existing Location Plan
1 : 500

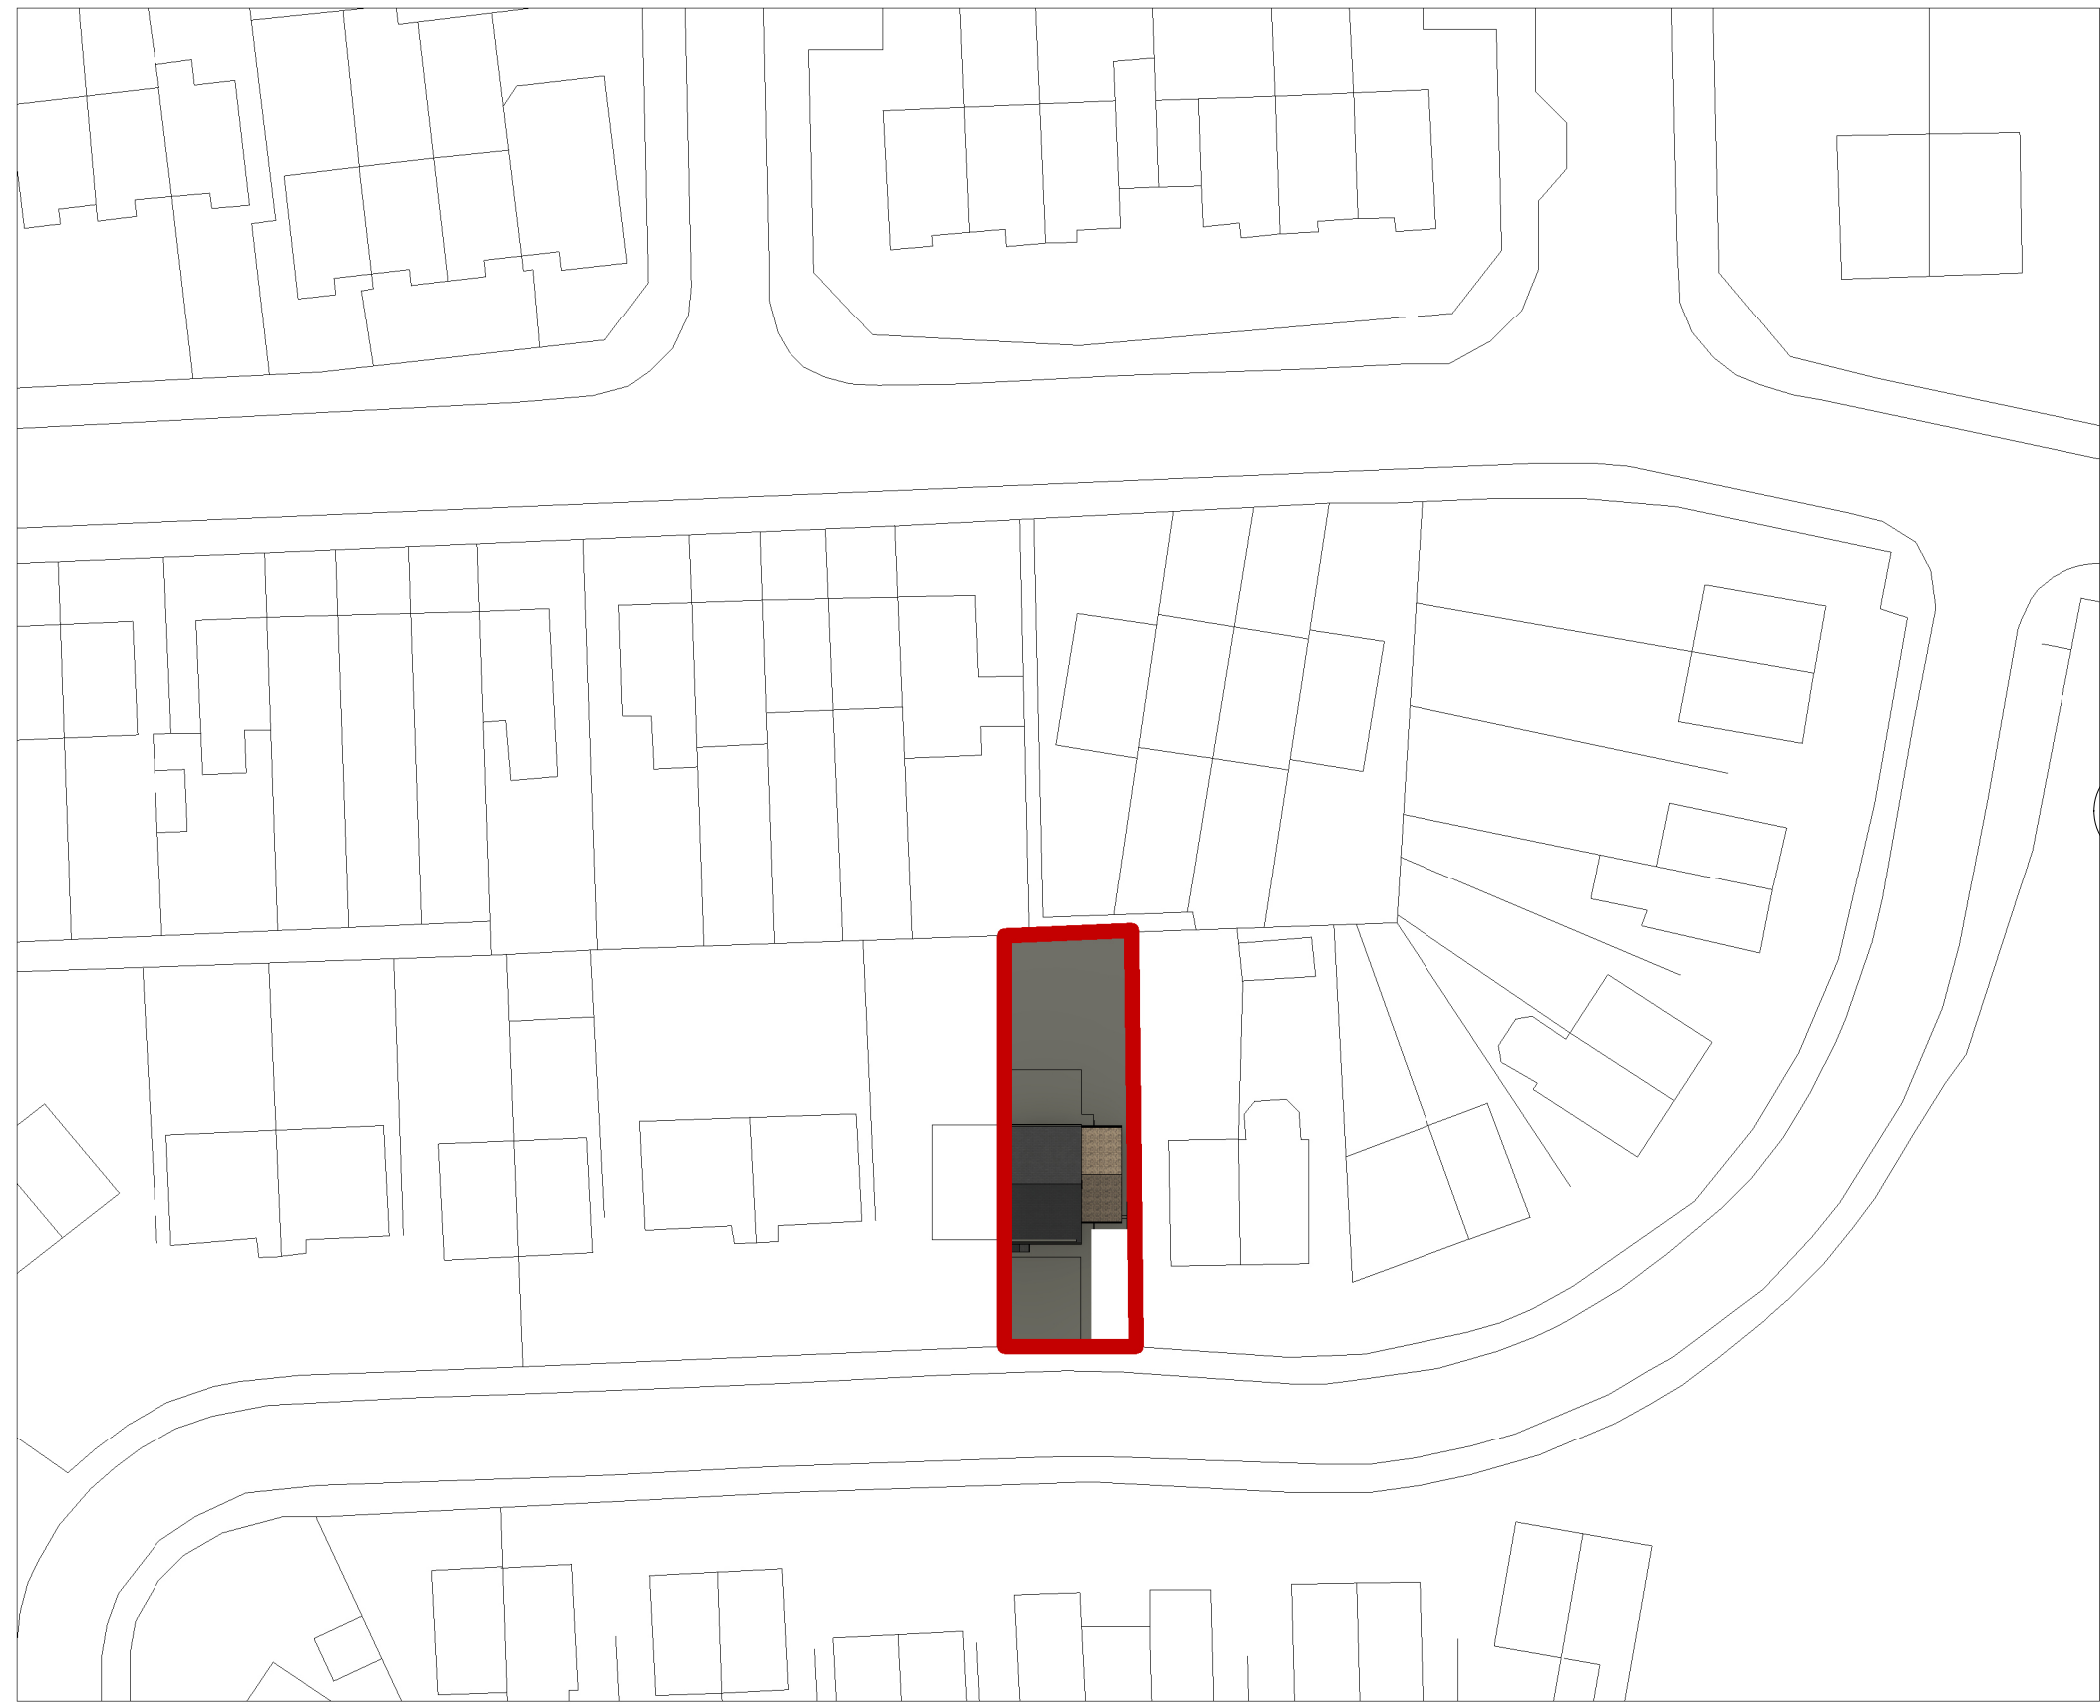

Proposed Location Plans
1 : 500



1 Proposed Location Plan
1 : 1250



© Ideal Architects Limited
www.ideal-architects.co.uk
This Drawing & Design is the copyright of Ideal Architects Ltd and should not be reproduced without written consent.
Contractors are to check all levels & dimensions on site prior to site works commencing & report discrepancies to the Designers.
DO NOT SCALE FROM THIS DRAWING

Proposed Single Storey Side extension

22 Orchid Drive, Bury, BL9 9EW

Rev	Description	Date
Rev	Description	Date

Client: Michelle Hurwitch

Proposed Location Plan

(DR)A203
Revision

