

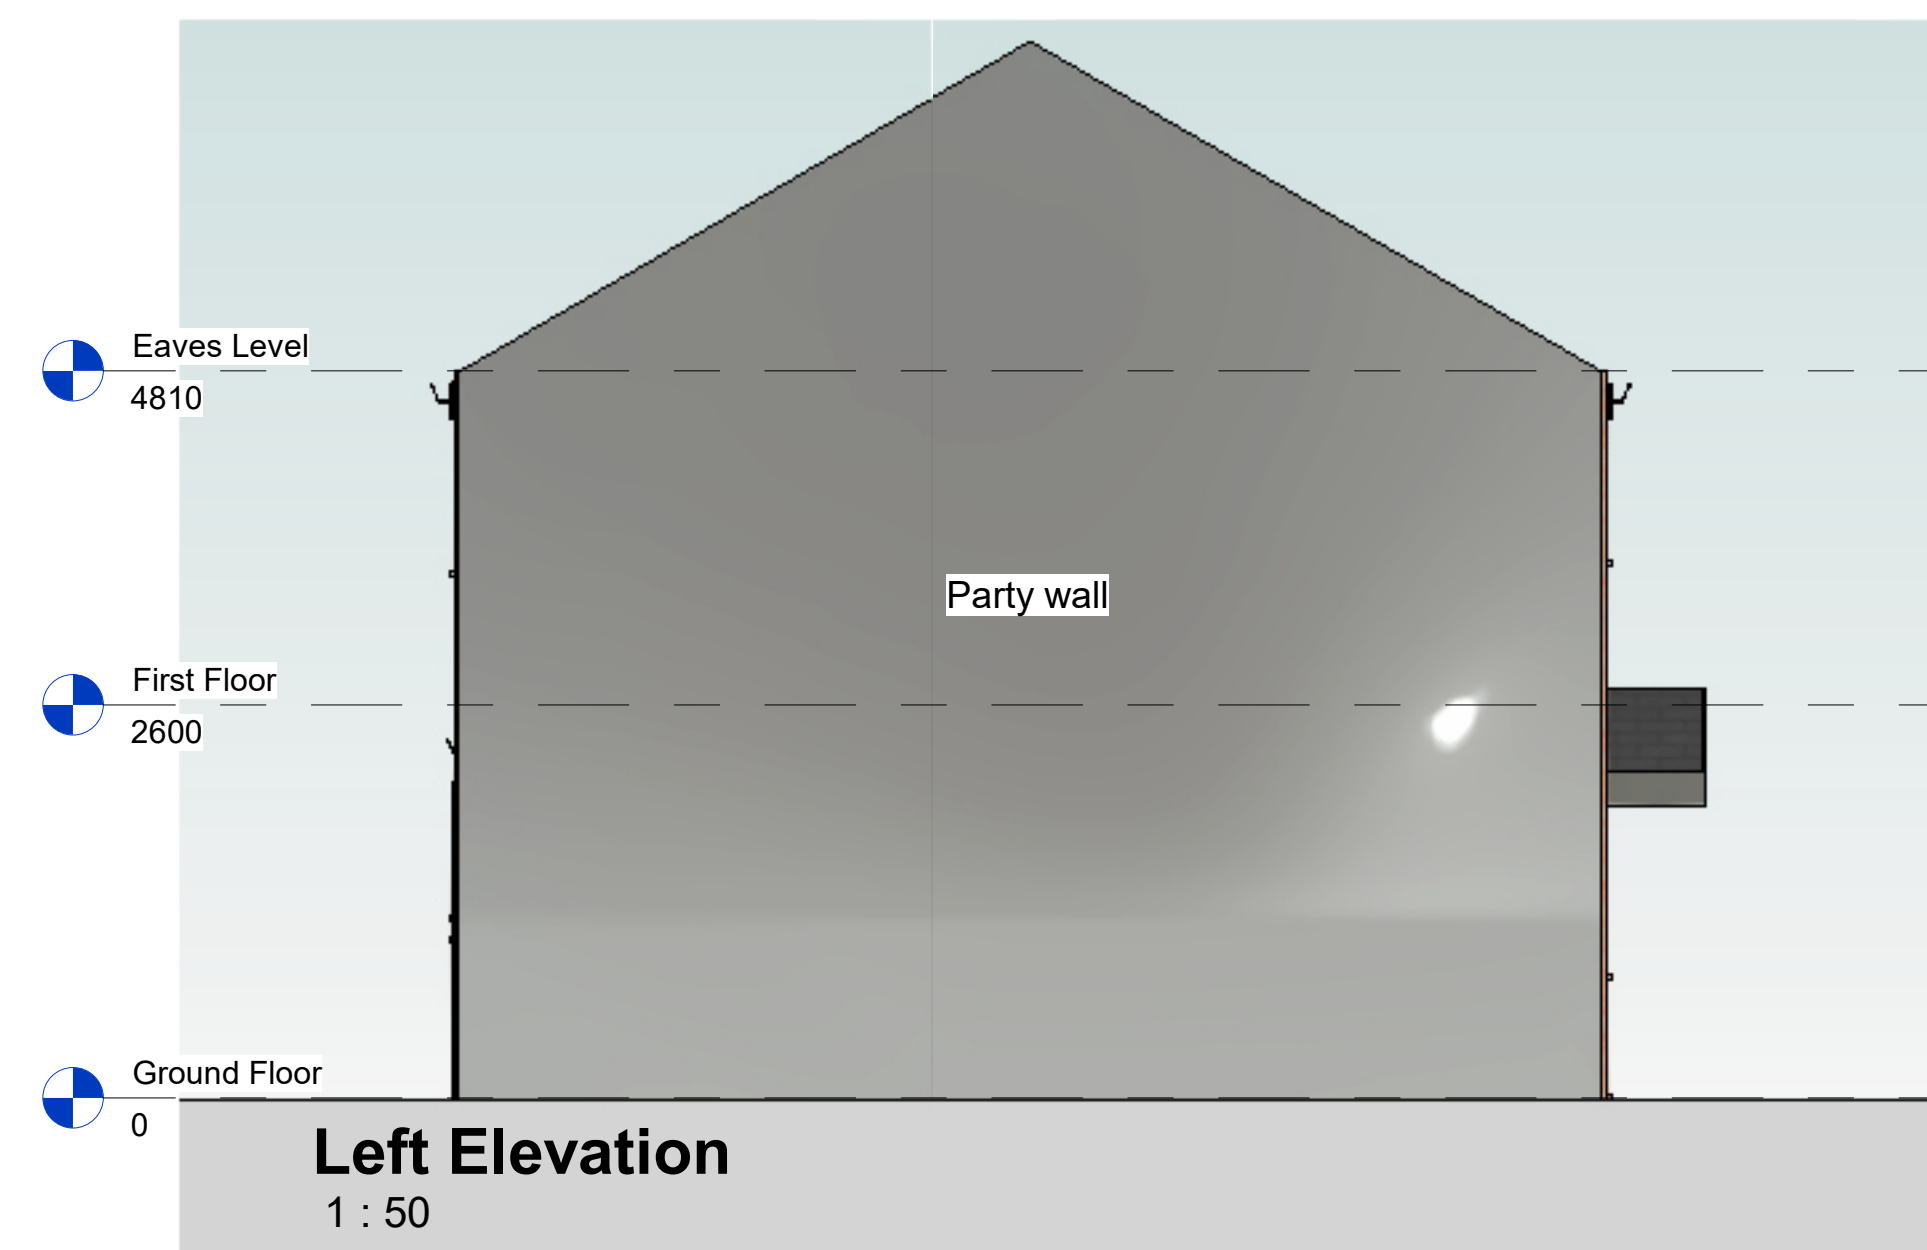
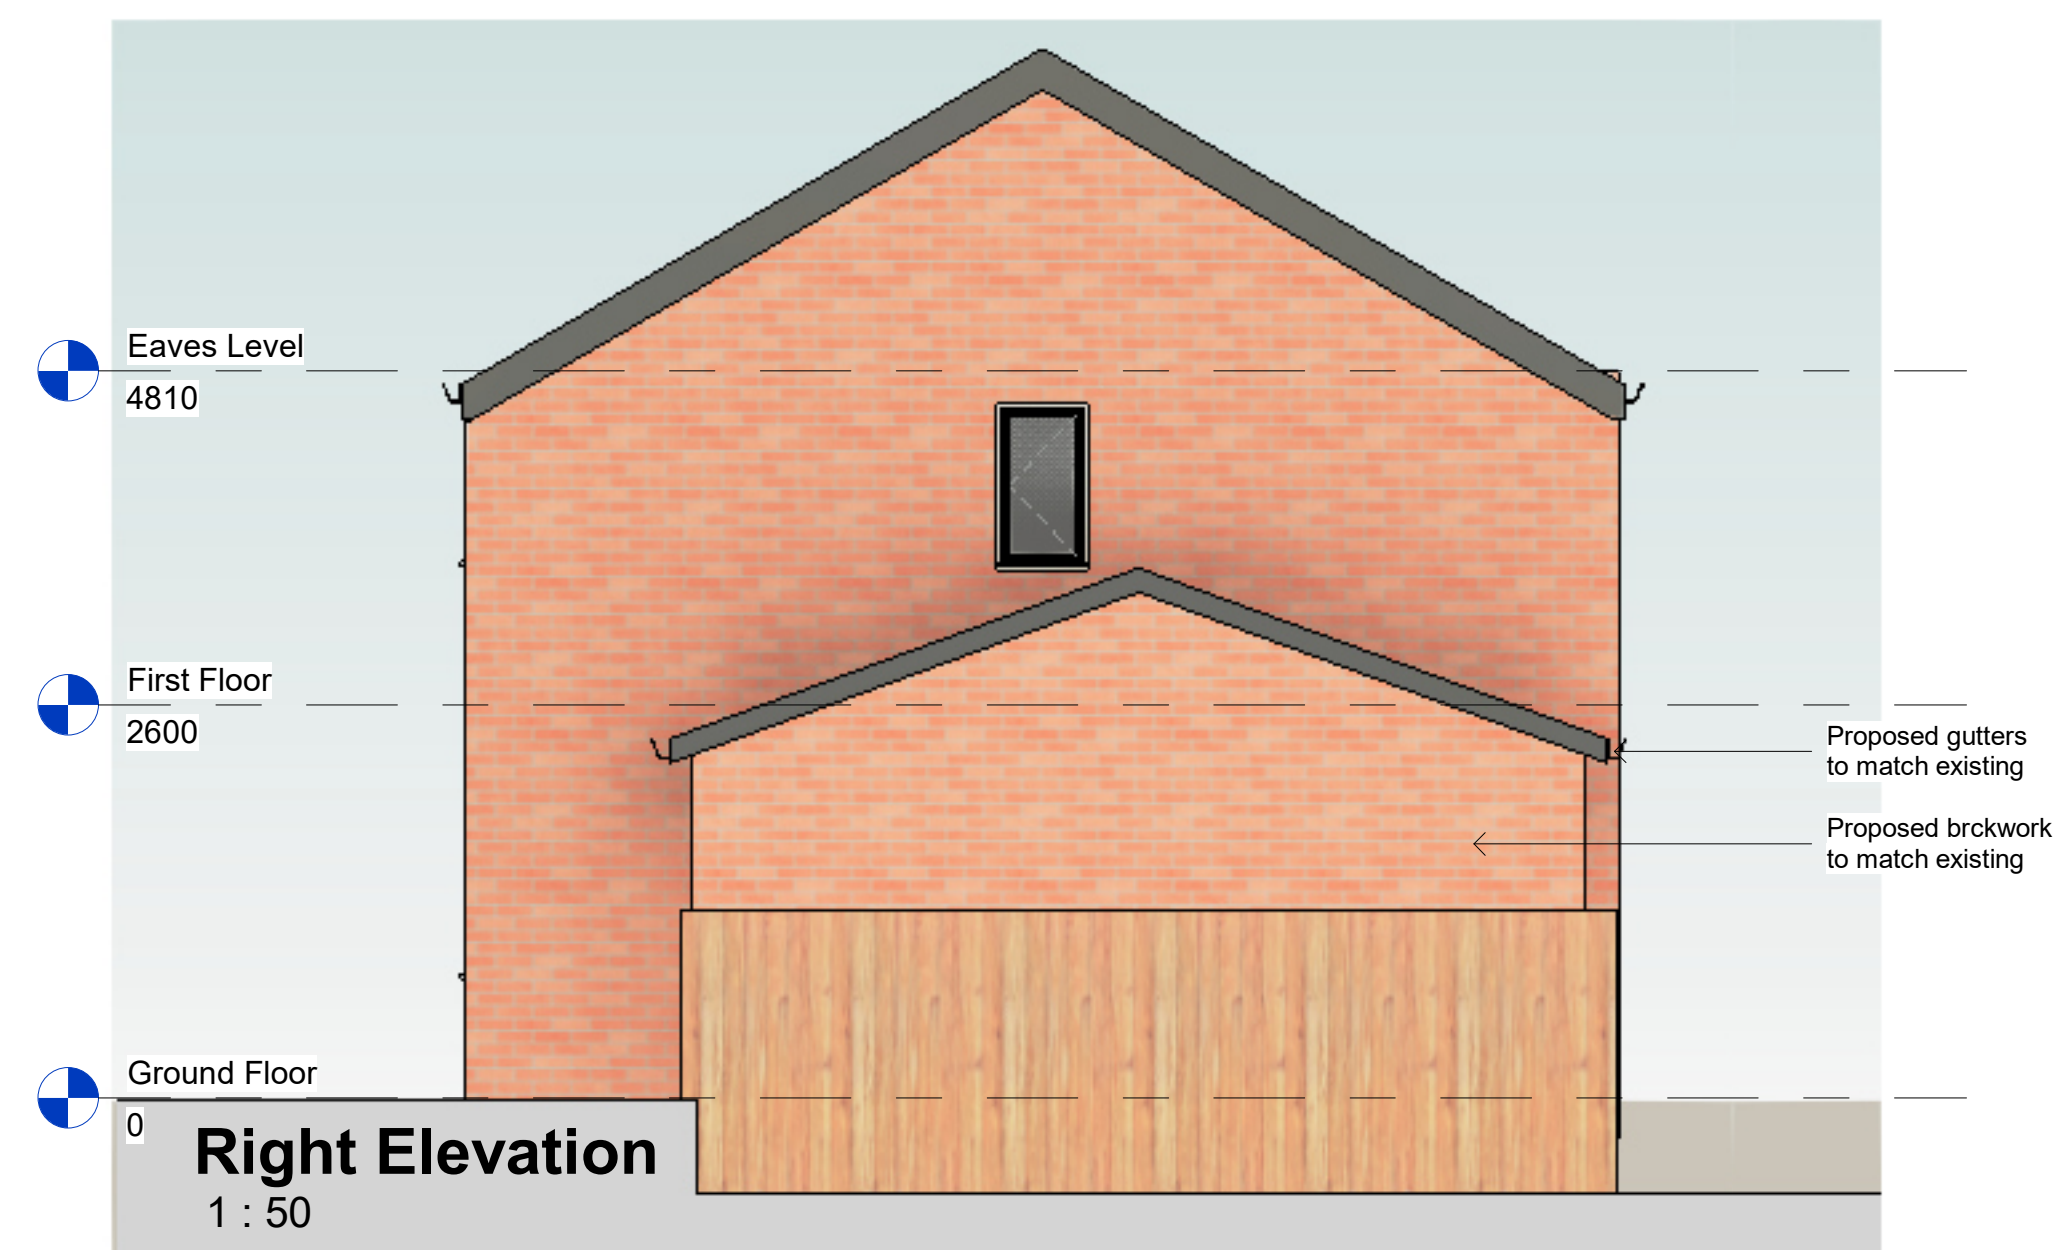
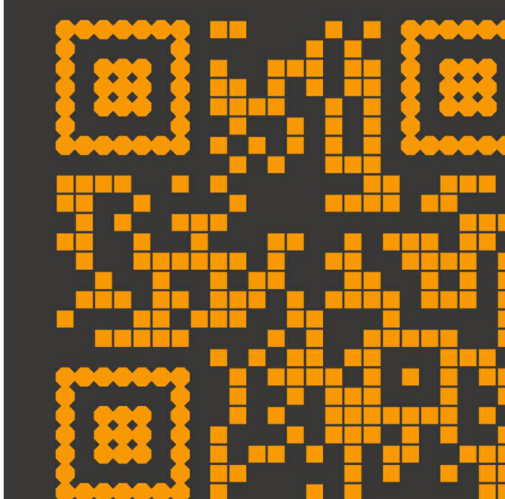


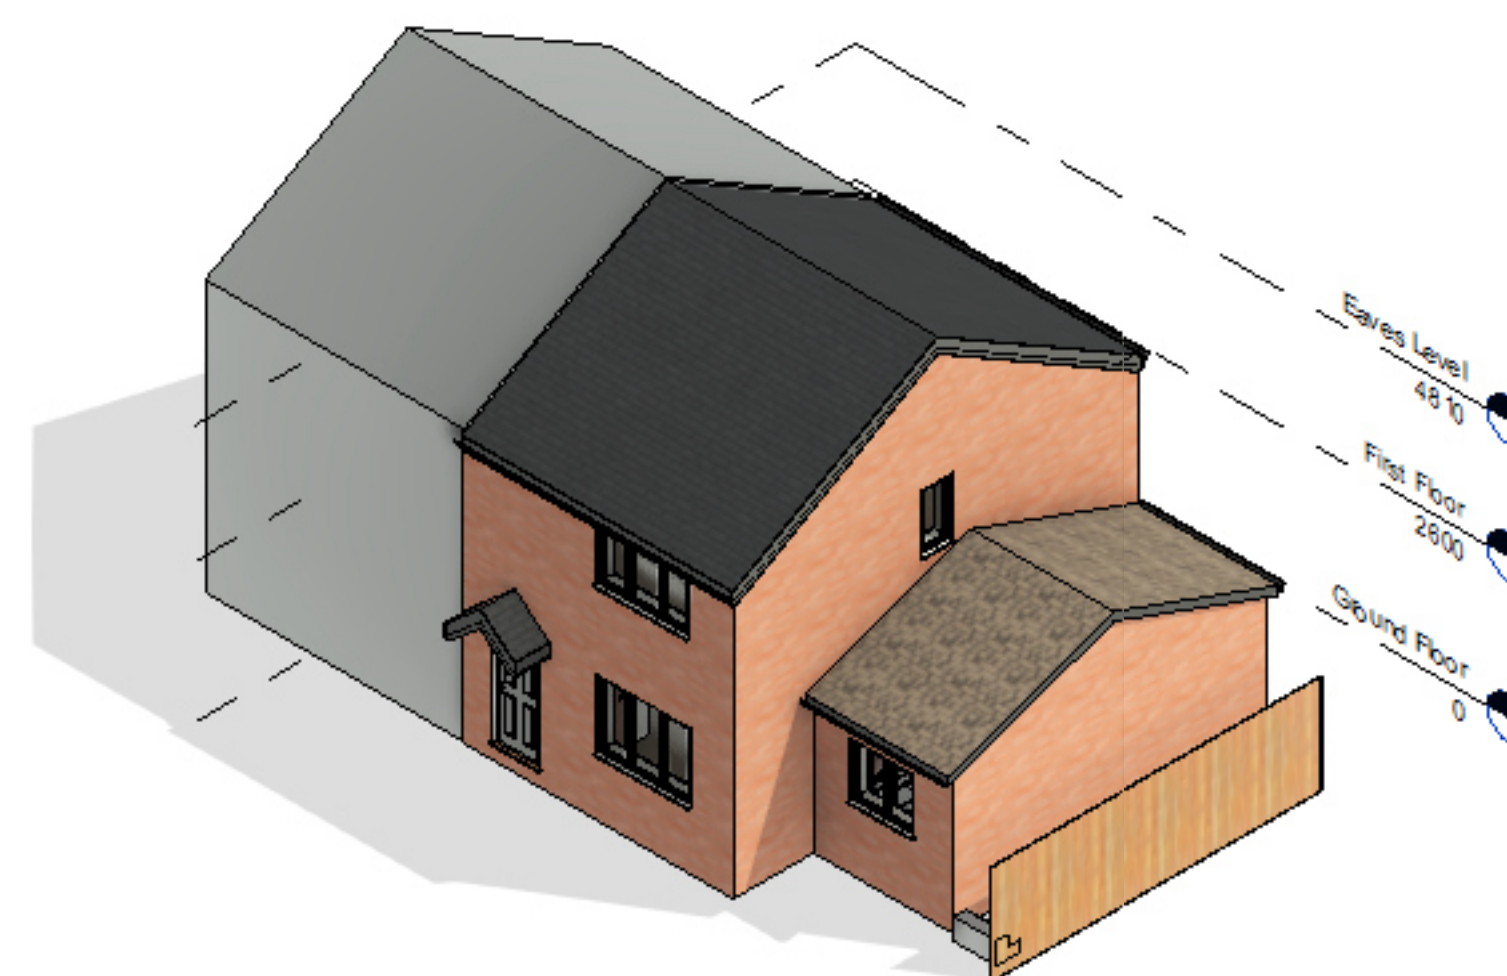

ALL NEW MATERIALS TO MATCH EXISTING

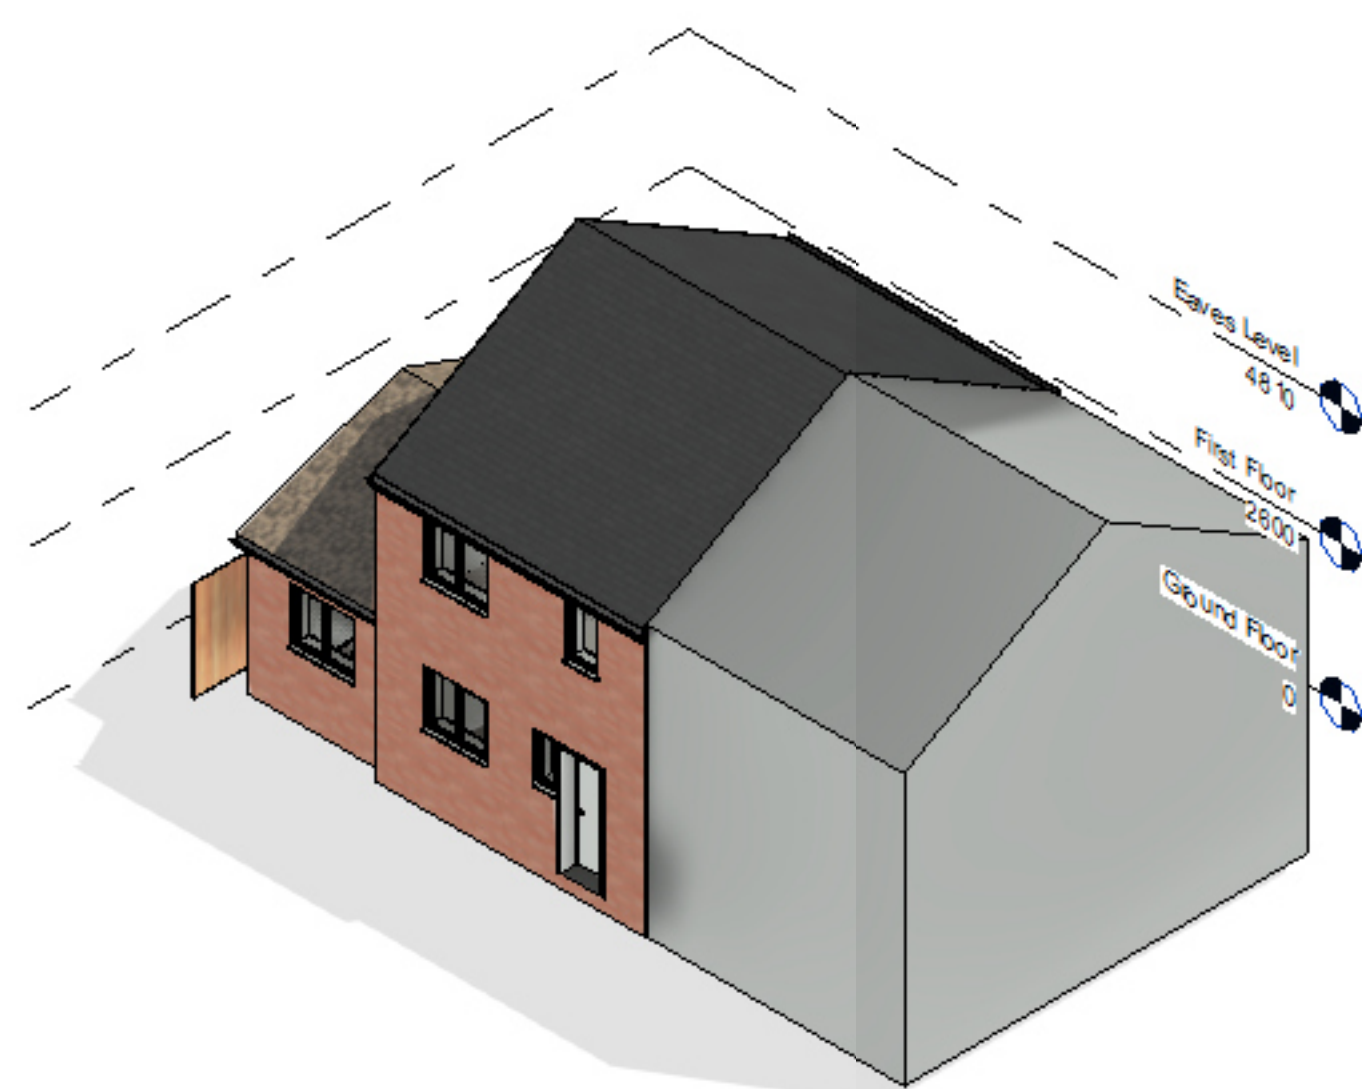

© Ideal Architects Limited
WWW.Ideal-Architects.co.uk
This Drawing & Design is the copyright of Ideal Architects Ltd and should not be reproduced without written consent. Contractors are to check all levels & dimensions on site prior to site works commencing & report discrepancies to the Designers.
DO NOT SCALE FROM THIS DRAWING

Proposed Single Storey Side extension

22 Orchid Drive, Bury, BL9 9EW

Rev	Description	Date
Rev	Description	Date

Client: Michelle Hurwitch

Proposed Elevations

(DR)A201

Revision