


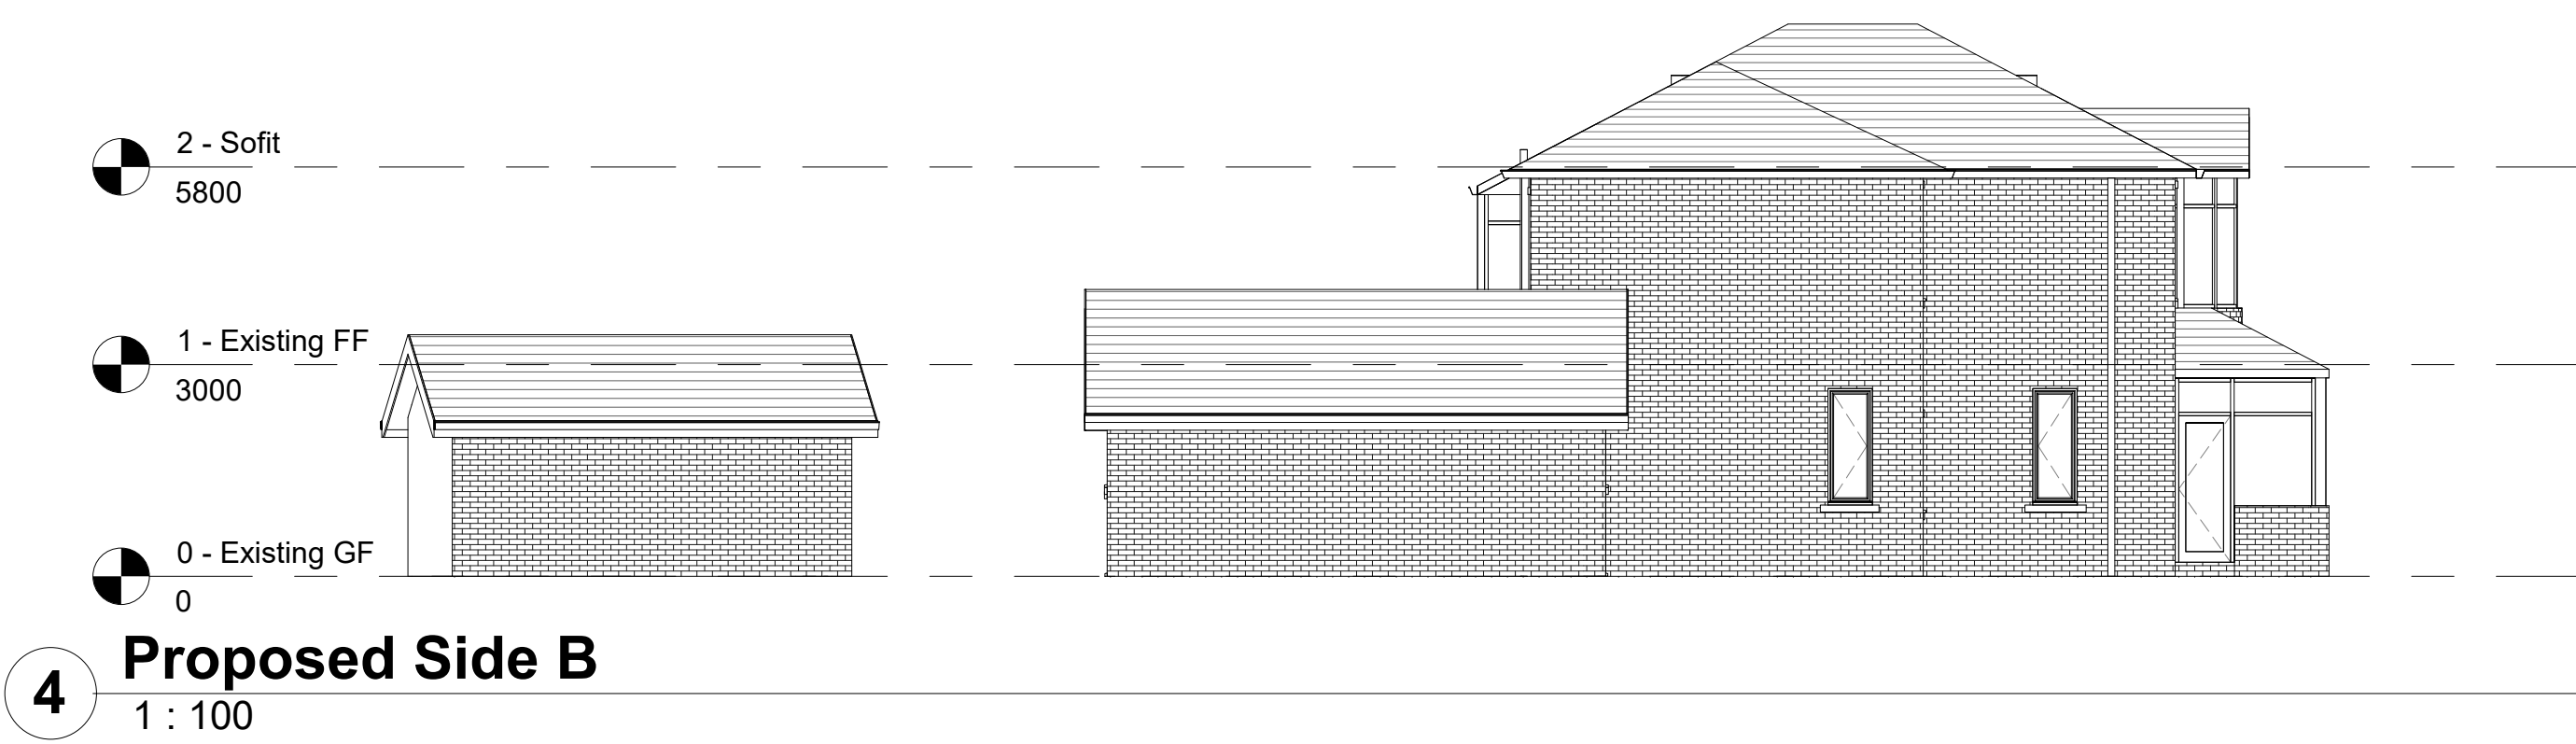

Rev	Description	Date

CODE	SUITABILITY DESCRIPTION
------	-------------------------

STATUS	PURPOSE OF ISSUE
--------	------------------

**AUTODESK**
www.autodesk.com/revit

PROJECT

10 Springside Drive

TITLE

Proposed Elevations

CLIENT

Mr & Mrs Leach

DRAWN BY Author	CHECKED BY Checker	DATE 05/21/22
SCALE (@ A1) 1 : 100		PROJECT NUMBER Project Number

DRAWING NUMBER A102	REV
------------------------	-----