



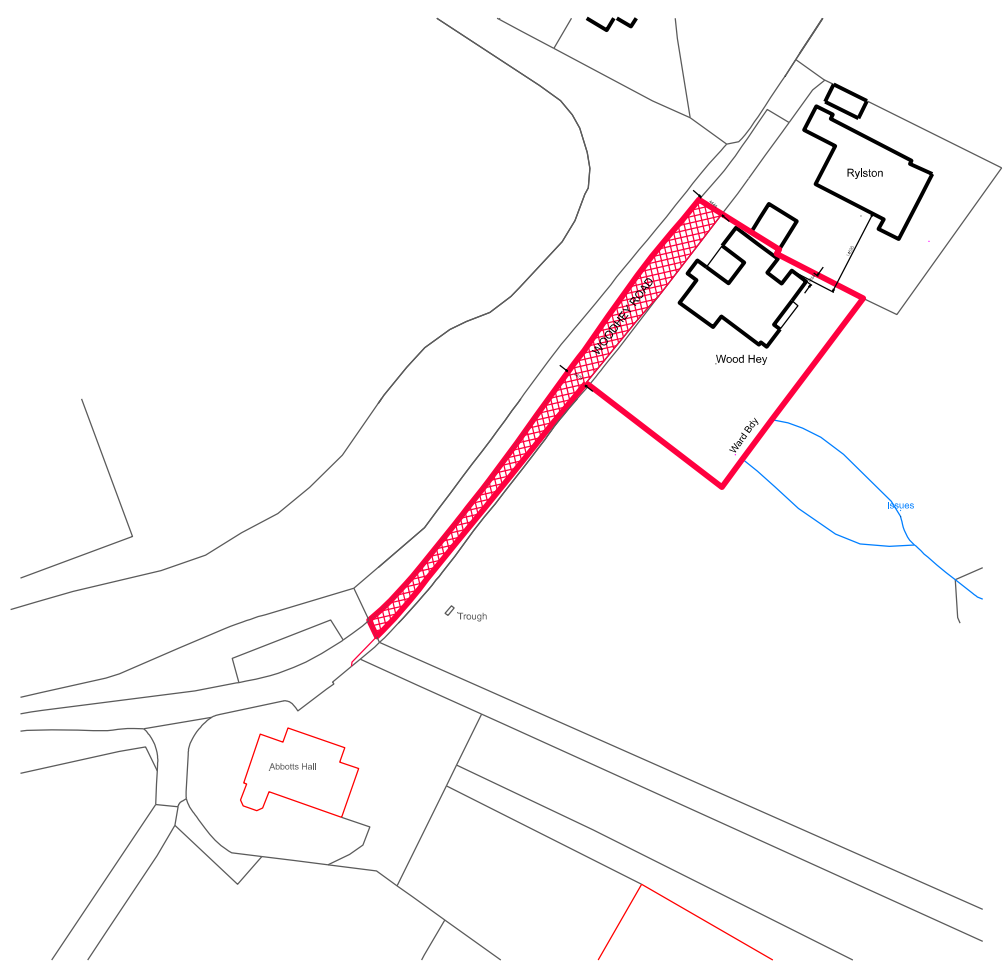


SITE LOCATION PLAN 1:1250

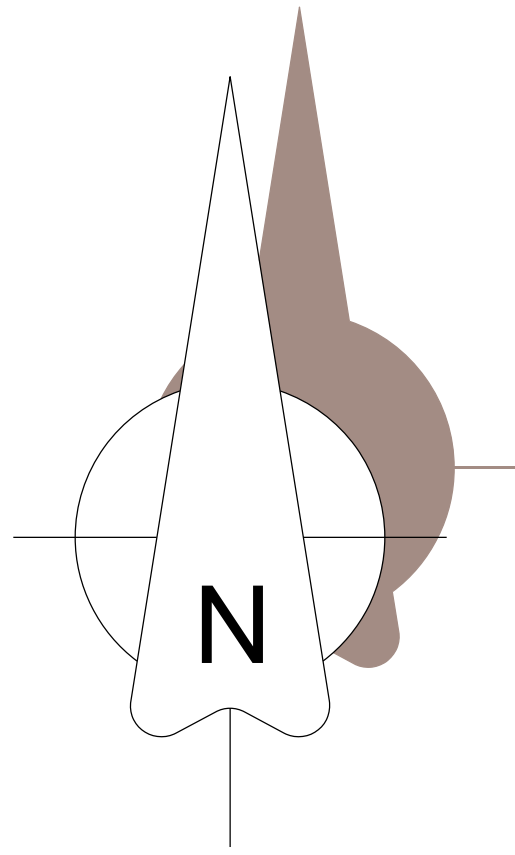

EXISTING SITE LAYOUT SITE LAYOUT

1:200

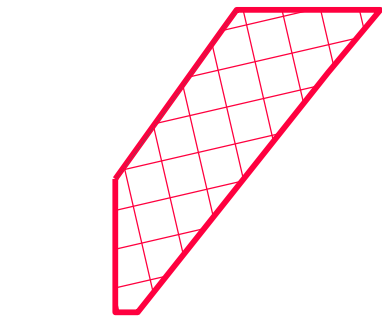

UNADOPTED ROAD
NOT PART OF DEVELOPMENT
SITE.

Revision	Description	By	Date	Revision	Description	By	Date	Notes: DO NOT SCALE. Use figured dimensions only. The contractor is requested to check all dimensions before the work is put in hand. Copyright of this drawing belongs solely to SCA Ltd G. This drawing must only be used for the purpose for which it is supplied and its contents must not be reproduced for any purpose without written permission. Areas indicated, or areas calculated from this drawing should be used for valuation purposes or as the basis for development contracts. SCA is a limited company registered in England and Wales. Number 7428841
A	ISSUED FOR PLANNING	SC	06.12.2022	-	-	-	-	
B	ISSUED FOR PLANNING	SC	18.09.2023	-	-	-	-	
C	ISSUED FOR PLANNING	SC	18.09.2023	-	-	-	-	
 Stephen Charles Architect 01206 302000 www.sca-architect.co.uk 11, HARRIS ROAD RAMSBOTTOM, BOLTON Drawn SC Date DEC 2022 Checked SC Date DEC 2022 Scale 1:1250, 1:200 @ A1 Status Planning Project Proposed New Dwelling Wood Hey, Woodhey Road Ramsbottom Drg Title Site Location Plan Drg No SC2022-299-L-(-0)001 Rev C								