



# PROPOSED CHANGE TO PROPOSED ELEVATIONS

## Attachment 2


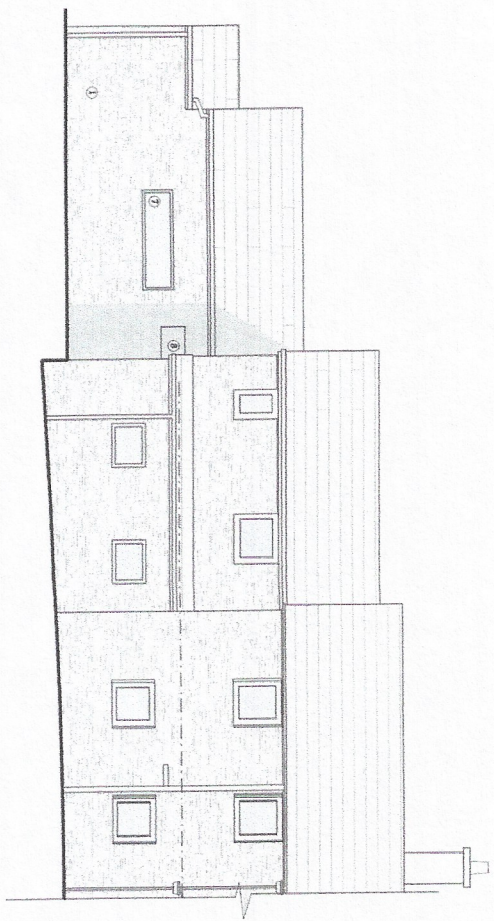


Elevation A

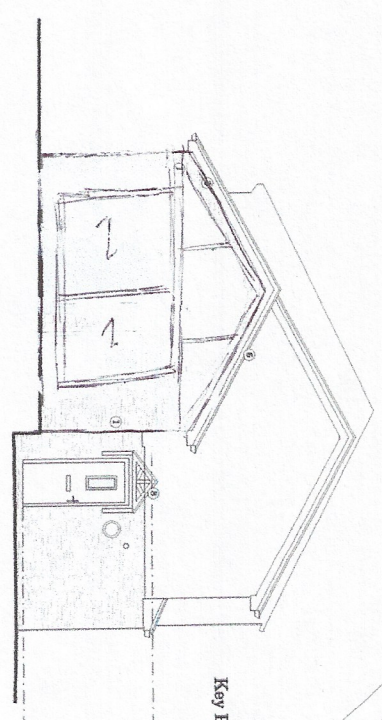


Elevation B

Key Plan ①

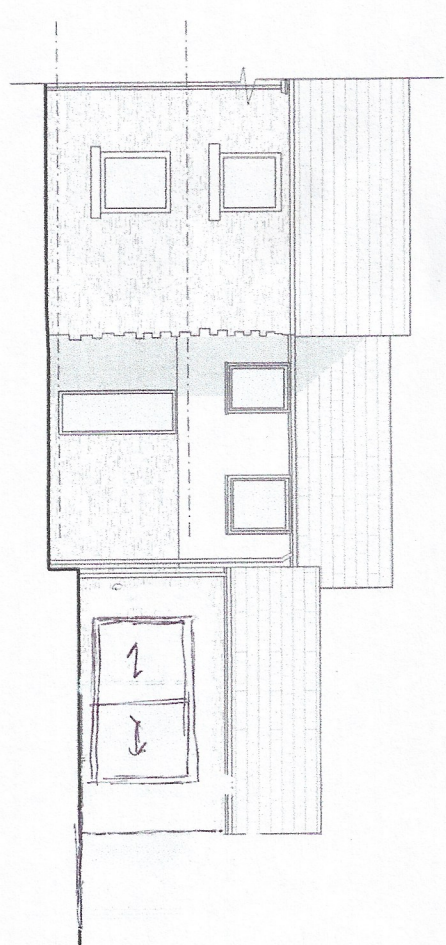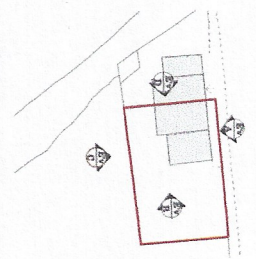

Elevation C

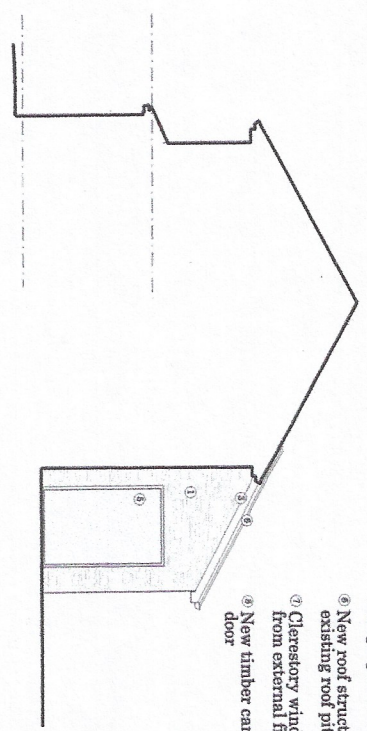

Elevation D

- ① Stonework to match existing
- ② Sliding doors with open corner
- ③ Fascias to match existing
- ④ New rear door
- ⑤ Single pane window
- ⑥ New roof structure to match existing roof pitch
- ⑦ Clerestory window 1850mm from external finished floor
- ⑧ New timber canopy over front door



Not to Scale. Drawing is subject to change. All dimensions are approximate and should be used as a guide only. The client is responsible for the accuracy of the information provided. 

Project: 49 Bolton Road  
Title: Proposed Elevations 1:100 @ A3  
Scale: 1:100  
Origin Date: 21/11/20  
Drawn: SP  
Checked: SP  
Status: Planning

Project: 49 Bolton Road  
Drawing No: E\_Prop ELE  
Rev: -

[Studio POWER]