


SD 7715
SD 7714

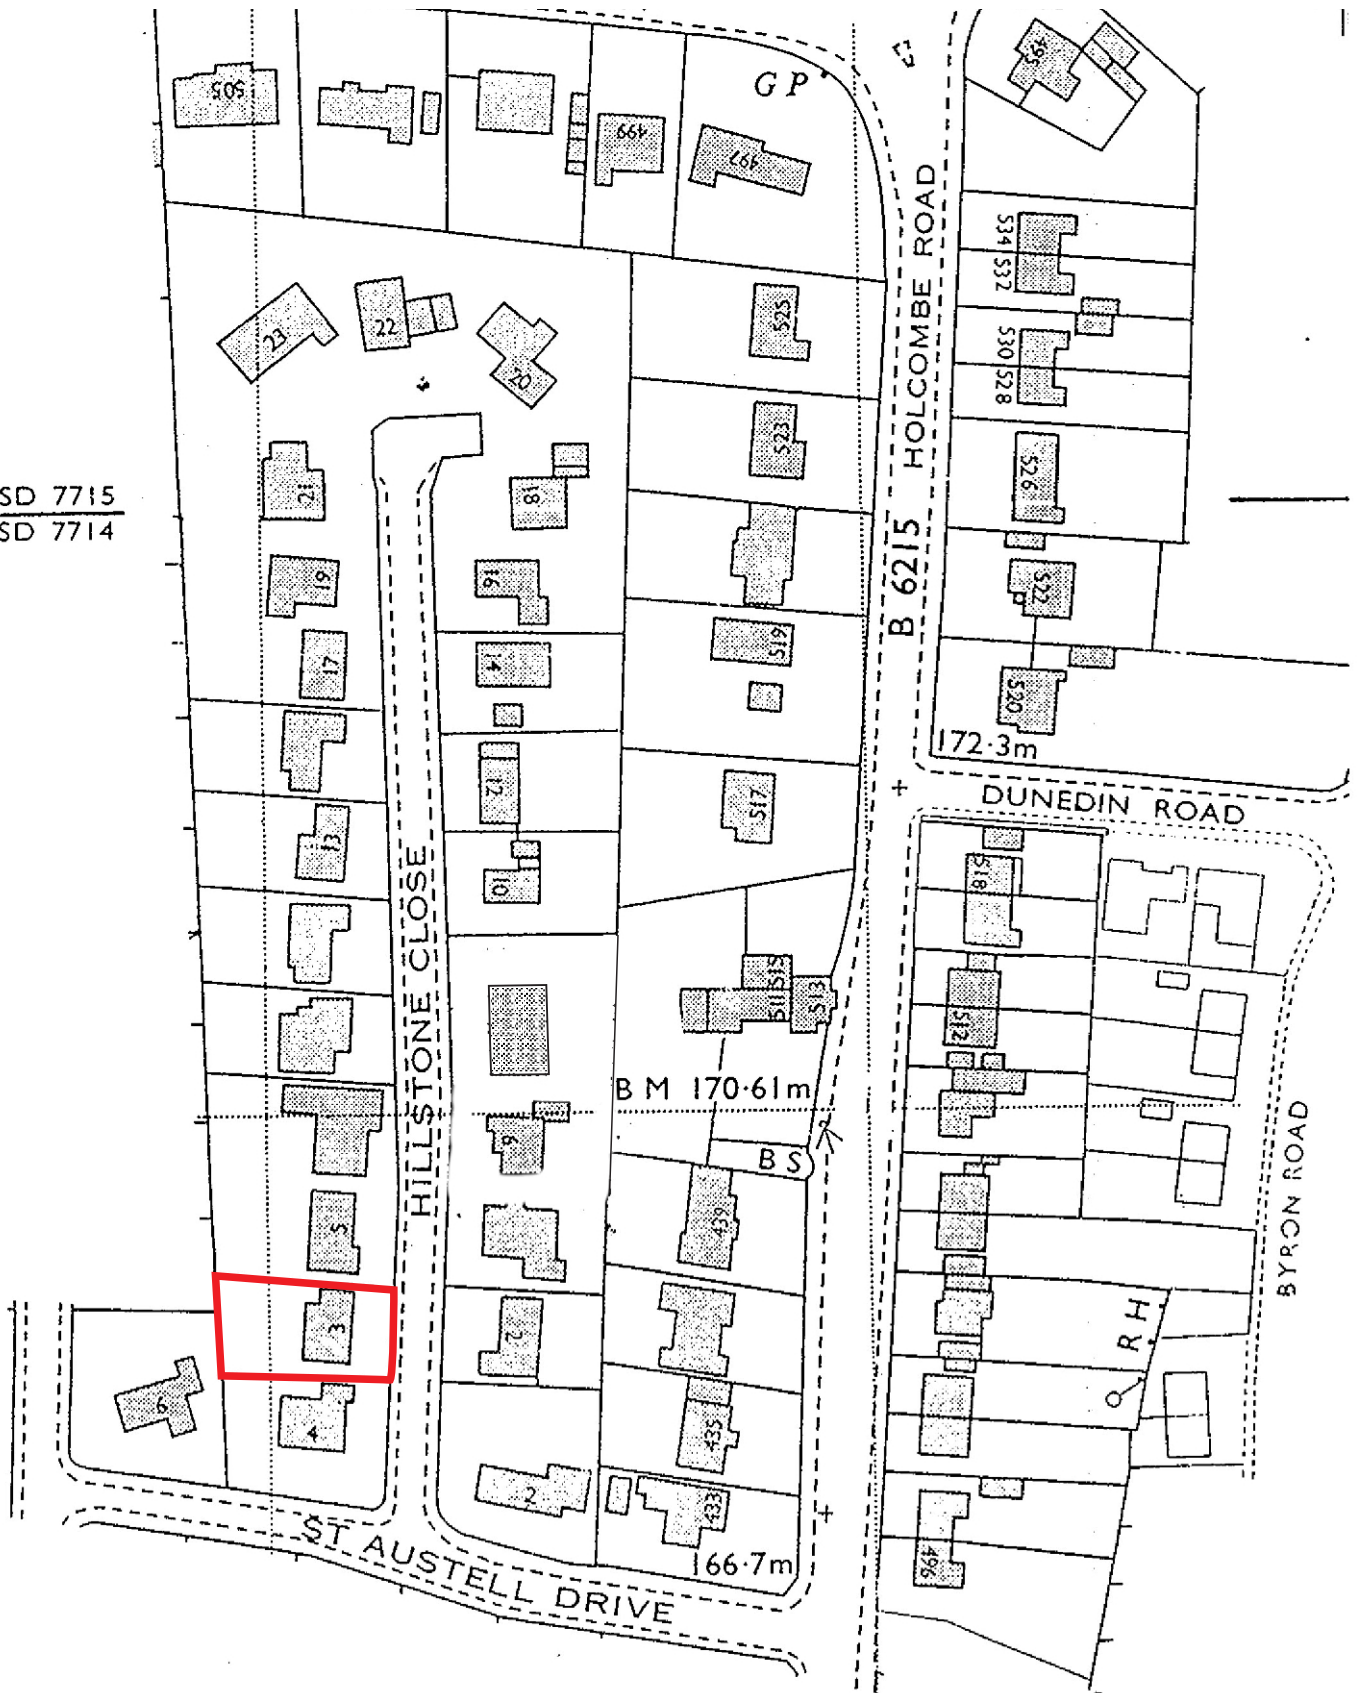

New Conservatory to Rear of Property

Site Location Plan - 1:1250
Dwg No. - P001

3 Hillstone Close, Greenmount, Bury BL8 4EZ

Revision Notes

Planning Drawings Only

