


GENERAL NOTES


1. DO NOT SCALE FROM THIS DRAWING WORK TO FIGURED DIMENSIONS ONLY.
2. NO DEVIATION FROM THE DETAILS SHOWN ON THIS DRAWING IS ALLOWED WITHOUT PRIOR PERMISSION IN WRITING.
3. ALL DRAWINGS ARE TO BE READ IN CONJUNCTION WITH ALL ARCHITECTS, ENGINEERS AND SPECIALISTS DRAWINGS AND THE SPECIFICATION.
4. THE CONTRACTOR SHALL INCORPORATE ALL THE REQUIREMENTS OF THE PRE-TENDER STAGE HEALTH & SAFETY PLAN.

RESIDUAL RISK REGISTER -

REFER TO WML CIVIL / STRUCTURAL DESIGN RISK REGISTER IN ADDITION TO THE HAZARDS / RISKS NORMALLY ASSOCIATED WITH THE TYPE OF WORKS INDICATED ON THIS DRAWING. NOTE THE FOLLOWING:-

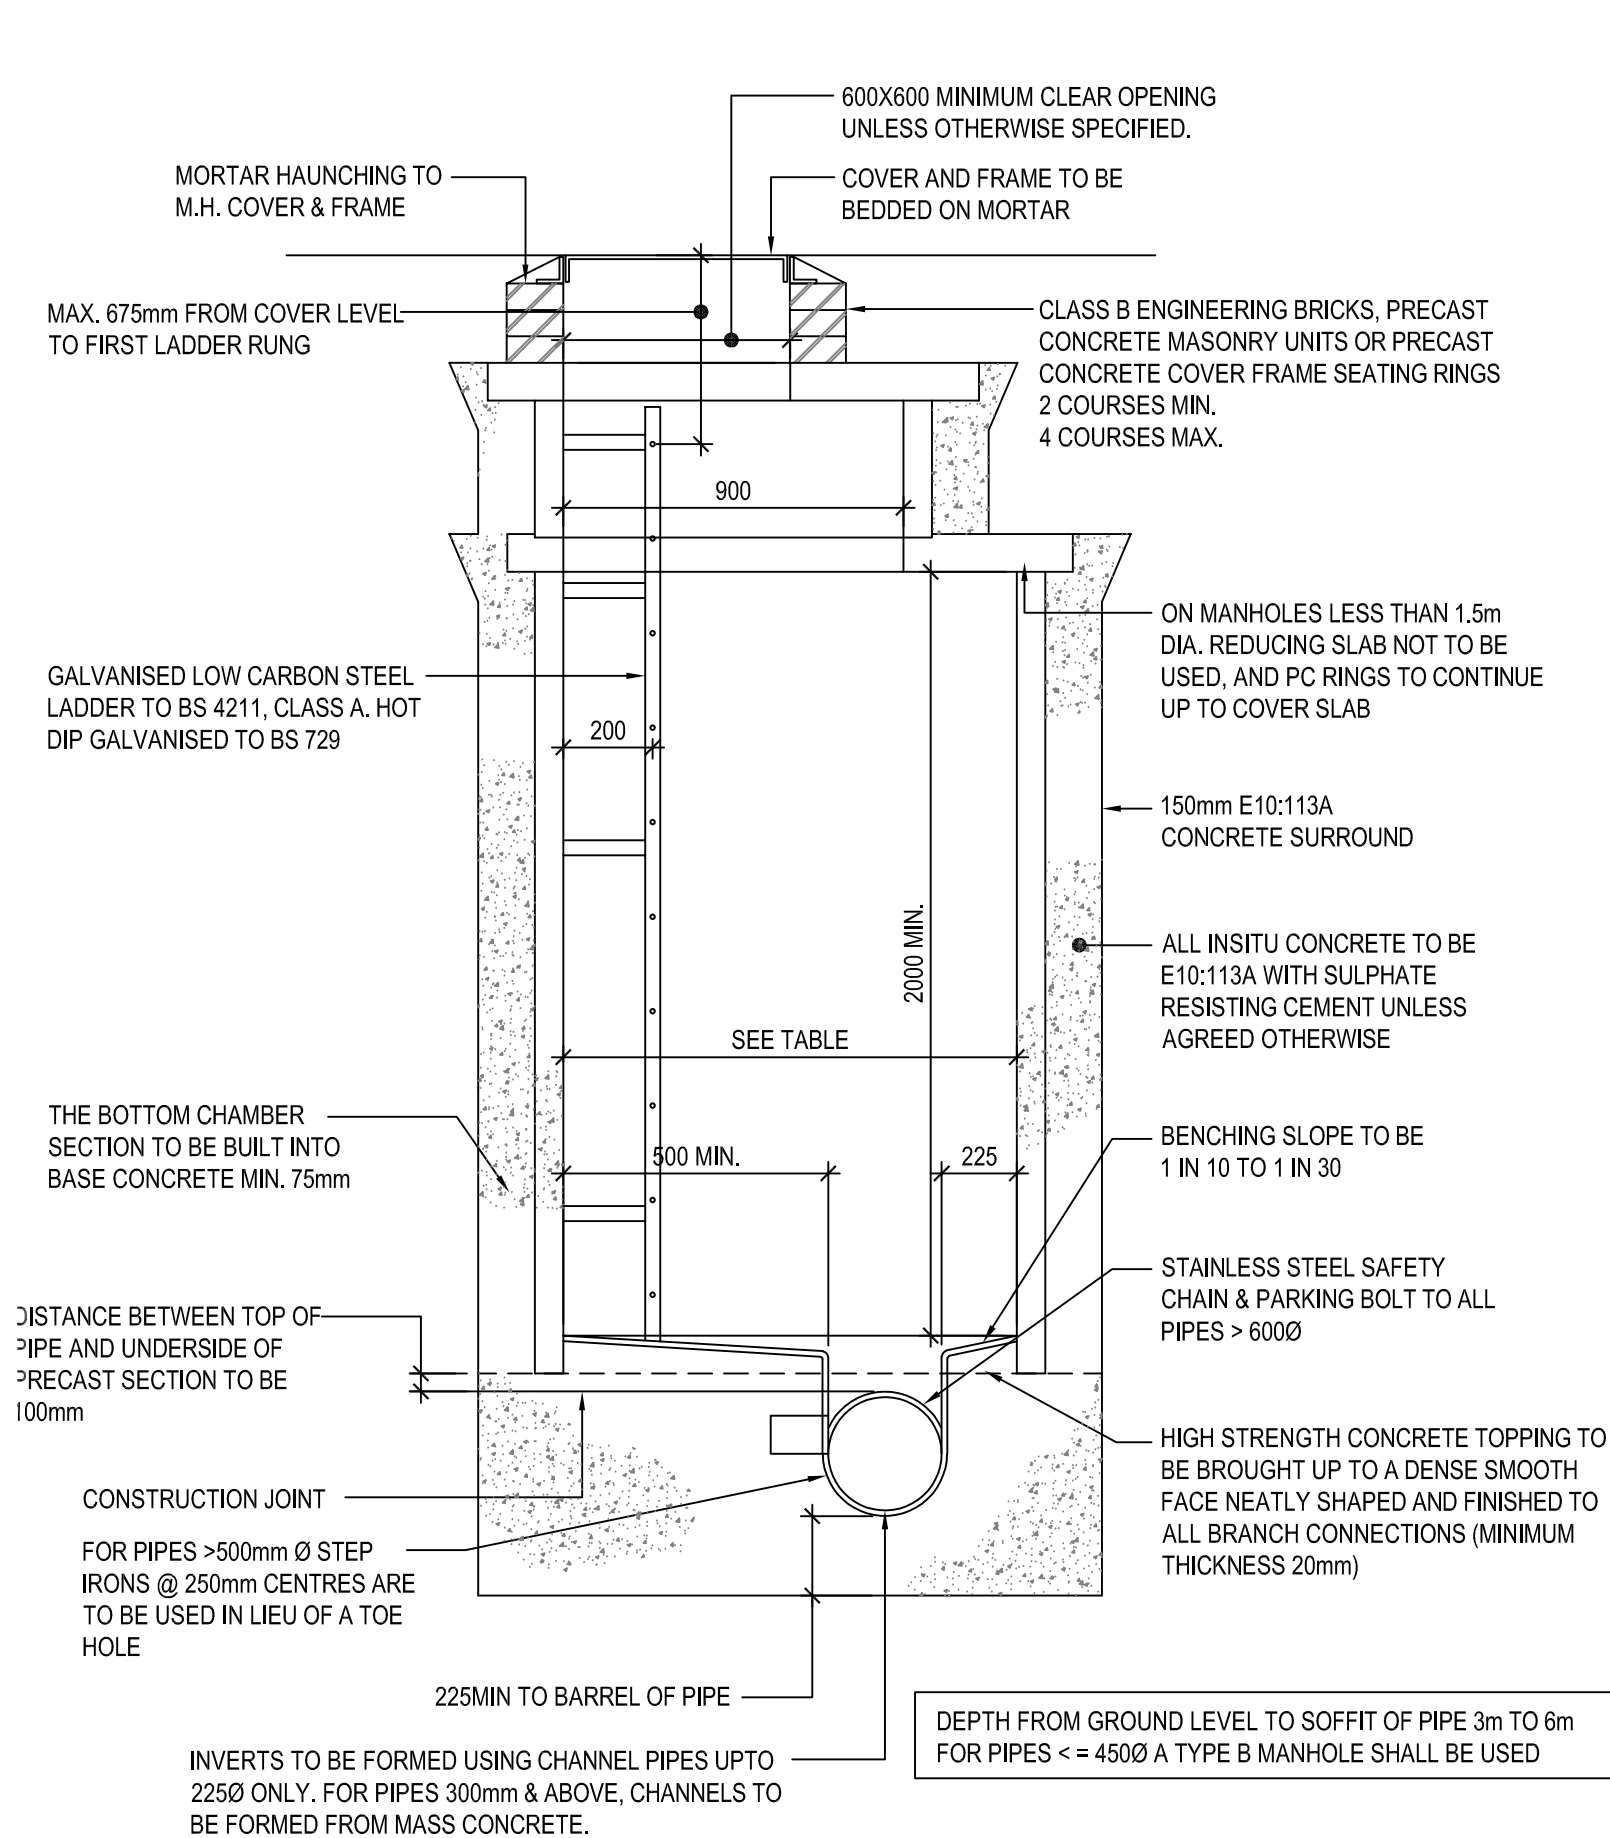


TYPICAL MANHOLE DETAIL TYPE A (SECTION)
[SCALE 1:20]

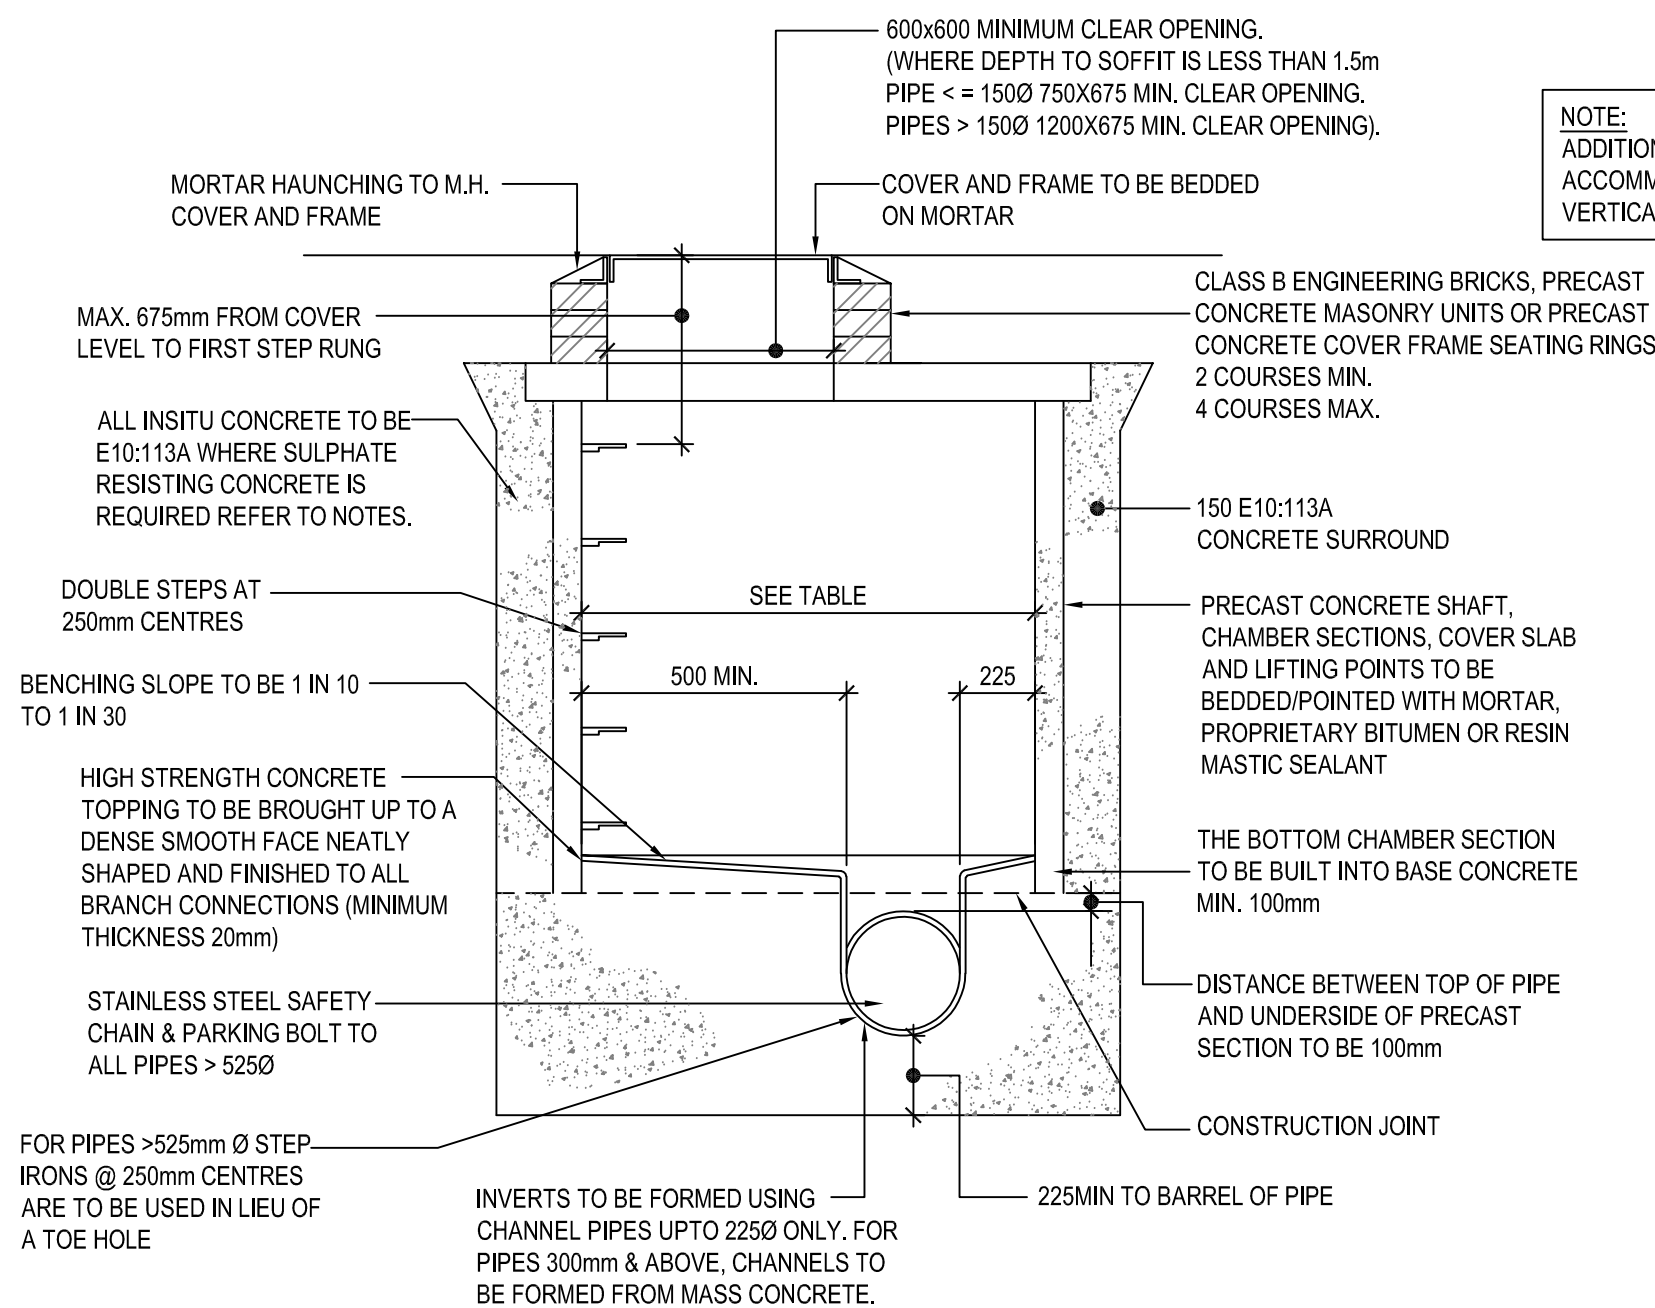


DIAMETER OF LARGEST PIPE IN MANHOLE (mm)	MIN. MANHOLE INTERNAL DIAMETER (mm)
< = 300mm (< 1.5M DEEP TO SOFFIT)	1200
> 300mm (< 1.5M DEEP TO SOFFIT)	THE LARGER OF 1800 OR (DN + 775)
< = 450mm	1200
> 450mm	THE LARGER OF 1800 OR (DN + 775)

TYPICAL MANHOLE DETAIL TYPE B (SECTION)
[SCALE 1:20]

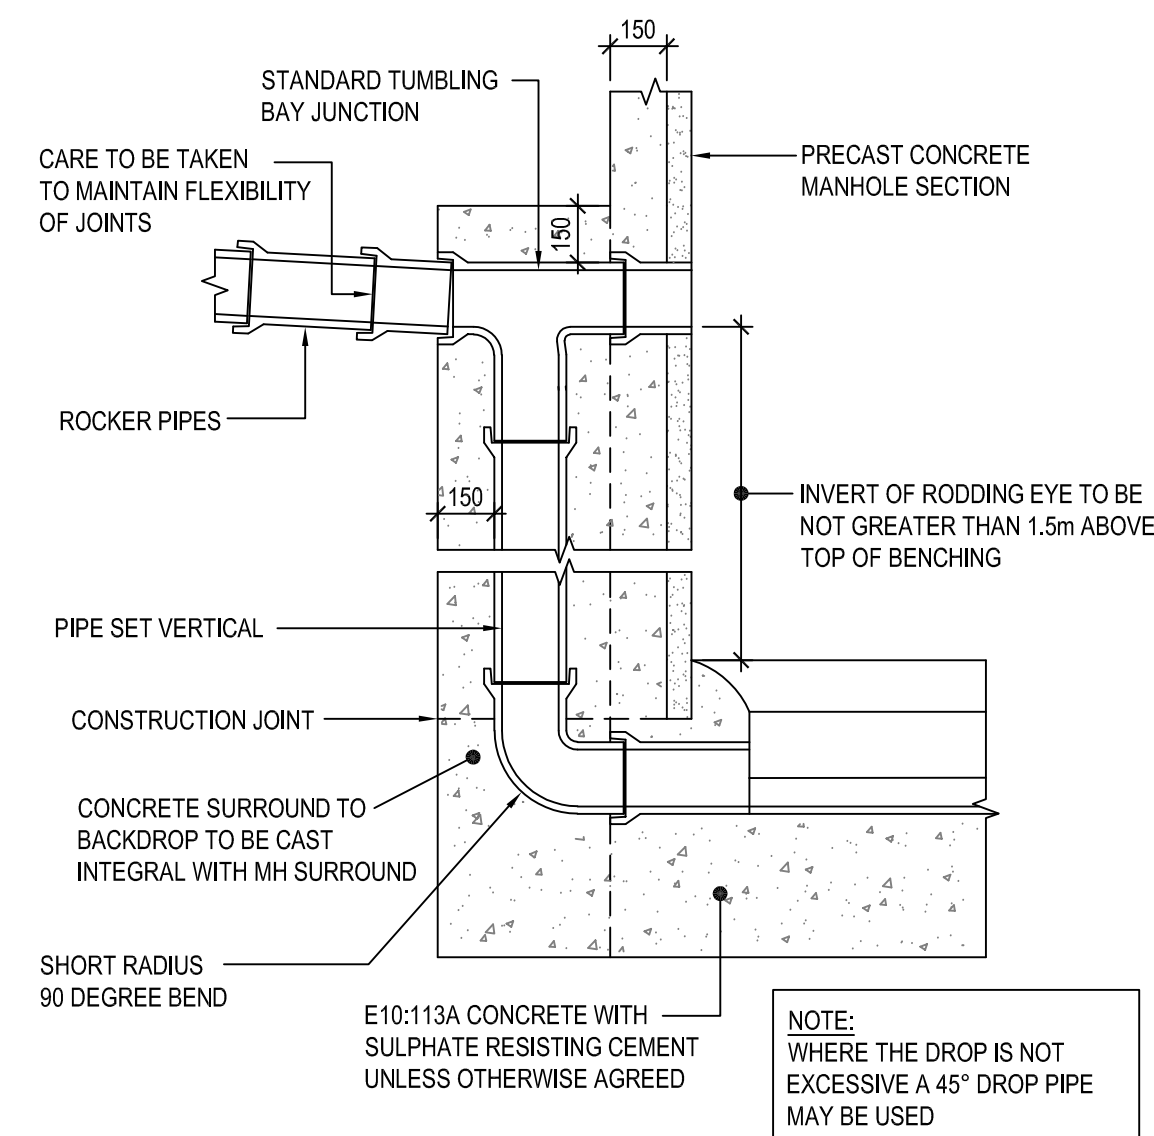


TYPICAL VERTICAL BACKDROP DETAIL


[SCALE 1:20]

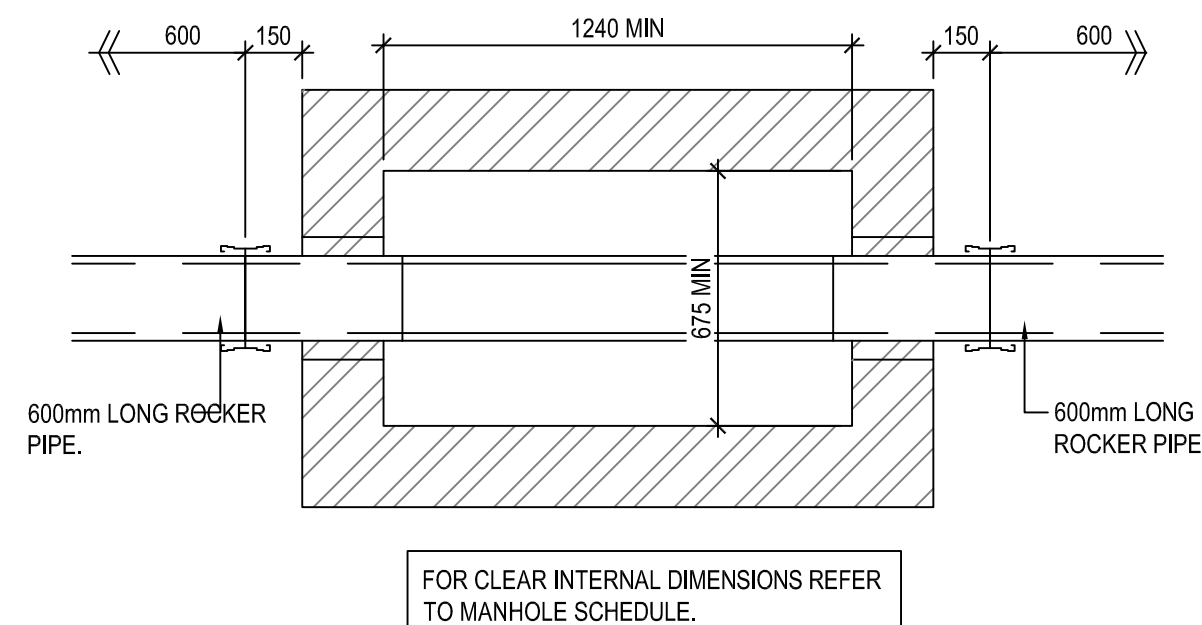


PLAN SECTION

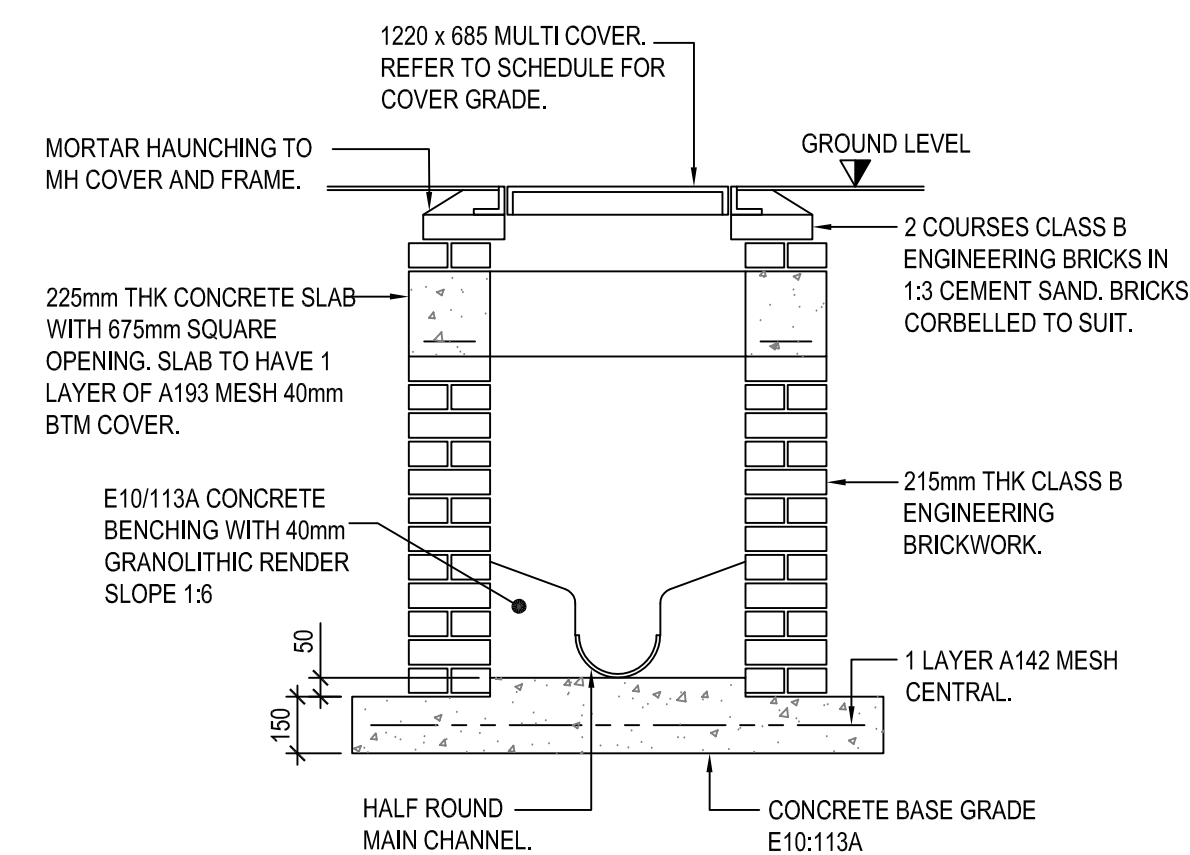


BRICKWORK MANHOLE TYPE C DETAIL
(DEPTH TO SOFFIT UP TO 1.5m)
[SCALE 1:20]

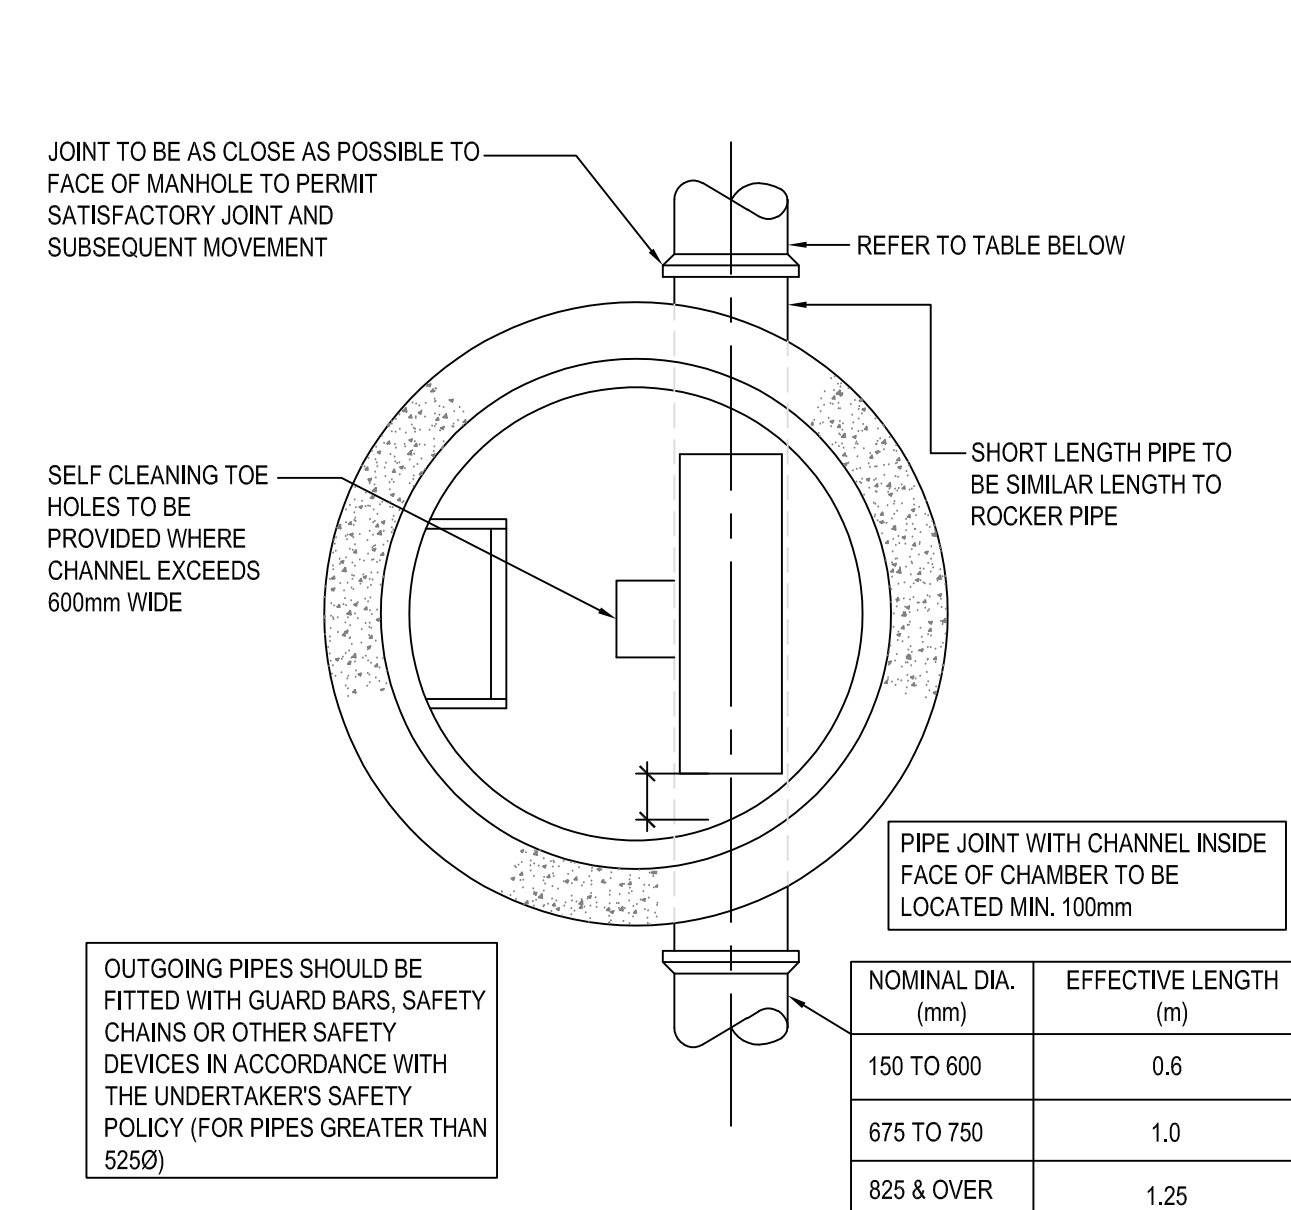

TYPICAL MANHOLE DETAIL TYPE A (PLAN)
[SCALE 1:20]

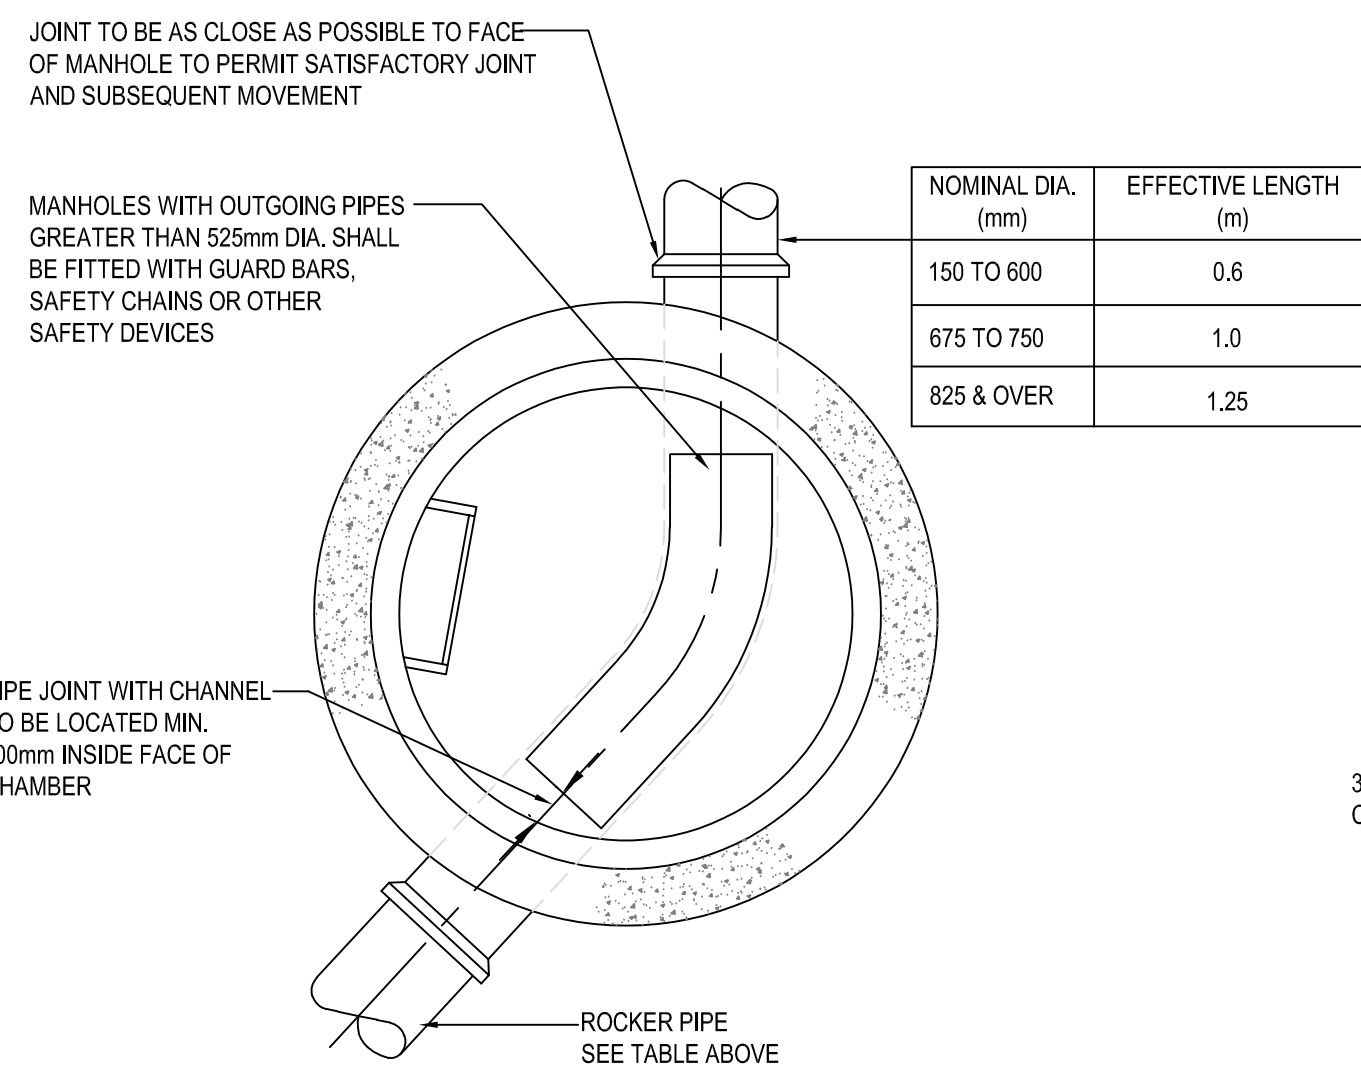

TYPICAL MANHOLE DETAIL TYPE B (E/F)
DEPTH TO SOFFIT OF PIPE 1.5m* TO 3.0m
[SCALE 1:20]

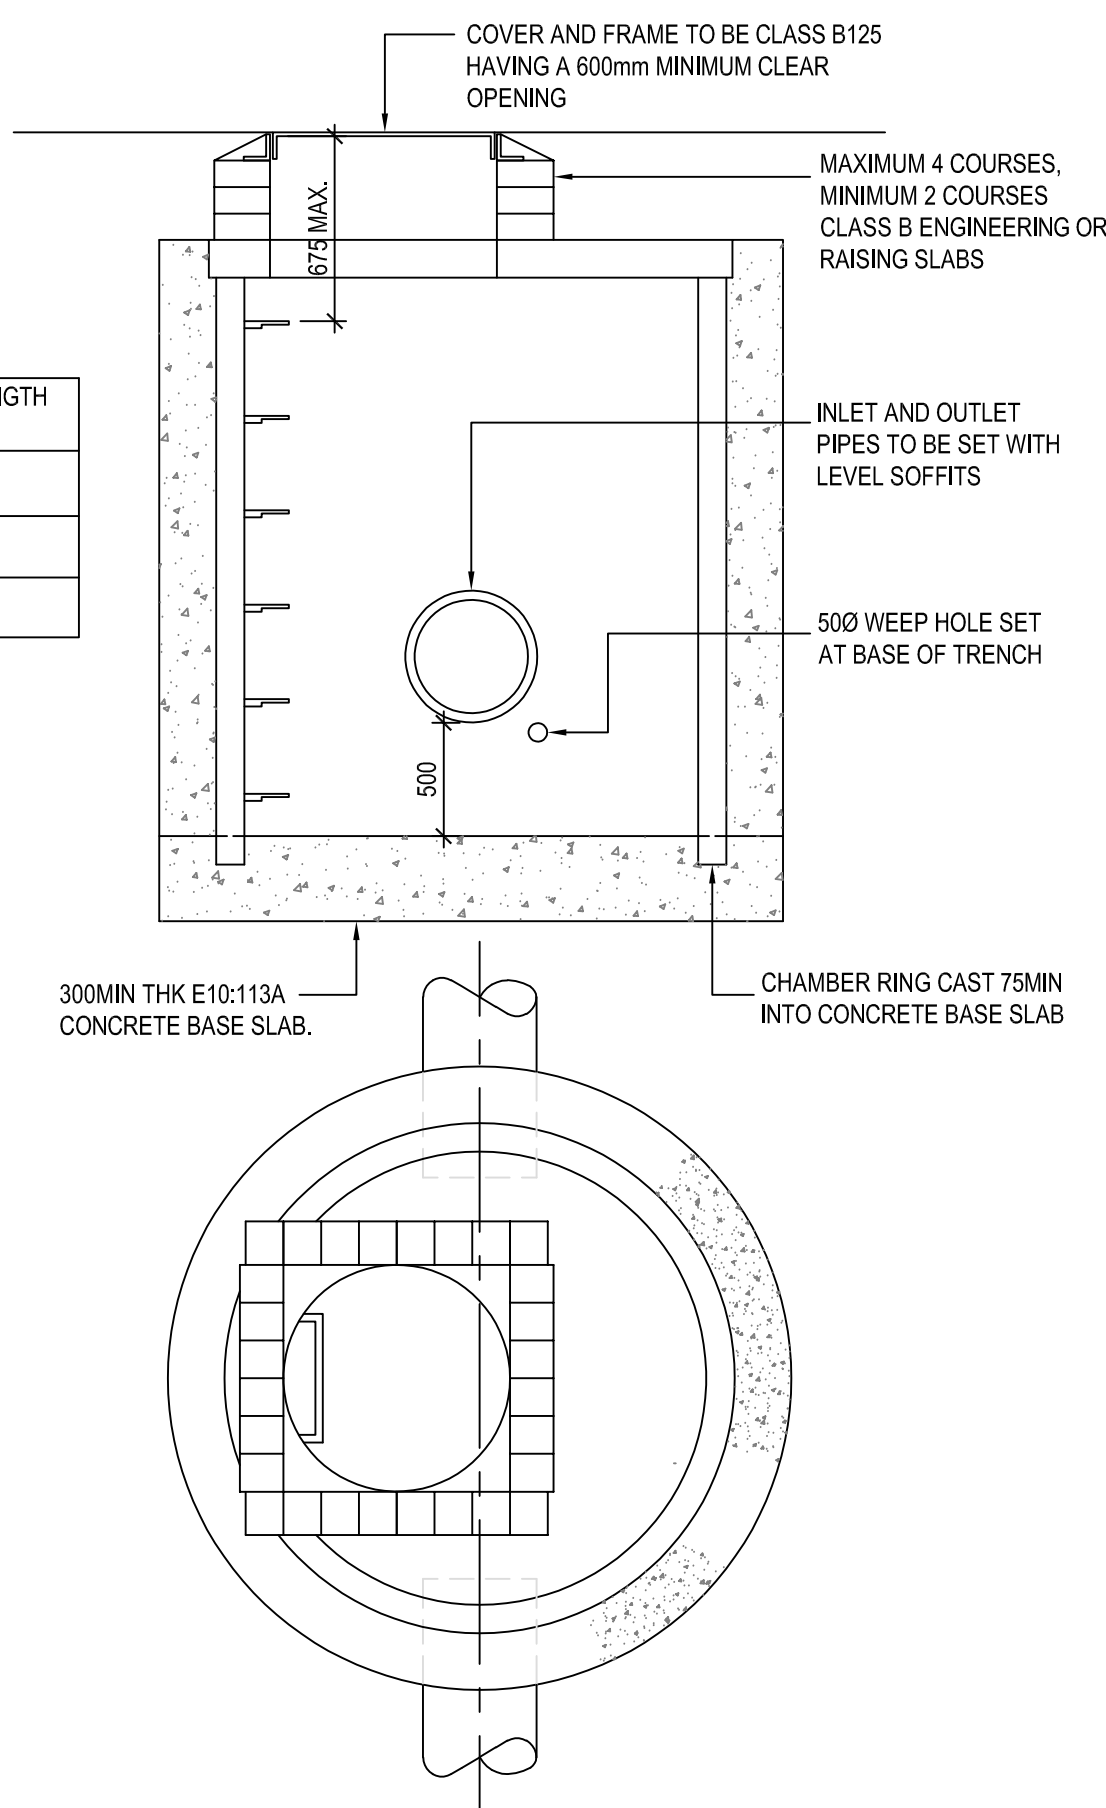

TYPICAL CATCHPIT MANHOLE PLAN & SECTION
(CHAMBER CONSTRUCTION AS FOR PCC MANHOLES)
[SCALE 1:20]

P01	PRELIMINARY ISSUE.	18.10.21	KPT	AL
Rev.	Amendment	Date	By	Chkd

Project
BOLTON WYRESDALE FC
RADCLIFFE MOOR ROAD

Client
WESTCHURCH HOMES

Title
TYPICAL DRAINAGE DETAILS
SHEET 1 OF 3

WML Job No. 10122	Drawn KPT	Checked AL	Date OCT. 2021	Scale NTS
-----------------------------	--------------	---------------	-------------------	--------------

WML CONSULTING
Civil, Structural & Geotechnical Engineers

No 9 Oak Green
Earl Road
Stanley Green Business Park
Cheadle Hulme
Cheshire SK8 6OL
Tel 0161 485 0600
Fax 0161 485 9210
e-mail info@wmlconsulting.com
www.wmlconsulting.com

Drawing No.							
Project	Originator	Volume	Level	Type	Role	Number	Rev
10122	WML	00	XX	DR	C	1003	P01