



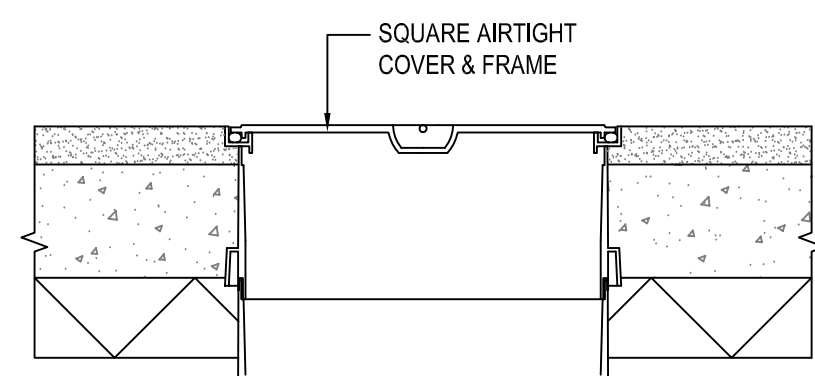


SITED IN CONCRETE FLOOR SLAB

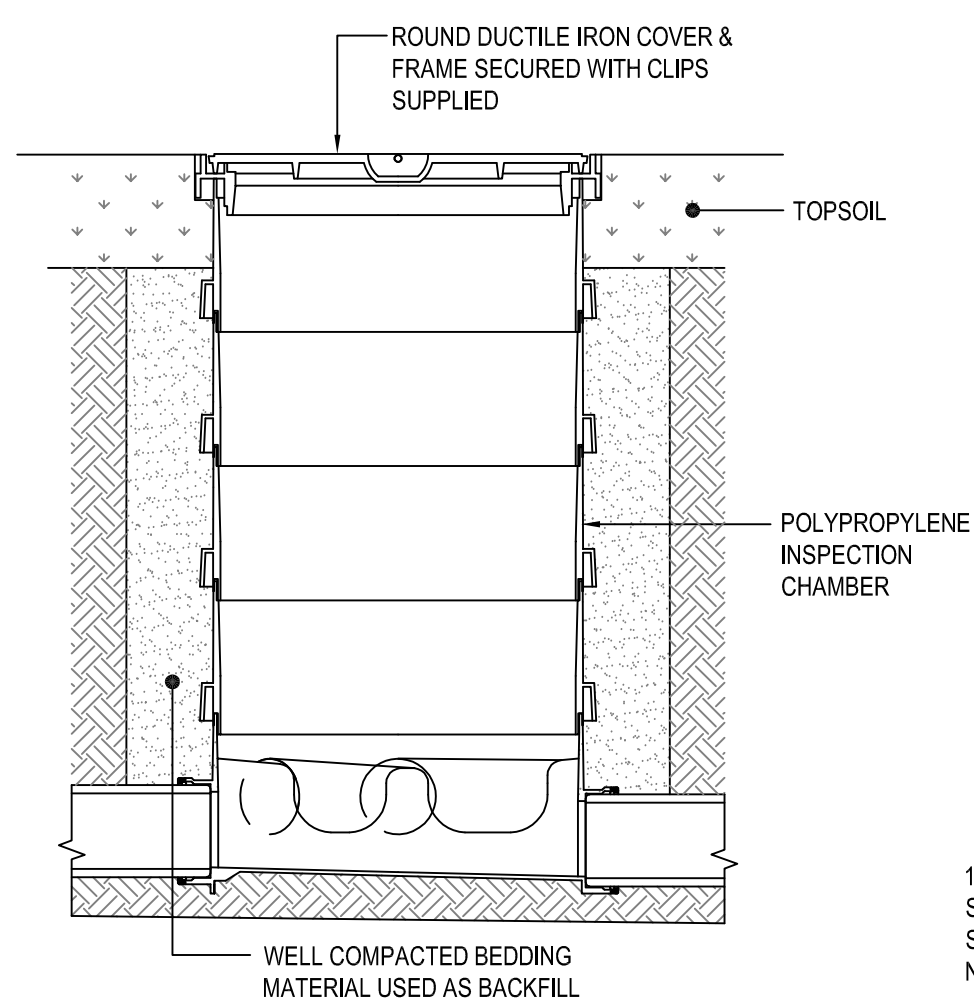

SITED IN SOFT LANDSCAPED AREAS WITH
STANDARD ROUND COVER

(HEPWORTH PRODUCTS)

[SCALE 1:20]

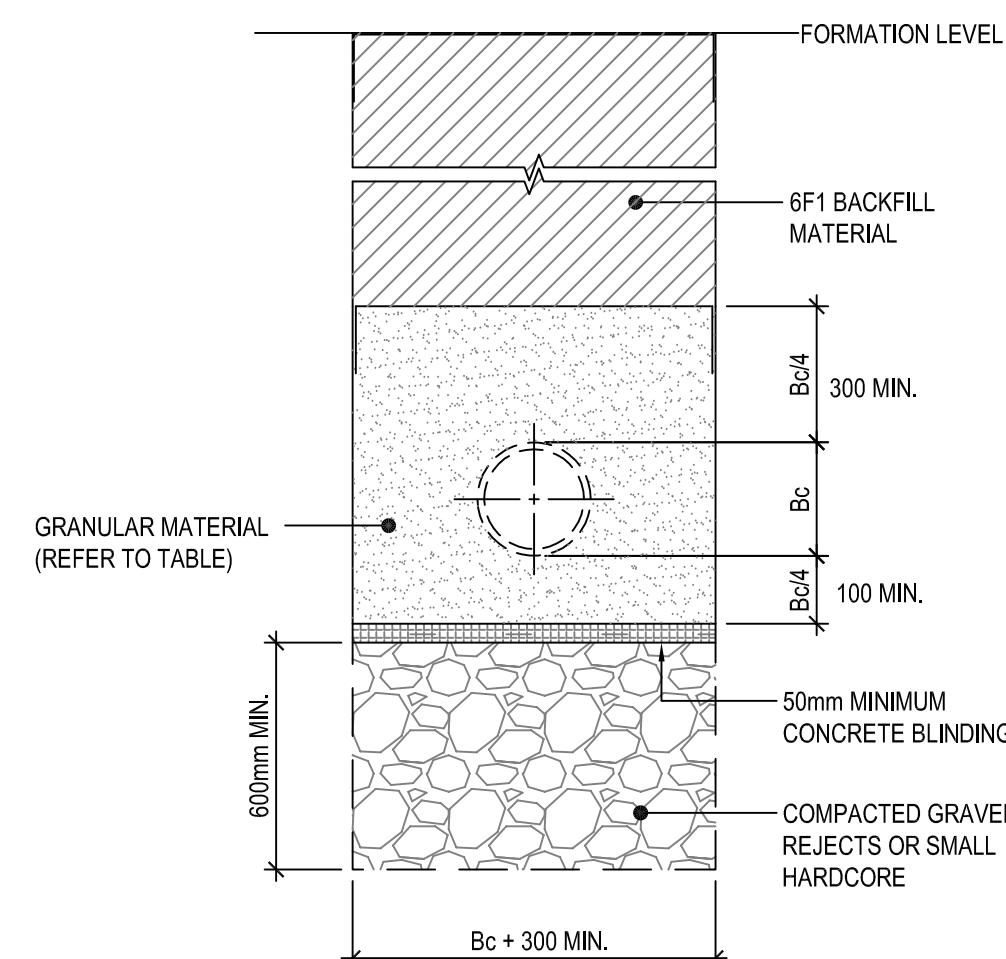


Y VALUE (BELOW PIPE)
HARD SPOTS/IRREGULAR TRENCH
BOTTOM Bc/4 (200mm MIN)
EVEN TRENCH BOTTOM BC/6 (100mm MIN)

B_c = OUTSIDE DIAMETER

(EXCAVATION AND BACKFILL
MATERIAL TO BE WRAPPED WITH
GEOTEXTILE)


[SCALE 1:20]

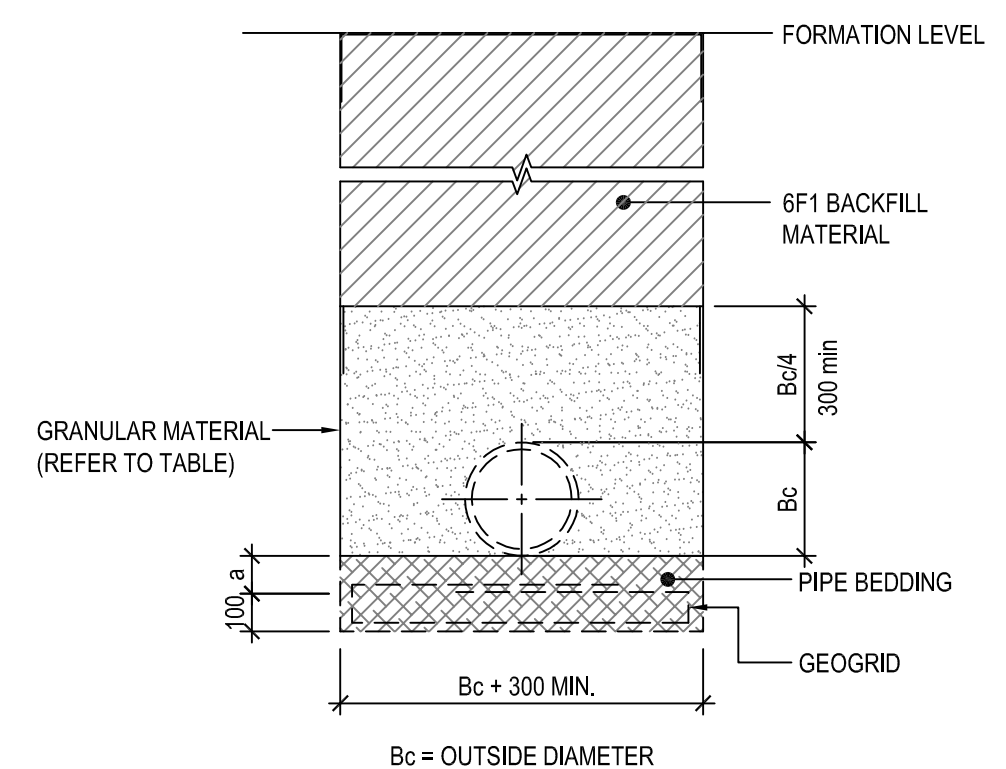


NOTE
DIMENSION 'A', THE DEPTH OF THE BEDDING MATERIAL BELOW THE PIPE IS 150mm FOR SLEEVE JOINTED PIPES AND 200mm FOR SOCKETED PIPES.

EXCAVATION AND BACKFILL
MATERIAL TO BE WRAPPED WITH
GEOTEXTILE

[SCALE 1:20]

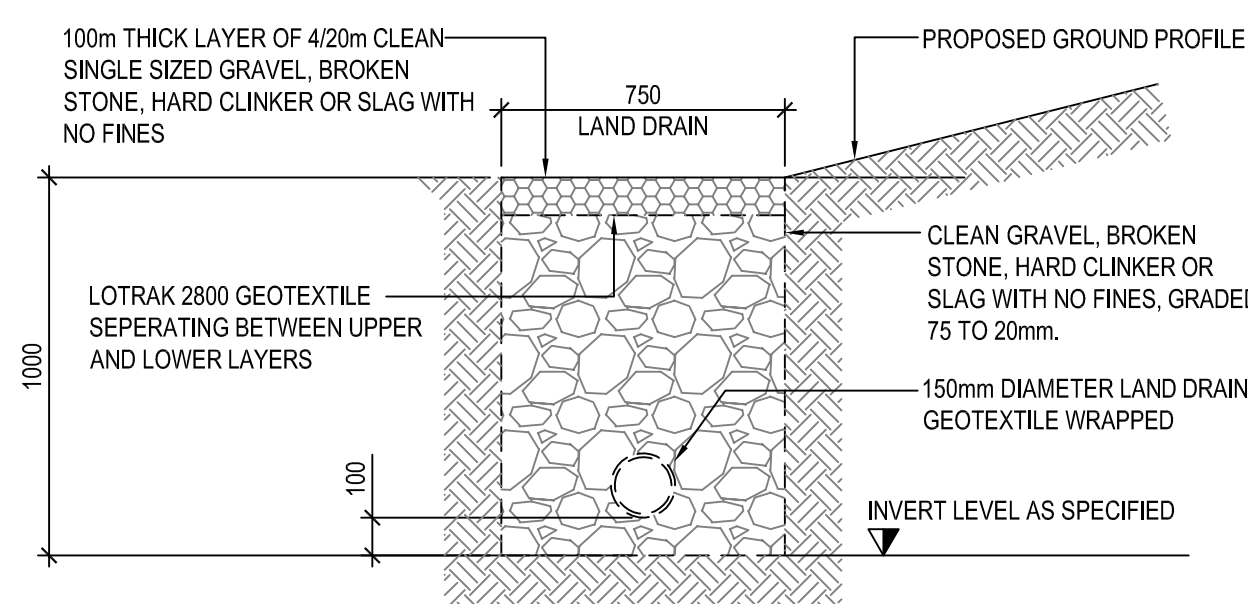


[SCALE 1:20]

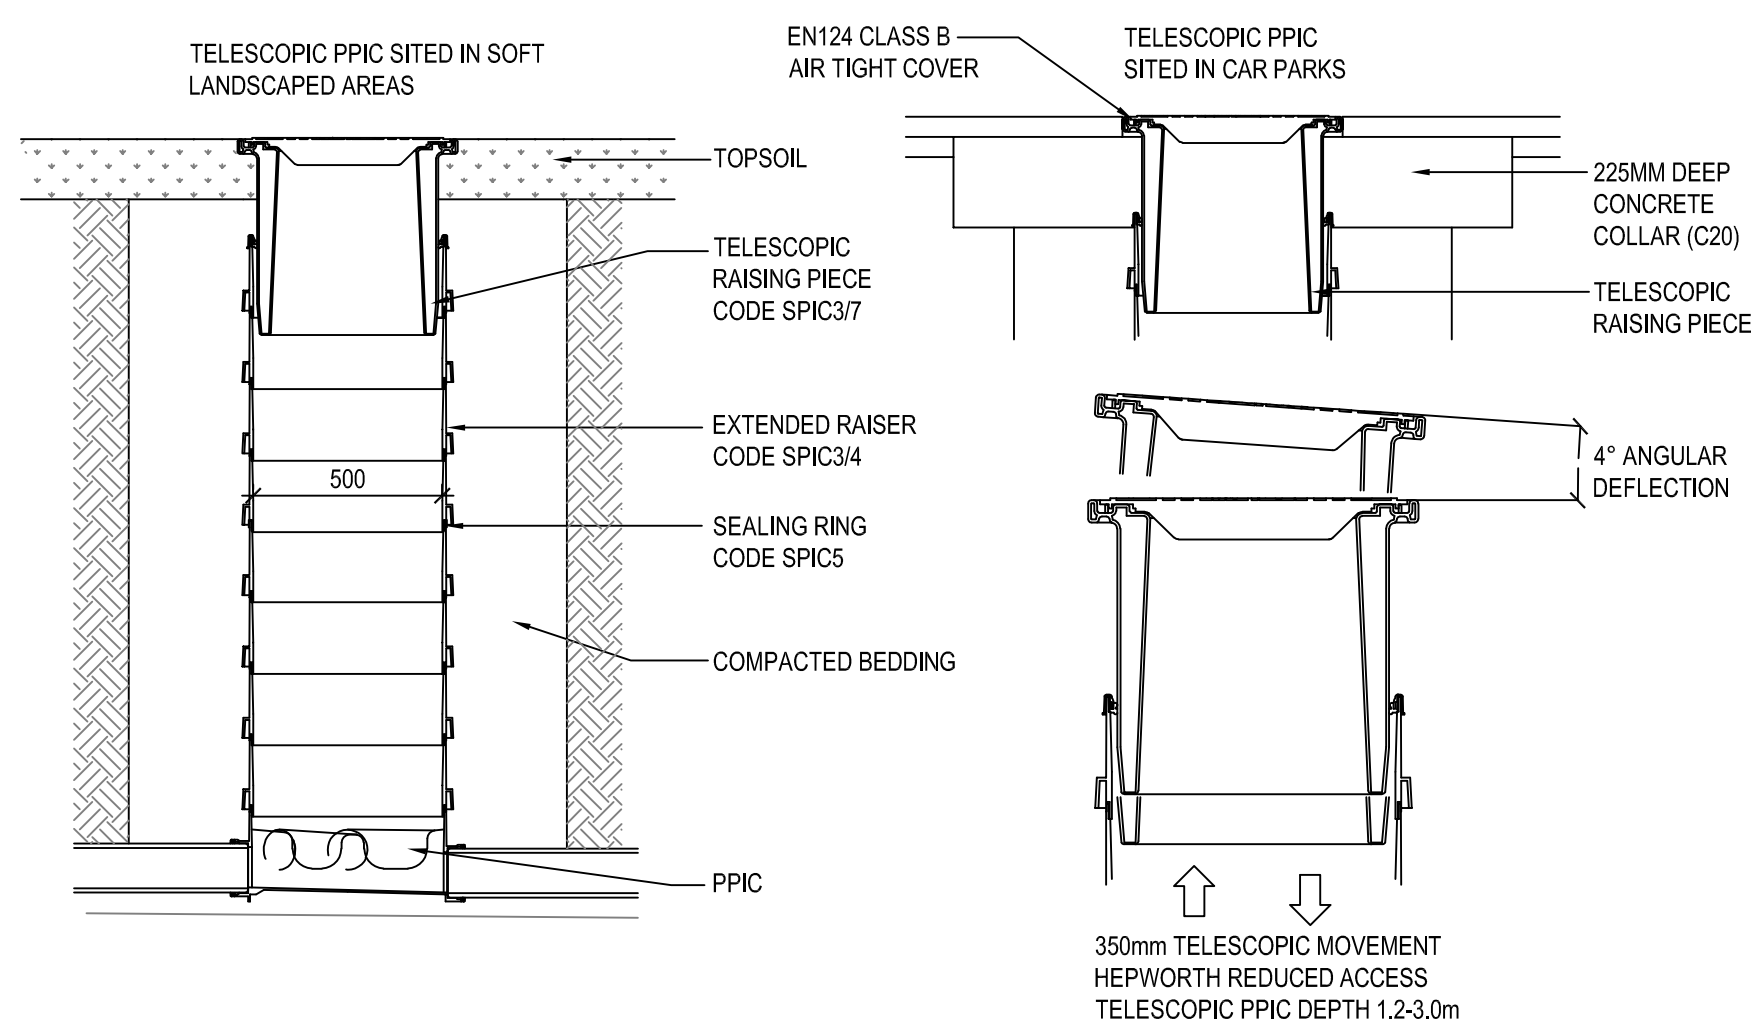


(HEPWORTH PRODUCTS

[SCALE 1:20]

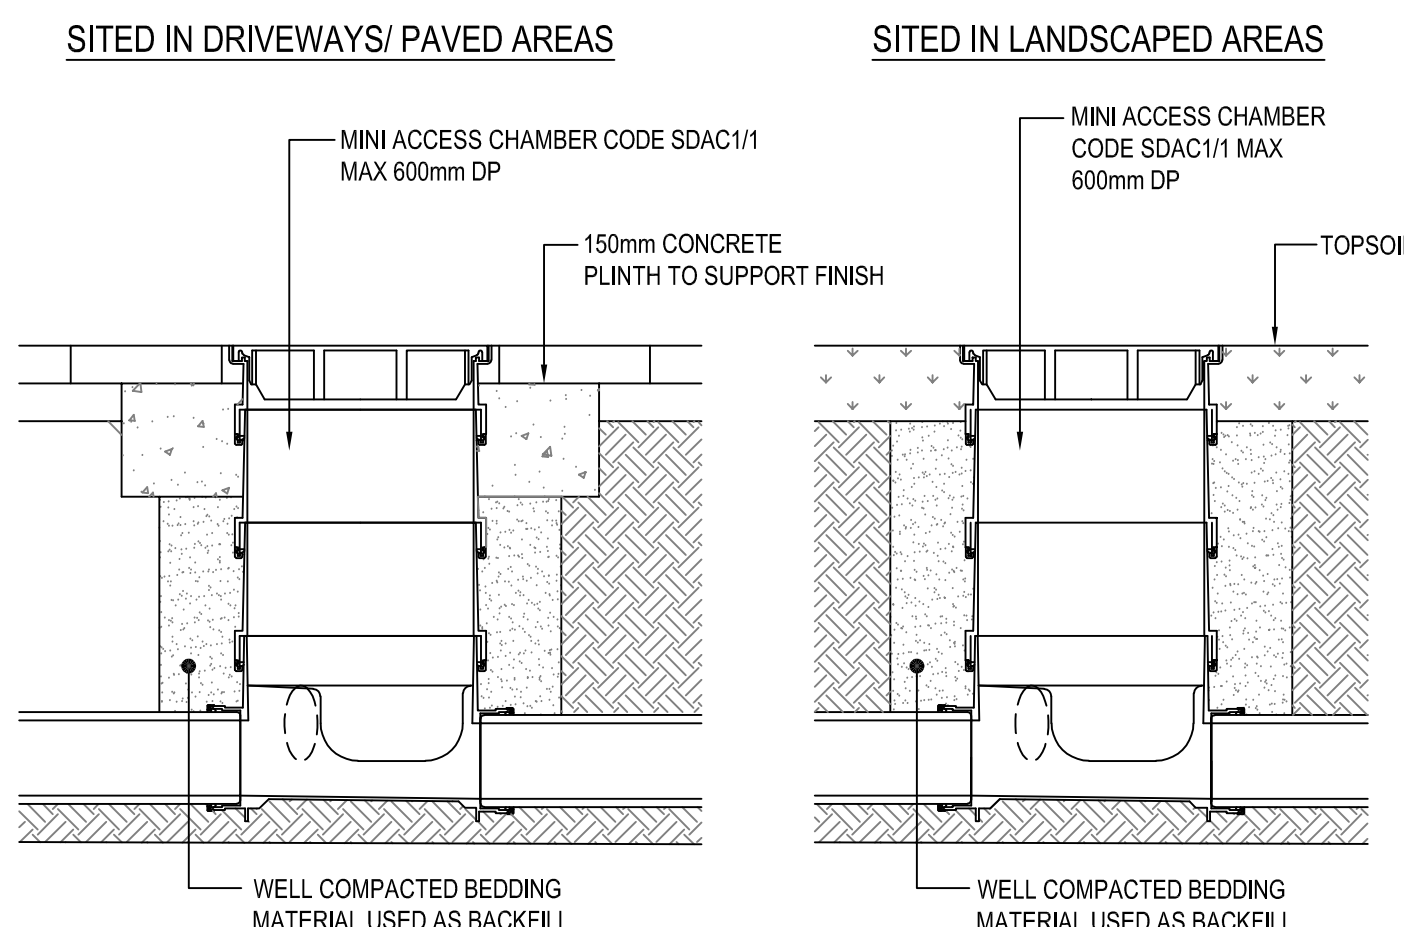

(HEPWORTH PRODUCTS)

[SCALE 1:20]

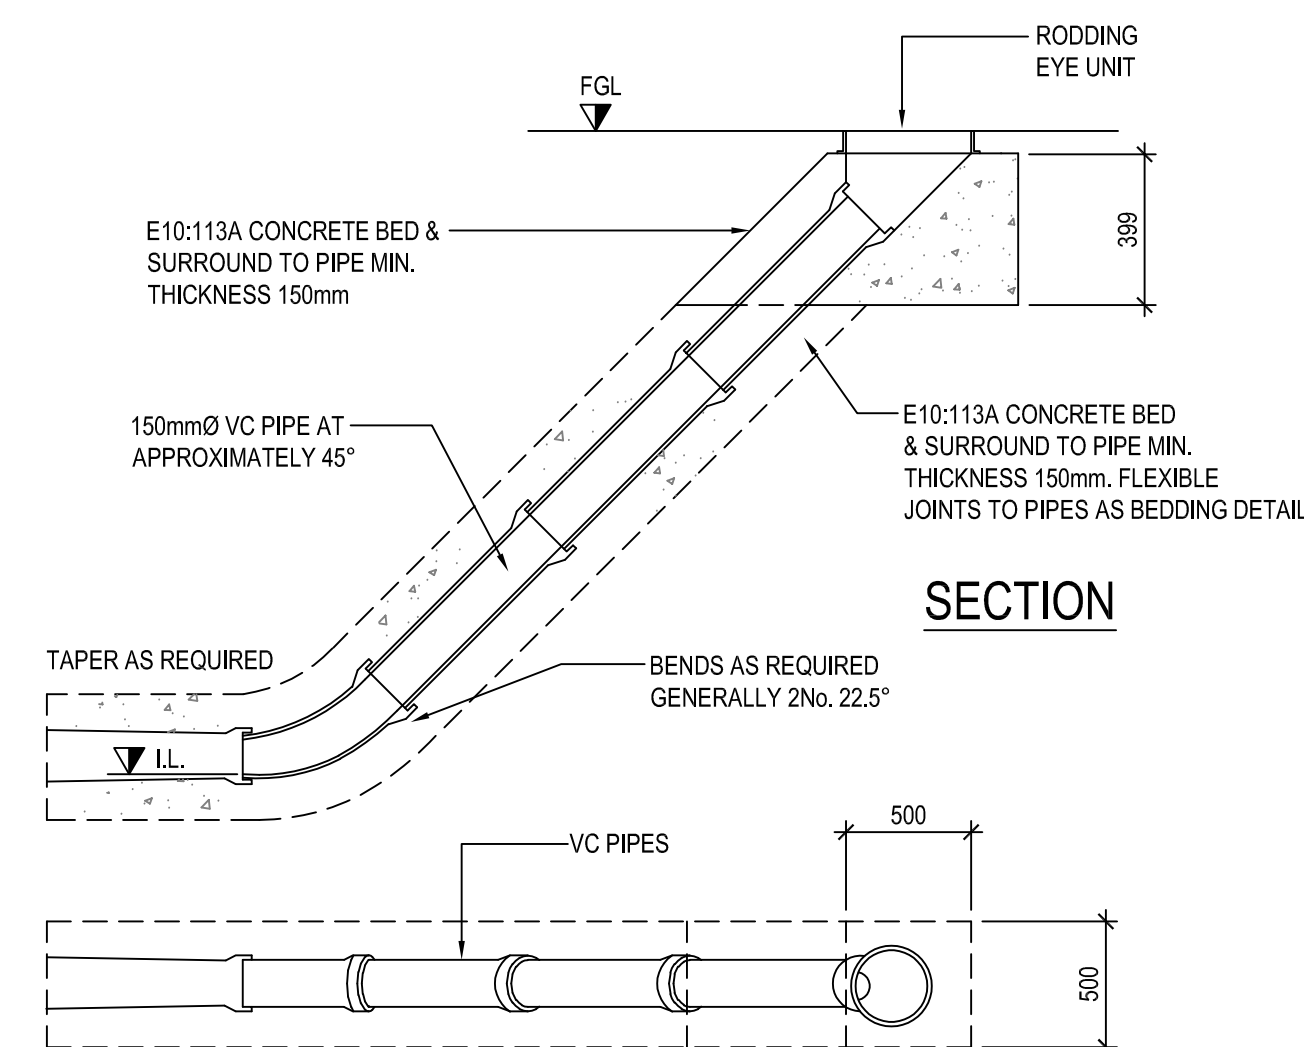

[SCALE 1:20]

1. DO NOT SCALE FROM THIS DRAWING WORK TO FIGURED DIMENSIONS ONLY.
2. NO DEVIATION FROM THE DETAILS SHOWN ON THIS DRAWING IS ALLOWED WITHOUT PRIOR PERMISSION IN WRITING.
3. ALL DRAWINGS ARE TO BE READ IN CONJUNCTION WITH ALL ARCHITECTS, ENGINEERS AND SPECIALISTS DRAWINGS AND THE SPECIFICATION.
4. THE CONTRACTOR SHALL INCORPORATE ALL THE REQUIREMENTS OF THE PRE-TENDER STAGE HEALTH & SAFETY PLAN.

RESIDUAL RISK REGISTER -

REFER TO WML CIVIL / STRUCTURAL DESIGN RISK REGISTER IN ADDITION TO THE HAZARDS / RISKS NORMALLY ASSOCIATED WITH THE TYPE OF WORKS INDICATED ON THIS DRAWING. NOTE THE FOLLOWING:-

P01	PRELIMINARY ISSUE.	18.10.21	KPT	AL
Rev.	Amendment	Date	By	Chk

Project
BOLTON WYRESDALE FC
RADCLIFFE MOOR ROAD

Client

WESTCHURCH HOMES

Title
TYPICAL DRAINAGE DETAILS
SHEET 3 OF 3

WML Job No. 10122	Drawn KPT	Checked AL	Date OCT. 2021	Scale NTS
----------------------	--------------	---------------	-------------------	--------------

WML CONSULTING
Civil, Structural & Geotechnical Engineers

No.8 Oak Green
Earl Road
Stanley Green Business Park
Cheadle Hulme
Cheshire SK8 6QL
Tel 0161 482 0600
Fax 0161 488 9210
e-mail info@wmlconsulting.com
www.wmlconsulting.com

Drawing No.							
Project	Originator	Volume	Level	Type	Role	Number	Rev
10122	WML	00	XX	DR	C	1005	P01