


General notes:
do not scale the drawing.
all dimensions to be checked on site prior to commencement of work and any discrepancy shall be immediately reported and resolved prior to work commencing. this drawing is to be read in conjunction with all relevant drawings and specifications relating to the job whether or not indicated on the drawing.
copyright reserved to mix associates ltd and this drawing may not be used or reproduced without prior written consent.

- KEY
- EXISTING HP GAS MAIN LOCATION (AV. 1.5M BELOW EXISTING GROUND LEVEL)
 - SW DRAINAGE FOR PITCHES AND SITE REDEVELOPMENT
 - INDICATIVE PITCH DRAINAGE NETWORK FINAL CATCHPIT TO EACH PITCH DRAINAGE SYSTEM IS TO HAVE A ORIFICE FLOW CONTROL FITTED OVER THE OUTGOING PIPE TO RESTRICT THE DISCHARGE RATE TO GREEN FIELD RUNOFF RATES
 - PROPOSED 8M WIDE SW DRAINAGE EASMENT THROUGH ADJACENT LAND AND INTO DITCH/ WATERCOURSE IN BURY LAND
 - EXISTING GROUND LEVELS AS PER INVEK SURVEY'S DRAINAGE INVESTIGATION
 - PROPOSED COLLECTION SWALE

Rev	Date	By	Description

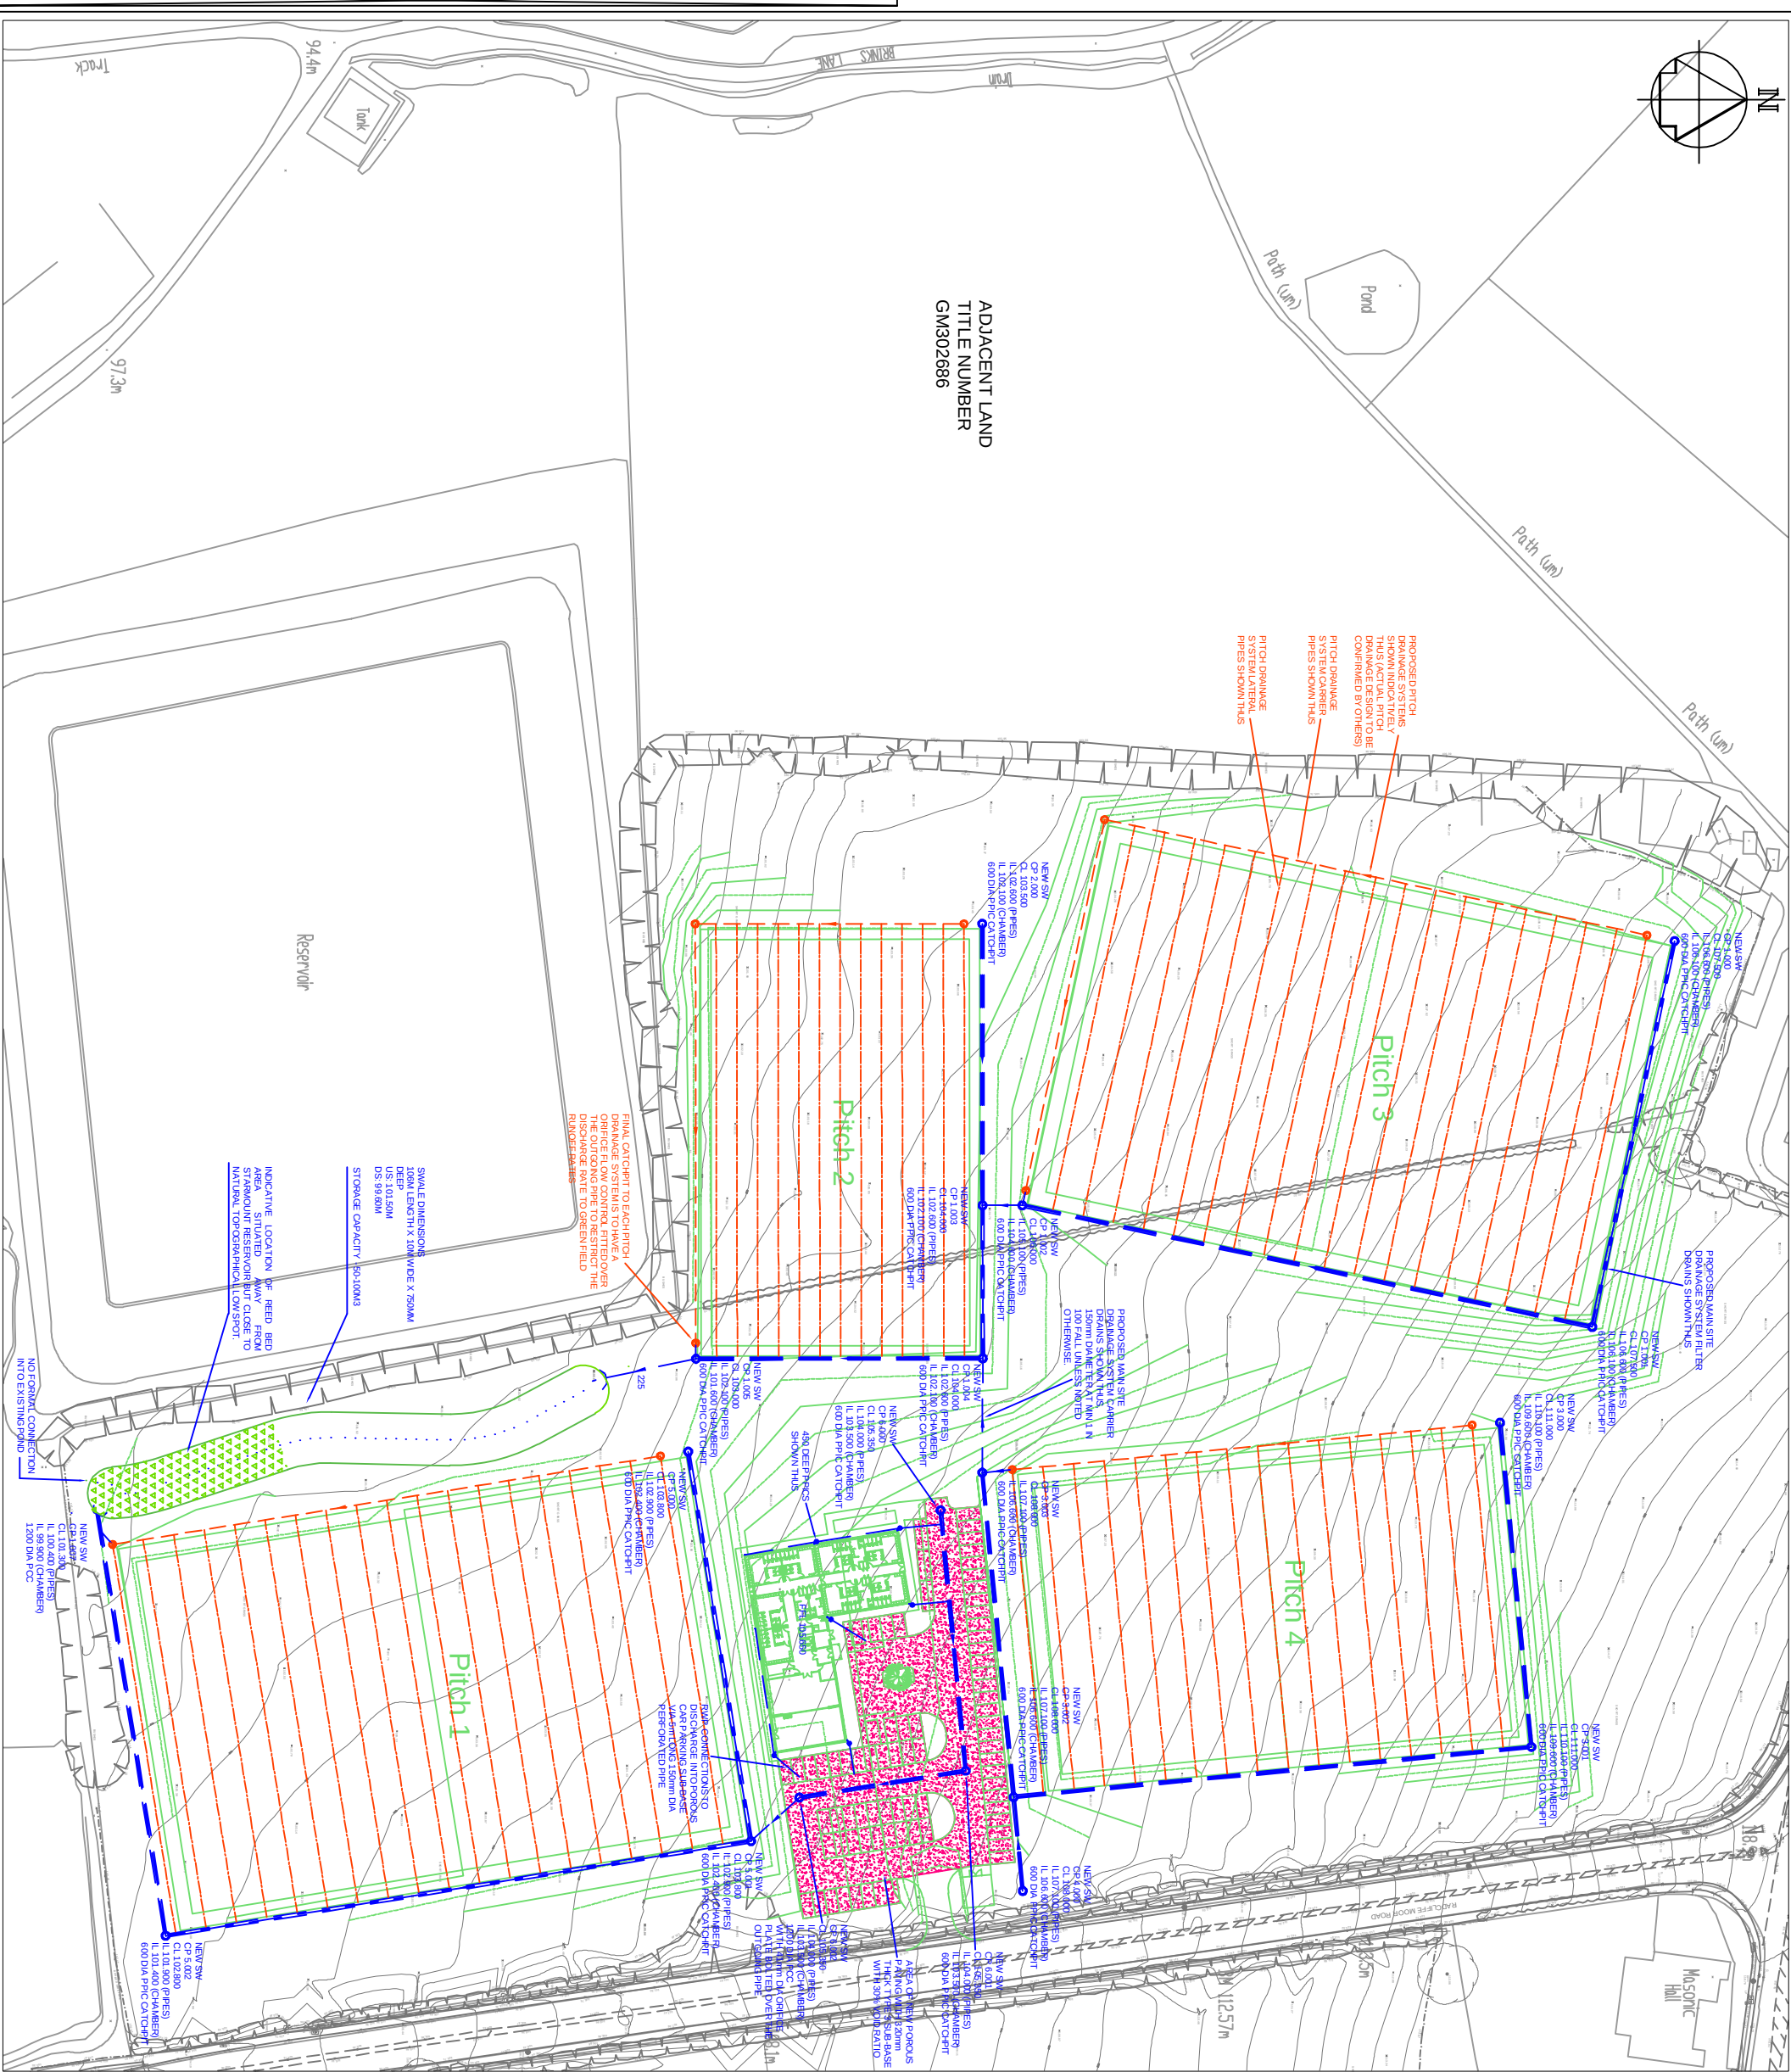

Project:
ALTERNATIVE DRAINAGE ARRANGEMENT #2
SWALE ARRANGEMENT
WITH NO CONNECTION

Drawing Title:
LAND TO THE NORTH OF STARMOUNT LODGES
RADCLIFFE MOOR ROAD
BURY

DRAWN PWS	CHECKED 1:12:50@A3	DATE 8.3.2022
JOB NO. 1013	DRAWING NO. ENG001B	REV.

CONSTRUCTION