



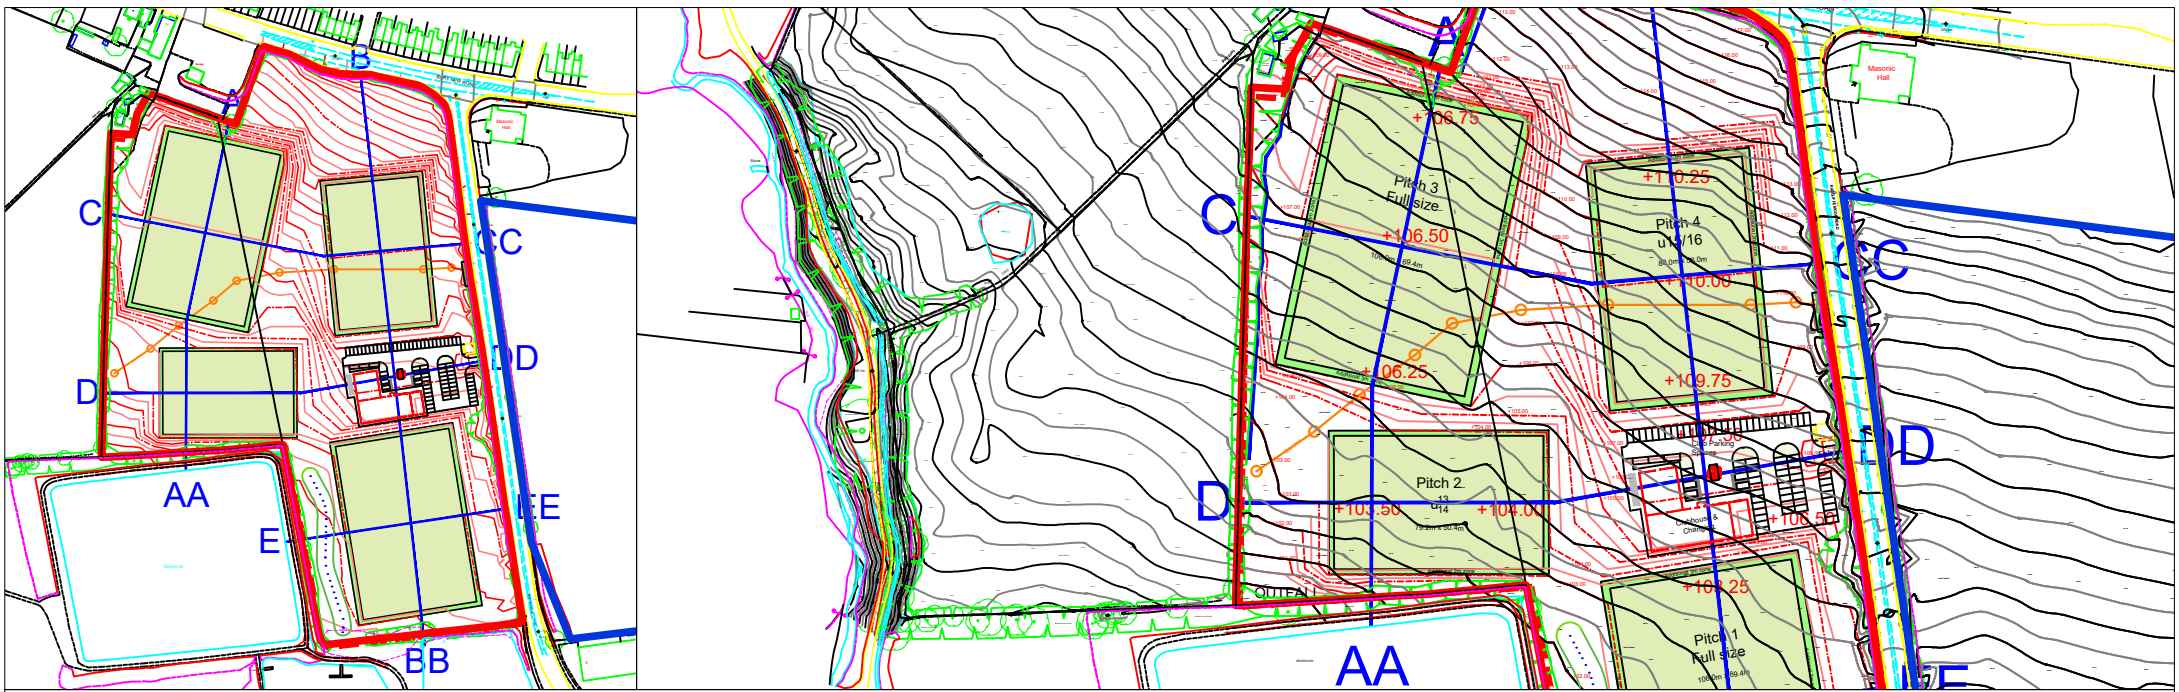

- EXISTING TOPOGRAPHY PROFILE
- PROPOSED TOPOGRAPHY PROFILE
- ▨ PROPOSED AREA OF EXCAVATION
- ▨ PROPOSED AREA OF FILL
- CONSTRUCTION ZONE FOR PITCH DRAINAGE

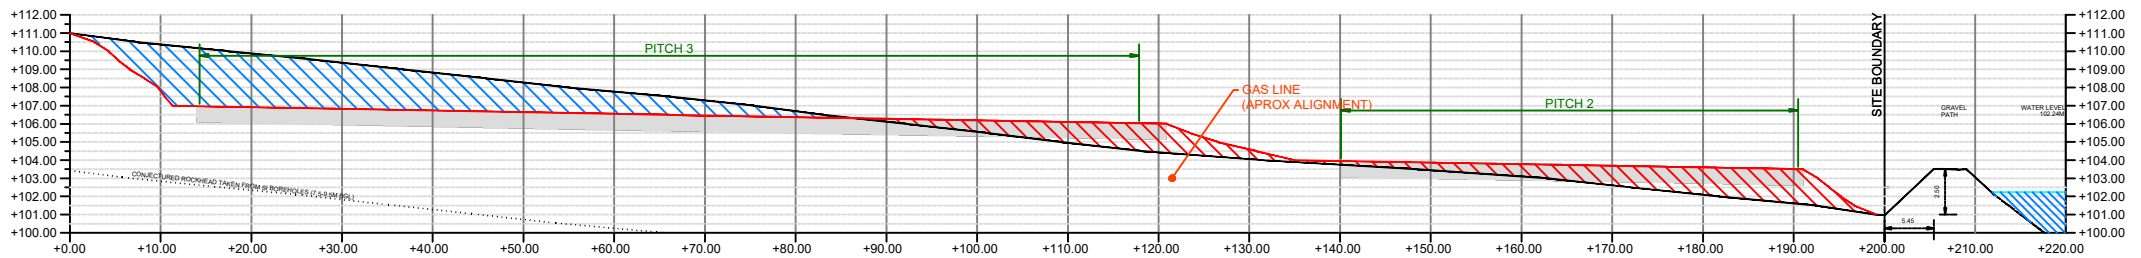

PROJECT:

PROPOSED FOOTBALL PITCHES,
LAND SOUTH OF BURY NEW ROAD

DRAWING TITLE:

EXTENDED
CROSS-SECTION: A - AA
EXISTING & PROPOSED CONTOUR PROFILE

DATE:

MAY 2022

LAYOUT:

ISO A4