


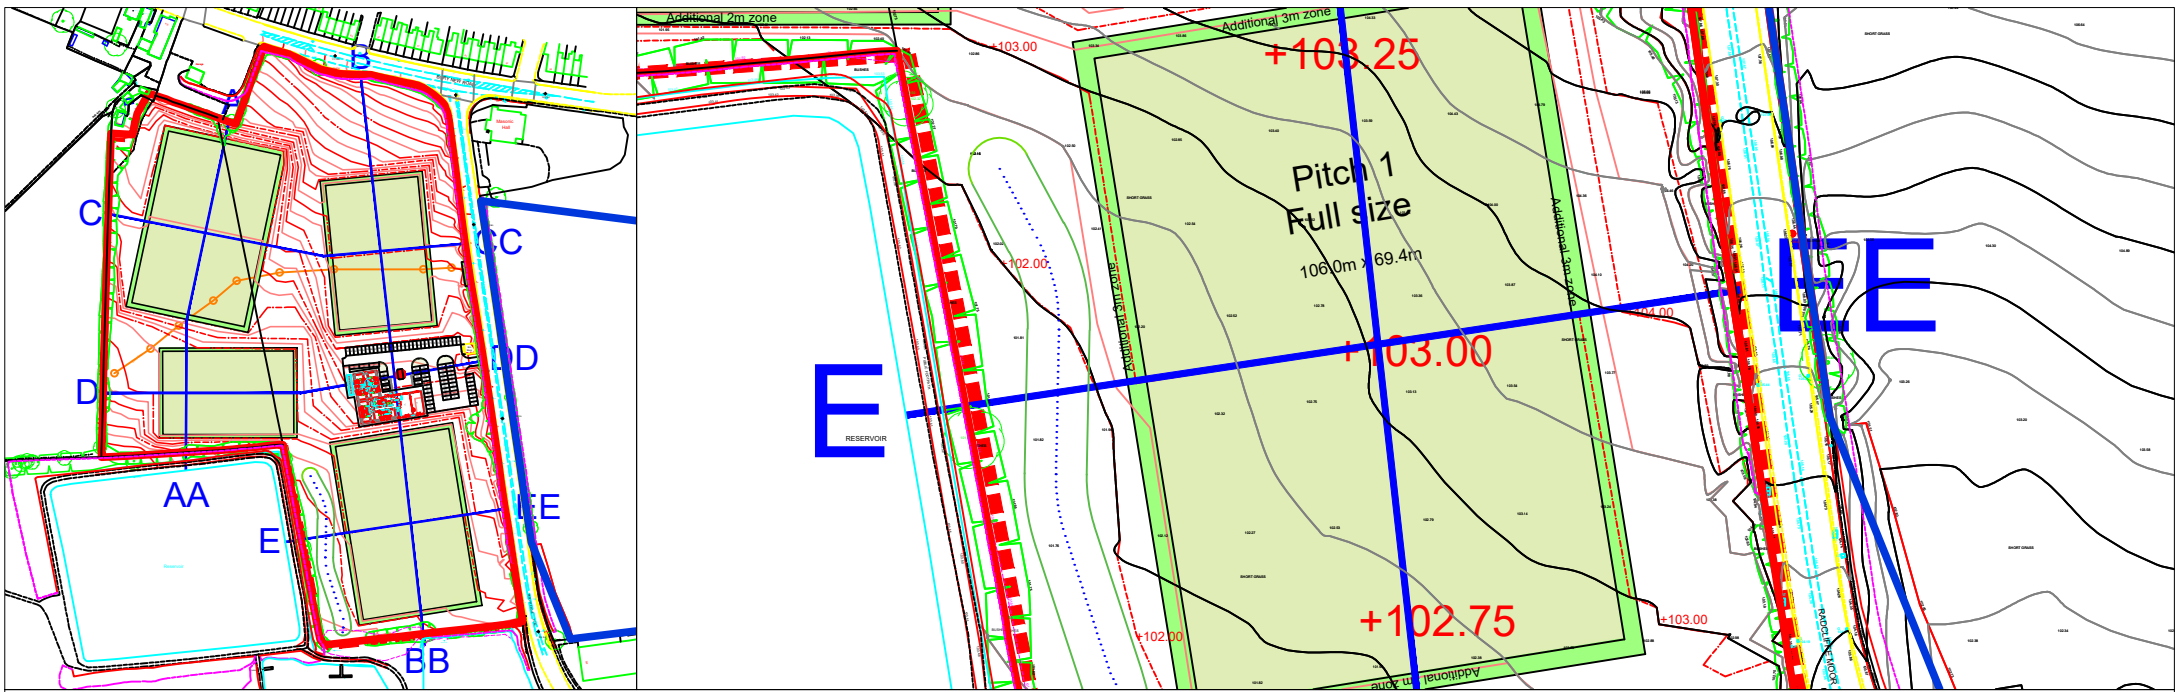

- EXISTING TOPOGRAPHY PROFILE
- PROPOSED TOPOGRAPHY PROFILE
- ▨ PROPOSED AREA OF EXCAVATION
- ▨ PROPOSED AREA OF FILL
- CONSTRUCTION ZONE FOR PITCH DRAINAGE

