


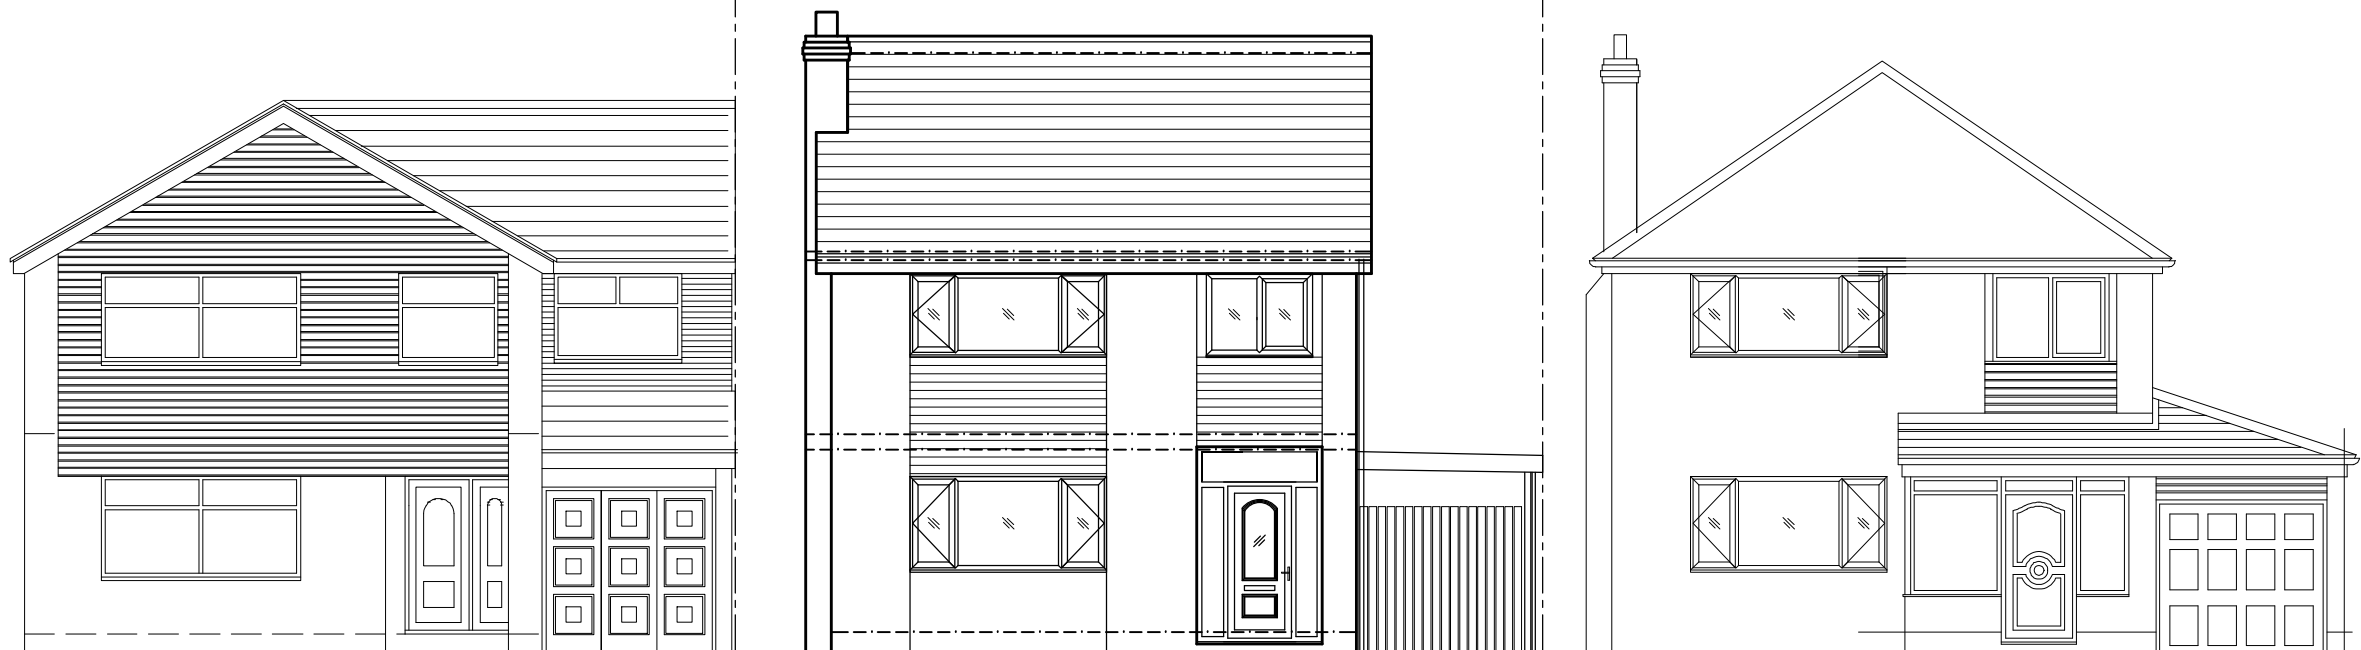

EXISTING STREET SCENE



PROPOSED STREET SCENE

METRES
0 1 2
SCALE 1:100

PLANNING

A	11-06-2022	Eaves overhang reduced	
REV	DATE	AMENDMENTS	INT
Harry Jackson Surveyors Limited Unit 4A Farnworth Park Industrial Estate Wellington Street, Farnworth, Bolton BL4 7BY Tel: 01204 701740 Mobile: 07931 321879			
CLIENT		Mr & Mrs Chivers	
ADDRESS		7 Burndale Drive Bury BL9 8EN	
PROJECT		Two Storey Extension	
TITLE		Ext. & Prop. Street Scene	
DRAWING No.	7	REV	A
SCALES	1:100	DATE	March 2022
DRAWN BY	BE	SHEET SIZE	A3
CHECKED BY	HJ	COPYRIGHT	©