






1 Site Plan - Proposed
1 : 100

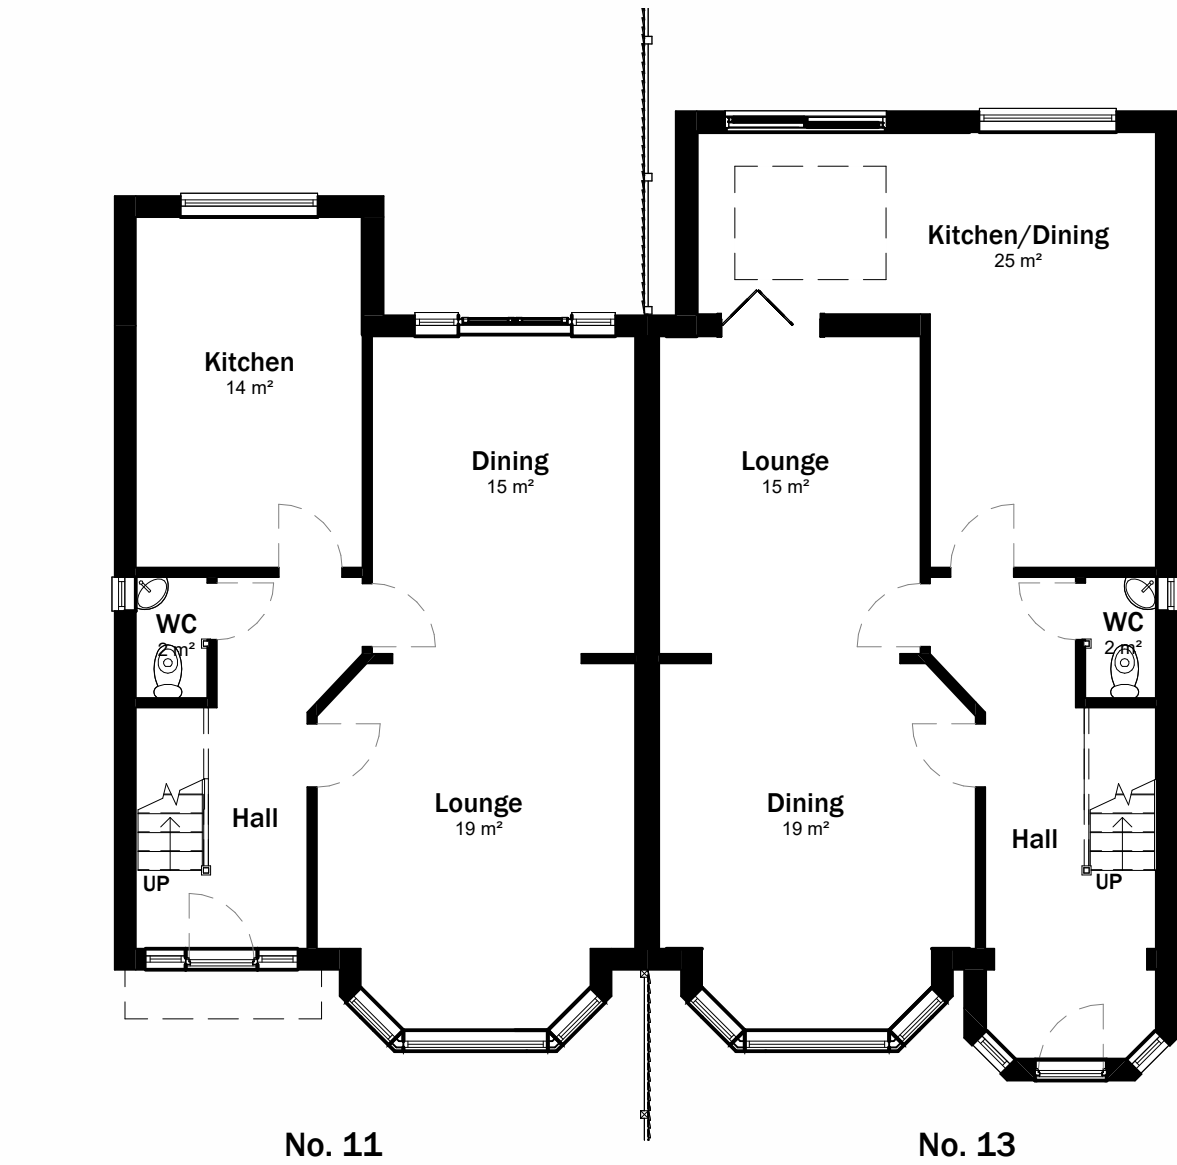

2 Ground Floor - Proposed
1 : 100

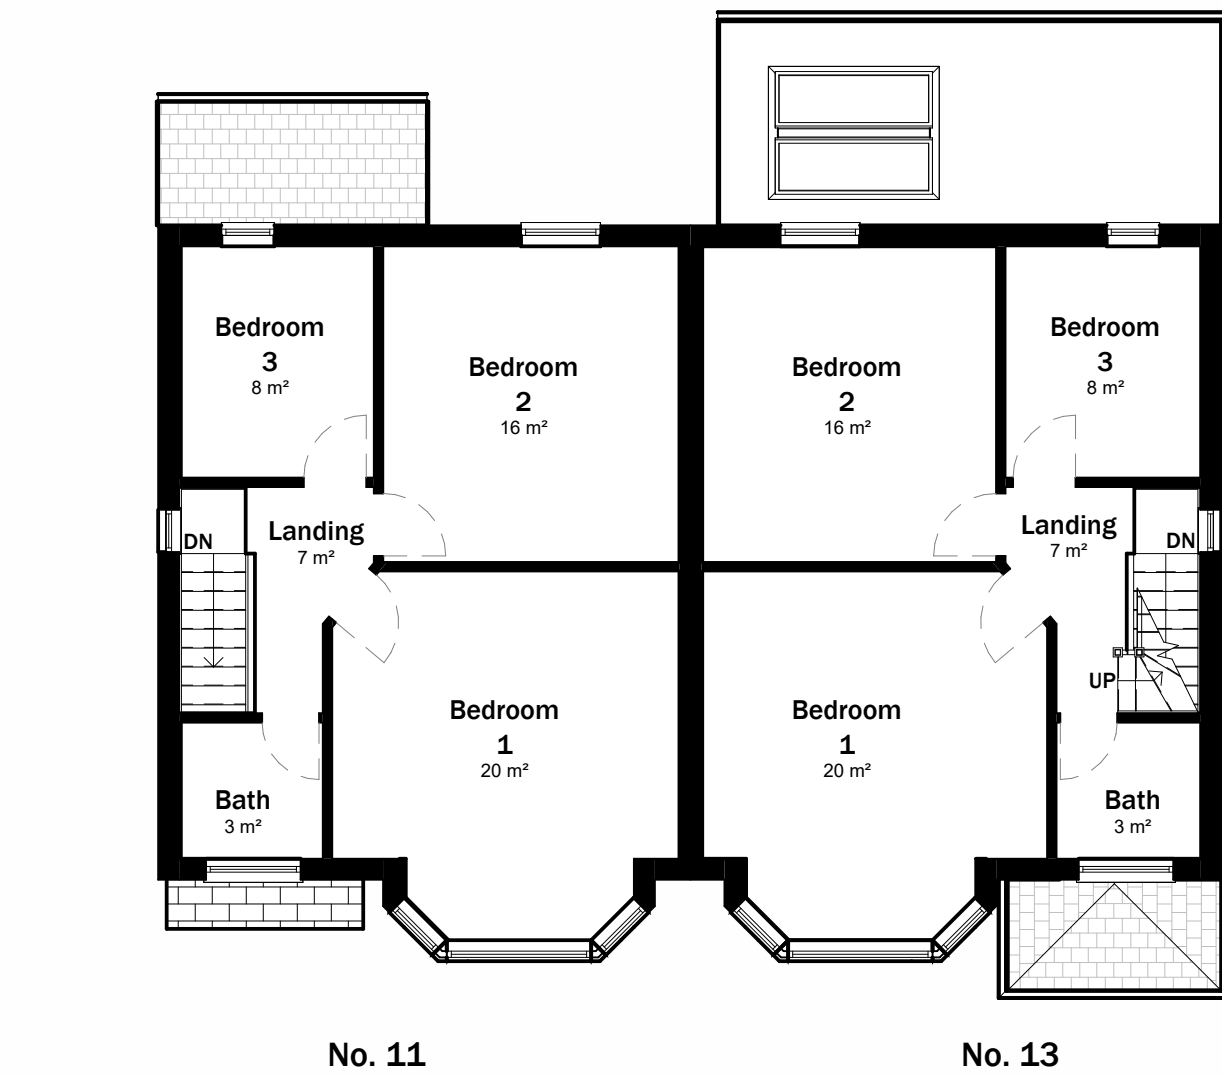


3 First Floor - Proposed
1 : 100

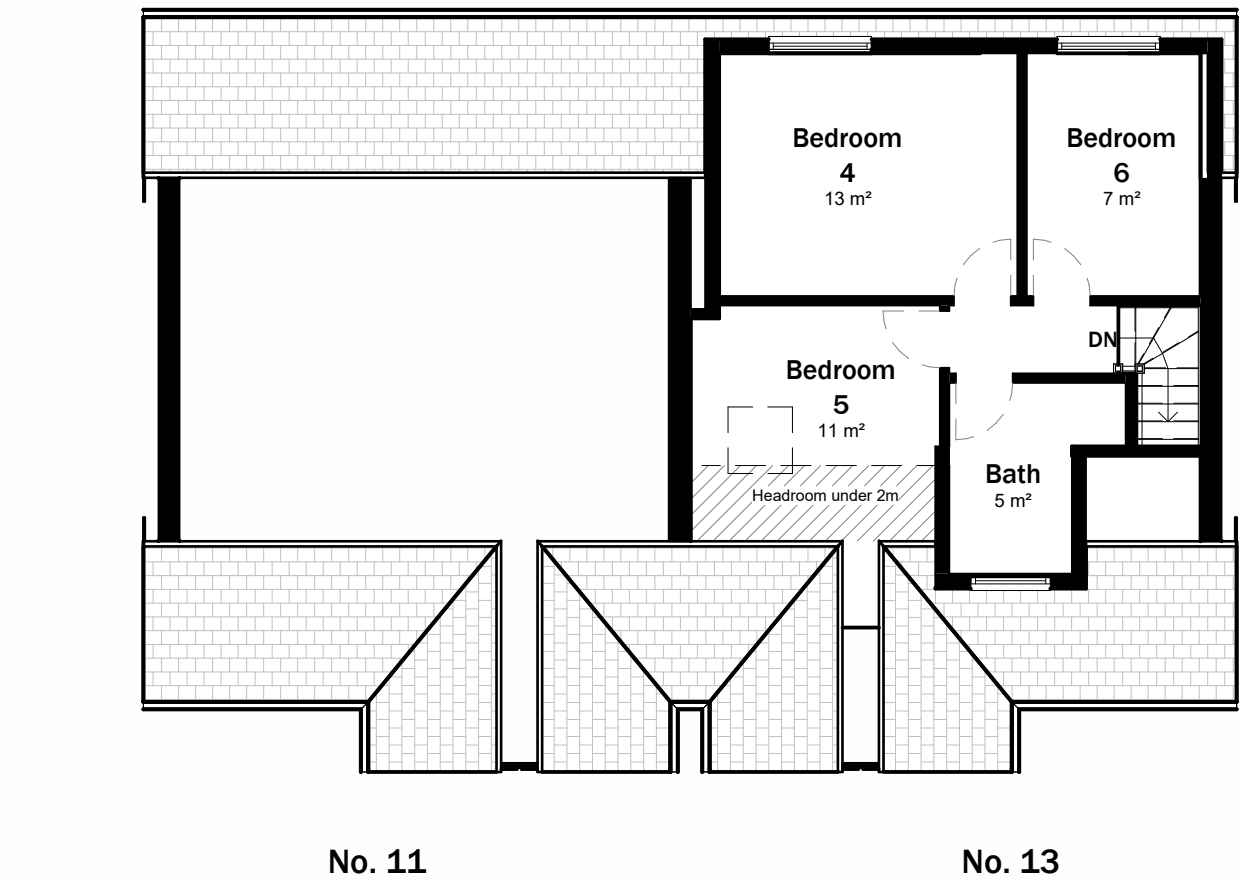


4 Second Floor - Proposed
1 : 100




5 West Elevation - Proposed (Front)
1 : 100

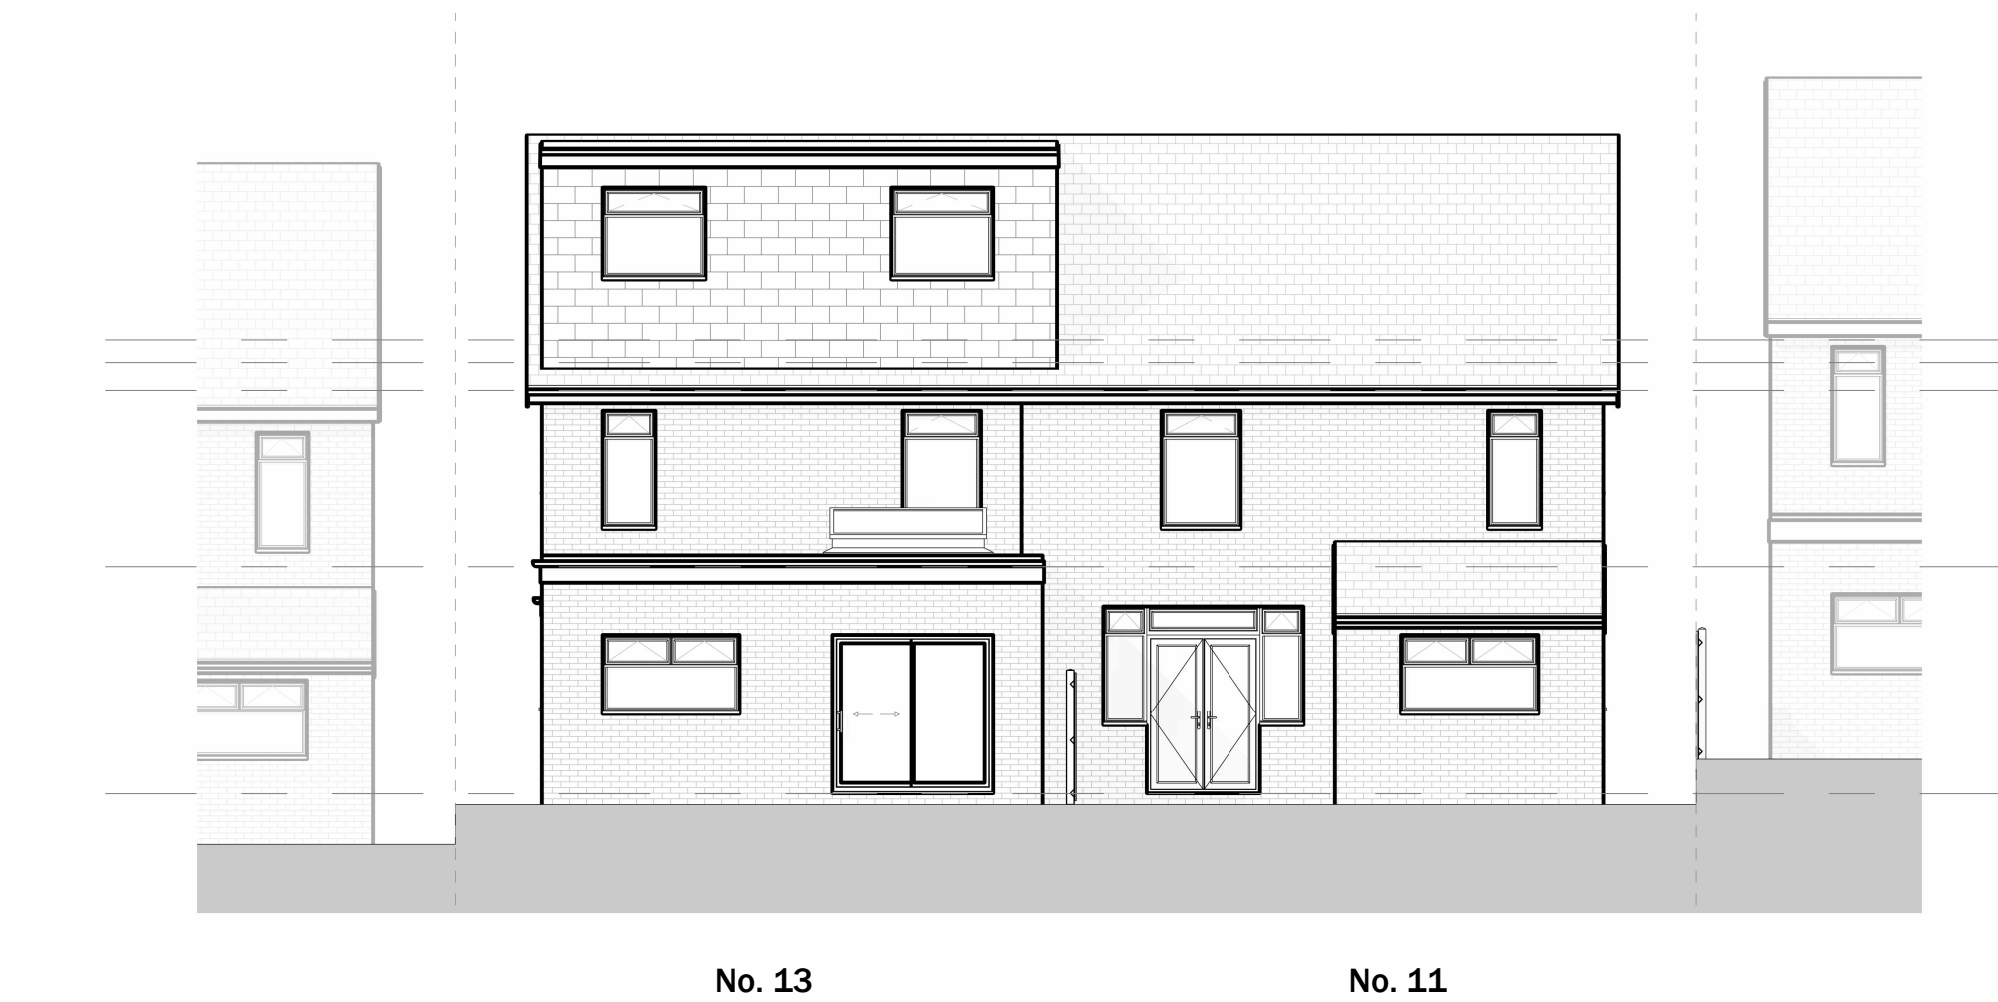

6 East Elevation - Proposed (Rear)
1 : 100

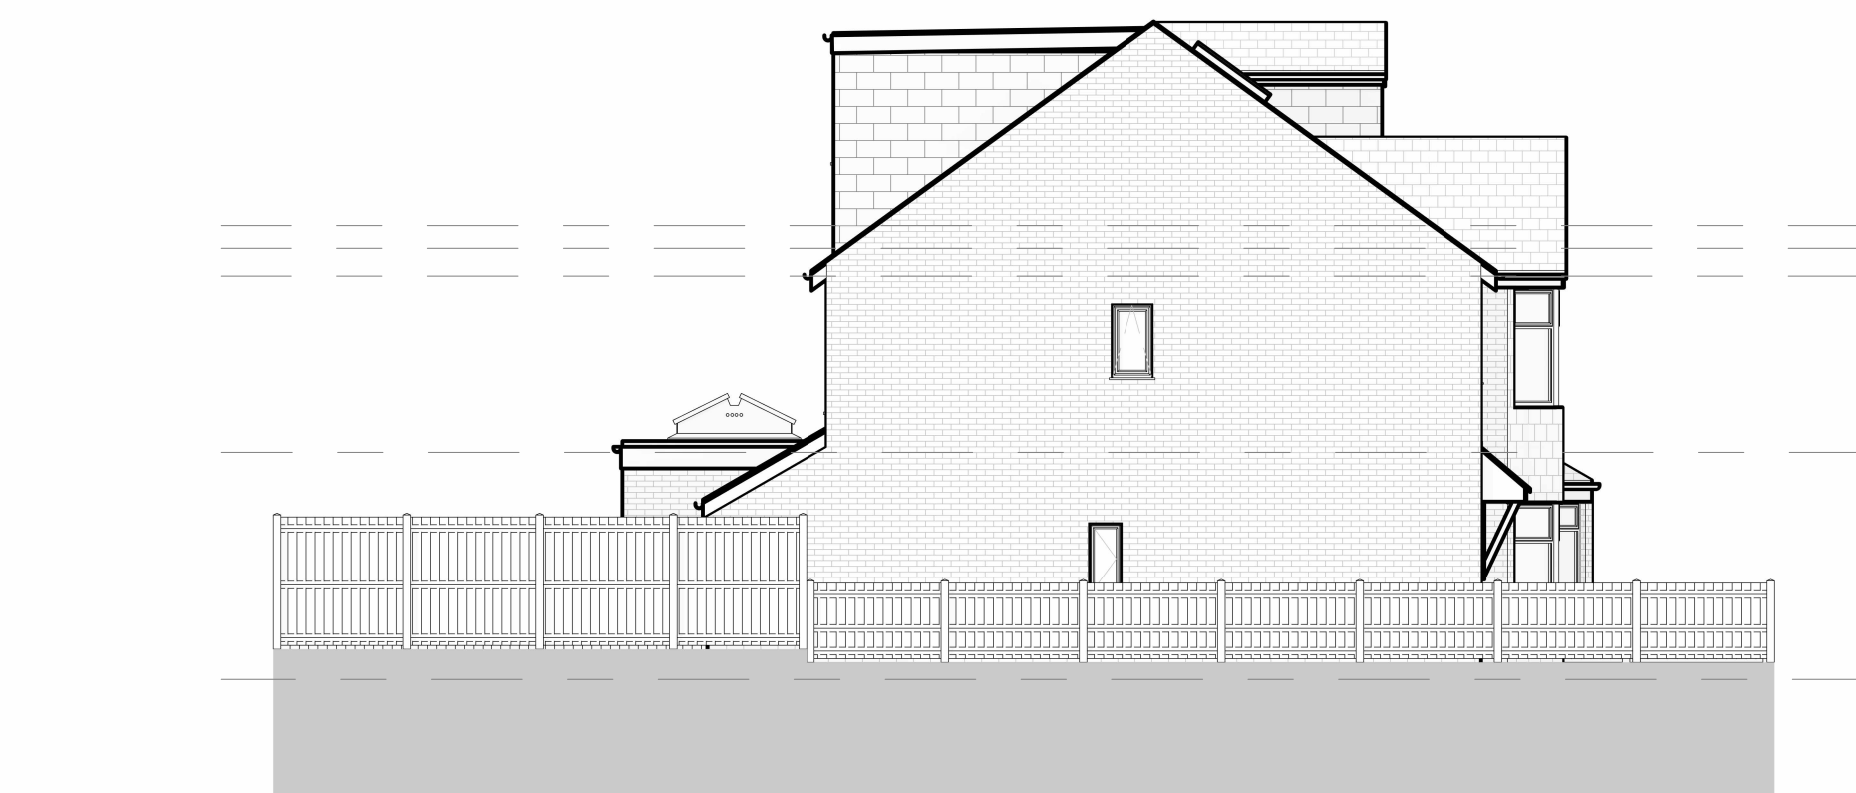

7 North Elevation - Proposed (Side)
1 : 100

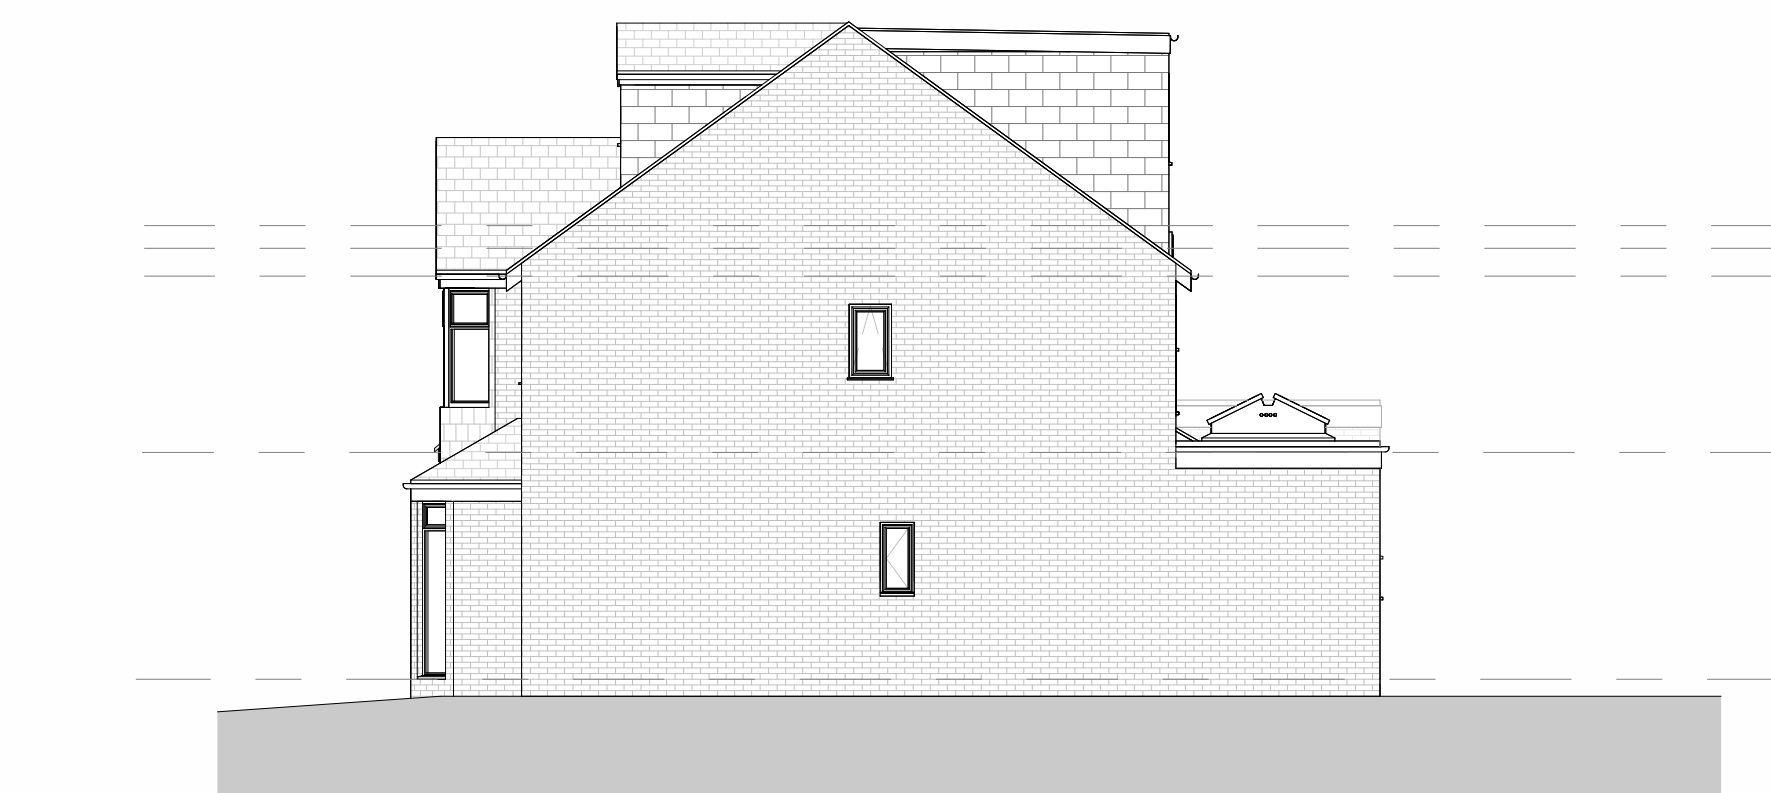

8 South Elevation - Proposed (Side)
1 : 100