





General Notes:

All levels and dimensions to be checked on site by contractor prior to commencement.

Any variations / anomalies to be reported to Hunter & Belle Ltd. Do not scale from this drawing use figured dimensions only. All work shown on this drawing to be carried out in accordance with current British Standards and Codes of Practice.

Proposed Materials:

Walls	All existing elevation materials and finishes to be retained
Roof	All existing roofing materials and finishes to be retained
Windows & Doors	All existing windows and doors to be retained

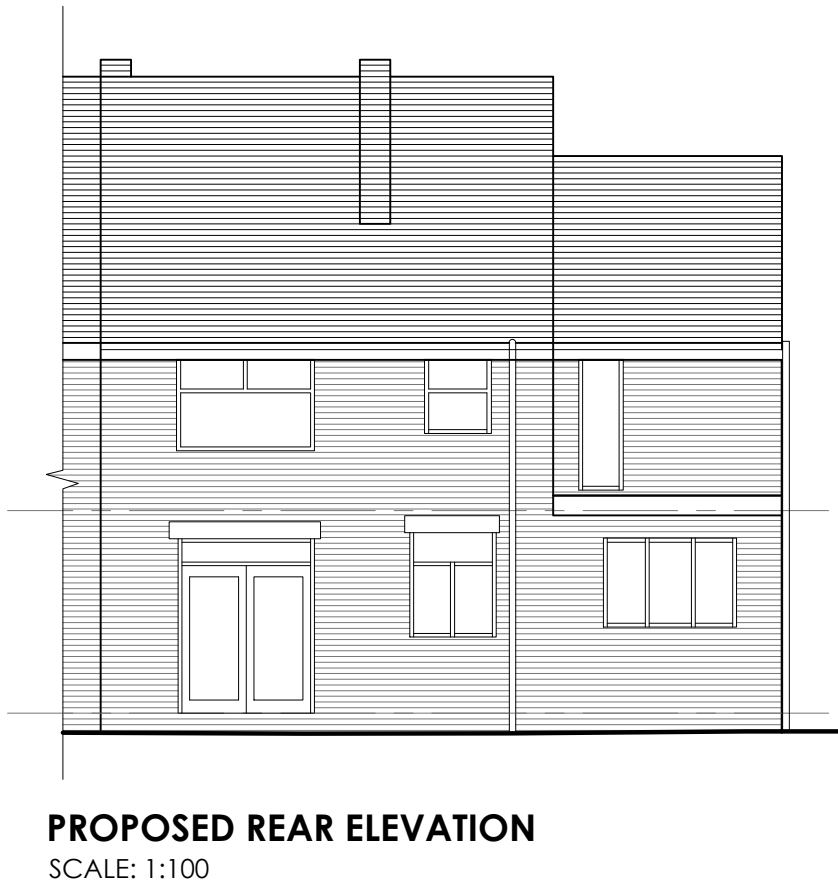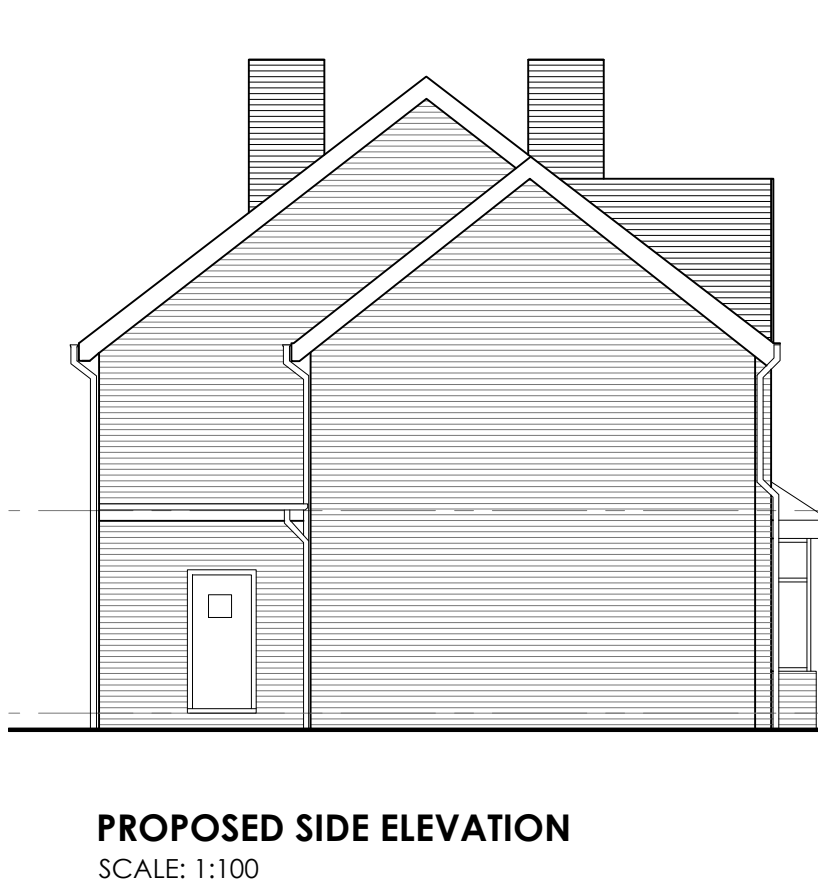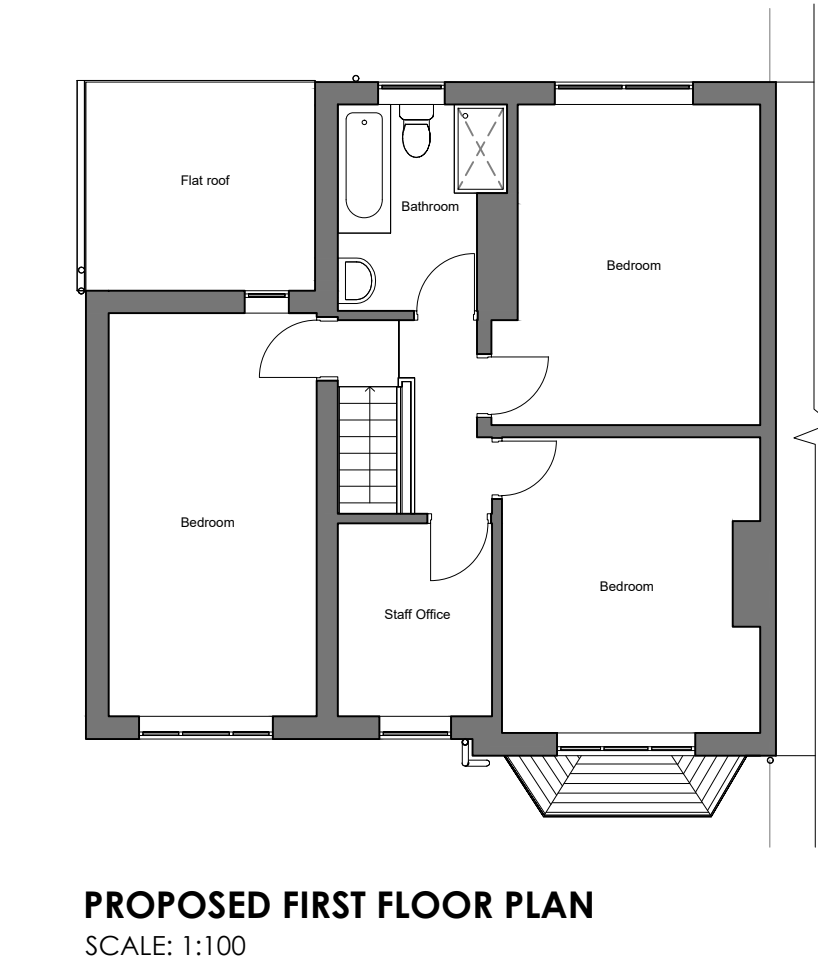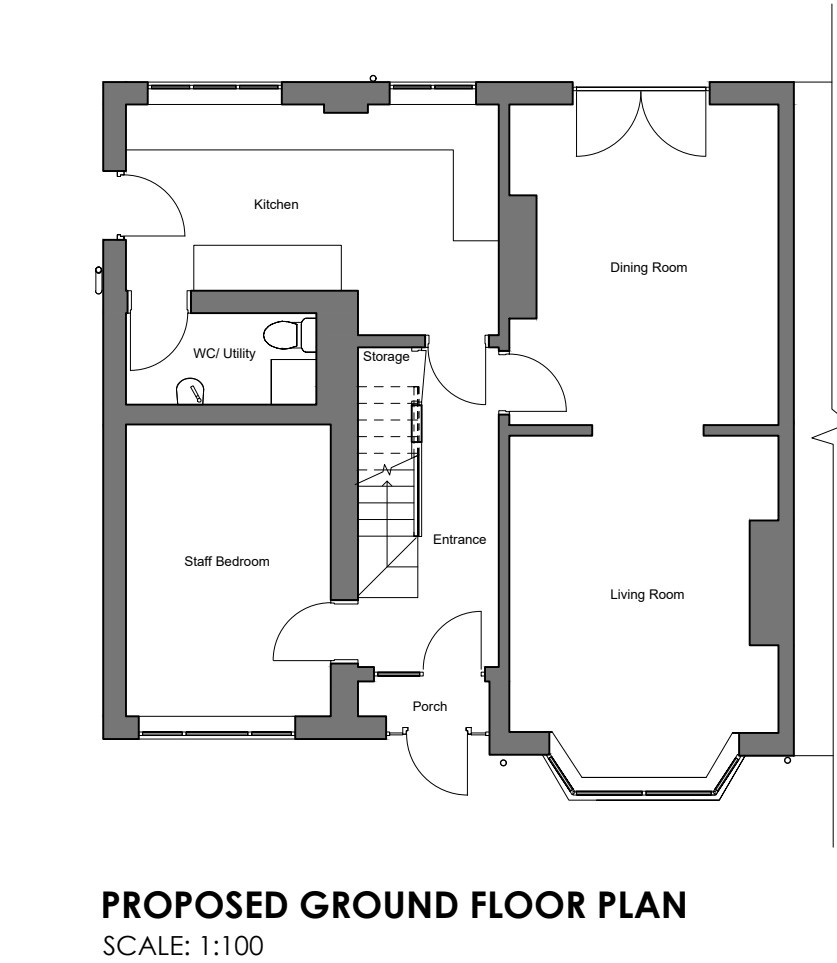

Rev: | Date: | Description:

Client: VS Property Group
Project: 254 Heywood Road, Manchester
Project No: 167 Drawing No: 011 Rev: -
Description: Proposed Dwelling Plans & Elevations

Scale: 1:100 @ A2 Date Drawn: 27.11.24

HUNTERBELLE

ARCHITECTURE • INTERIOR DESIGN

Unit 6, Withyfold Trading Estate
Withyfold Drive
Macclesfield
Cheshire SK10 2ZR
T: 01625 921 932

Purpose of Issue:

Planning Building Regs Tender Comment Approval Construction

© Hunter & Belle Ltd.