
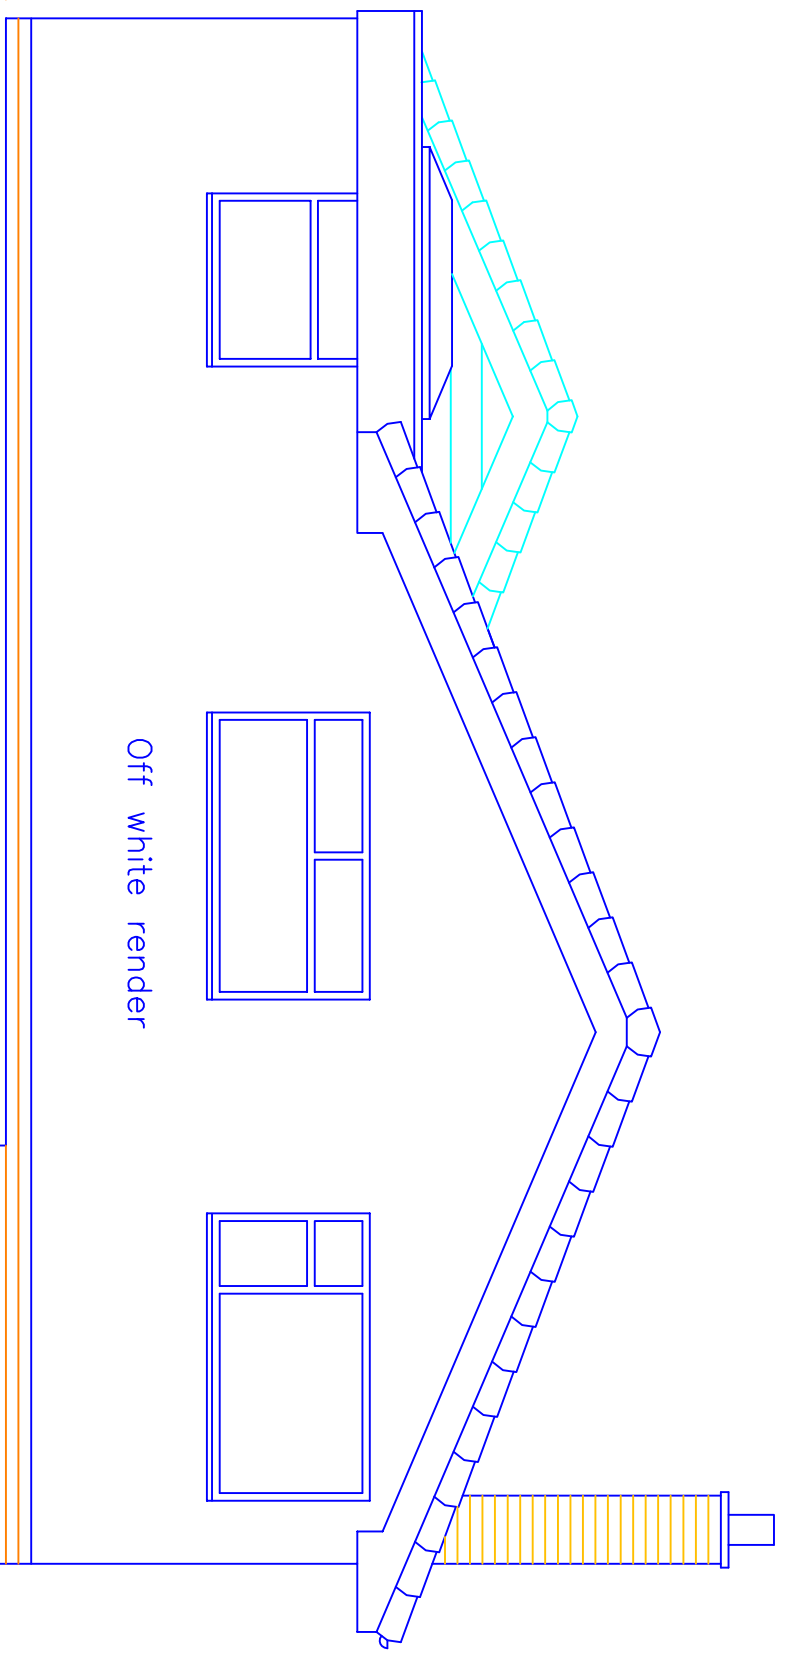
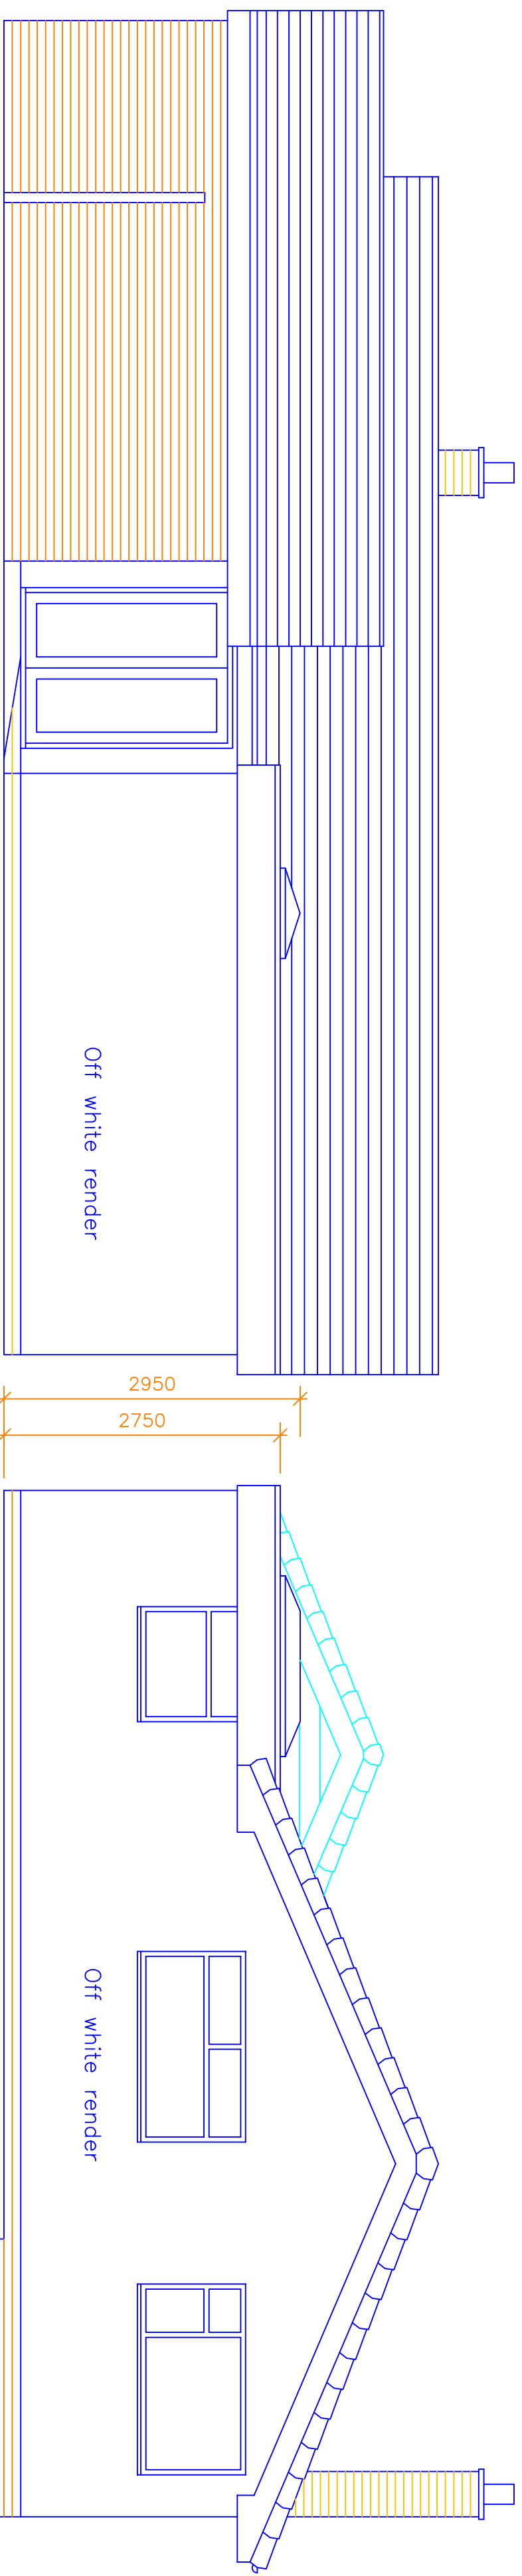
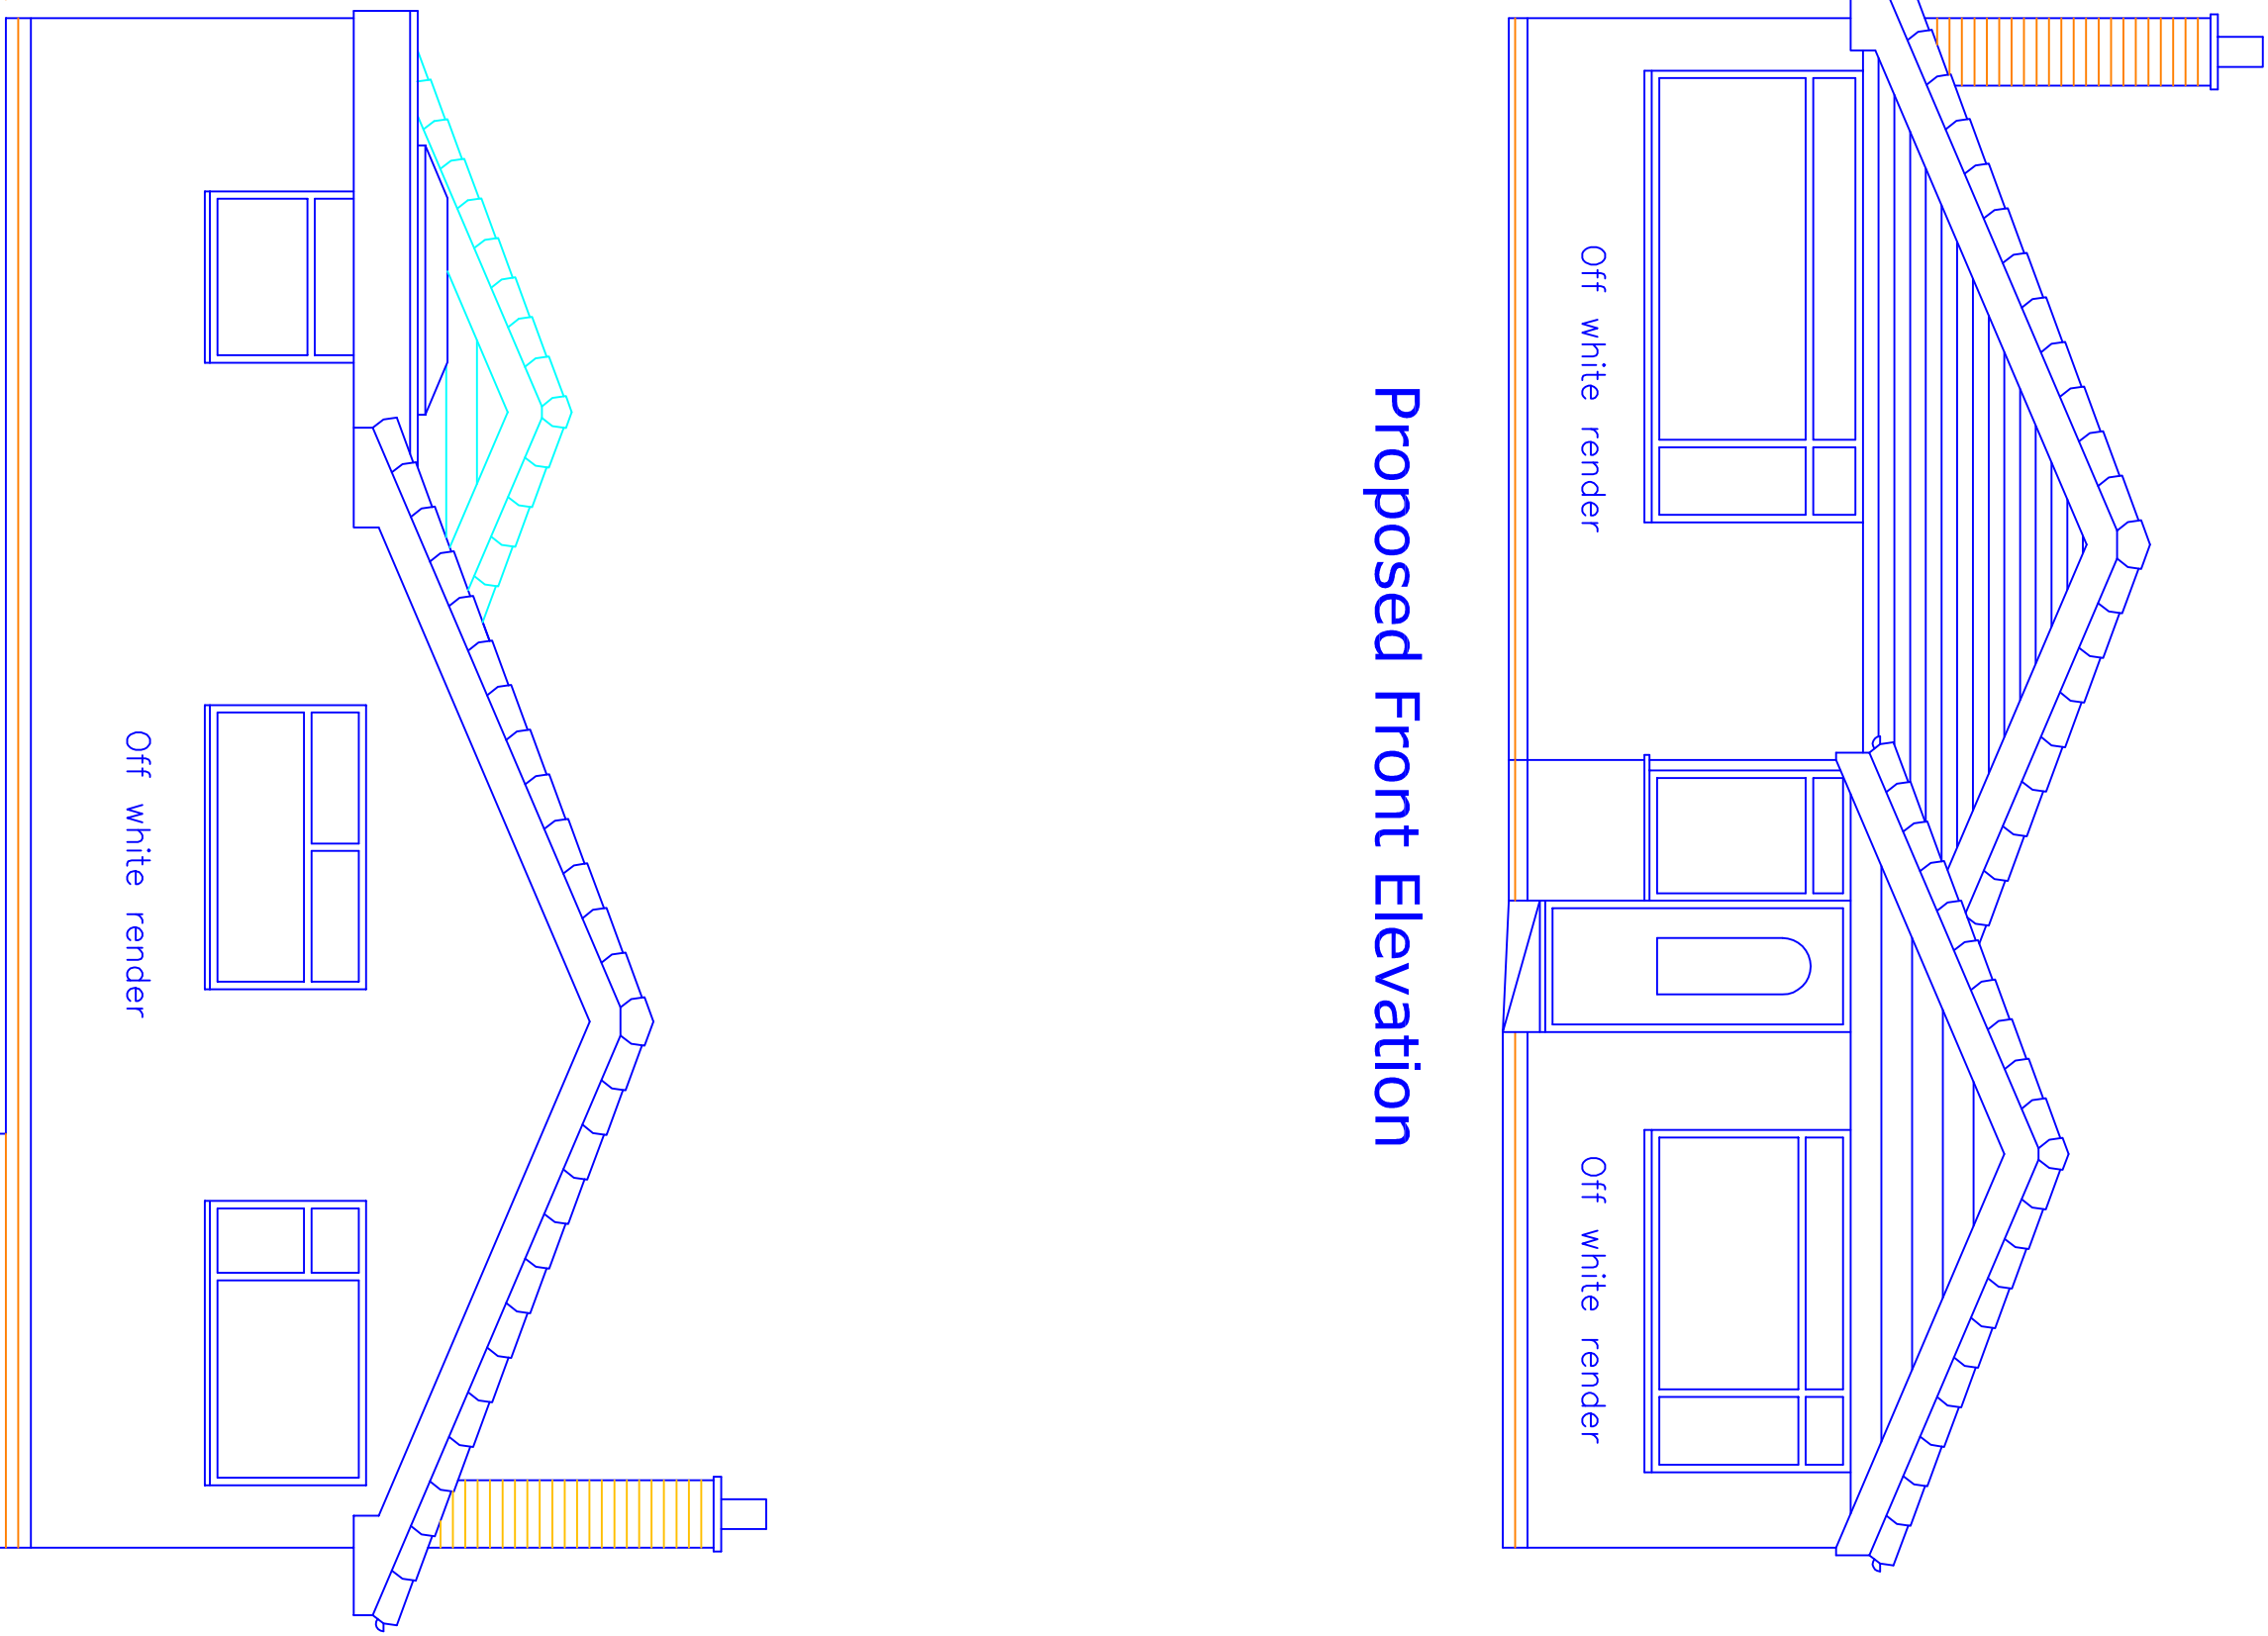
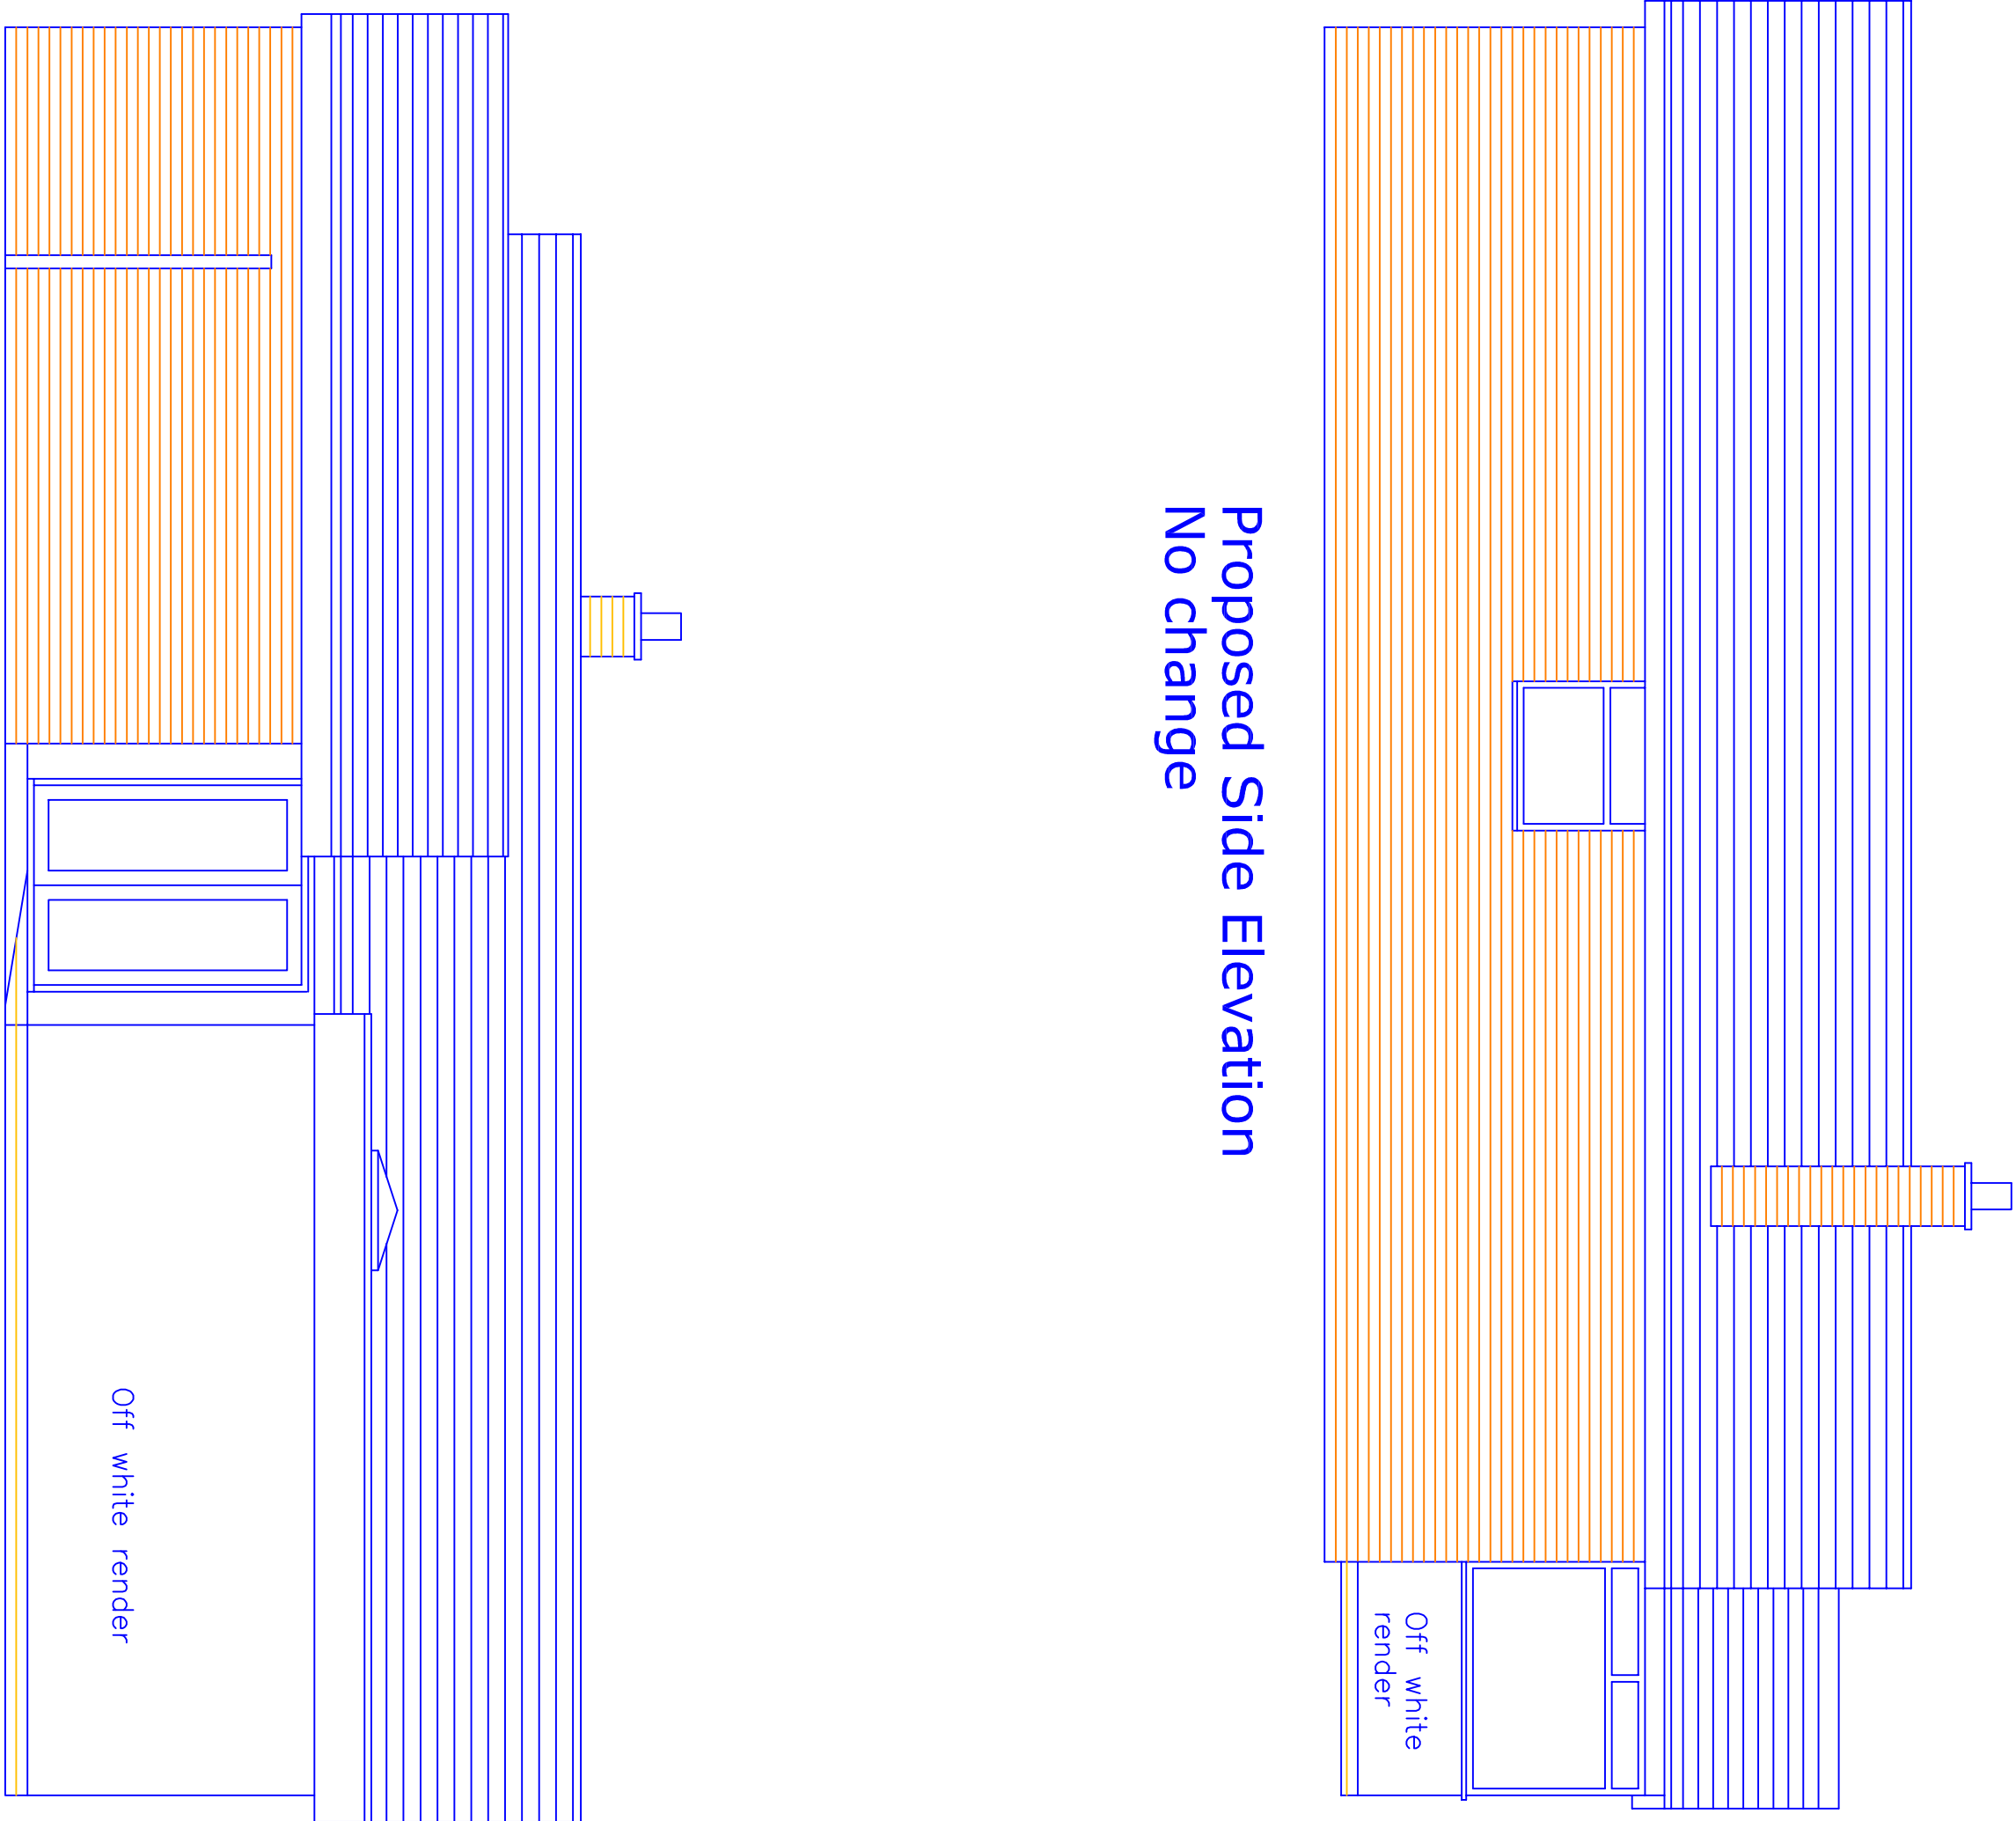


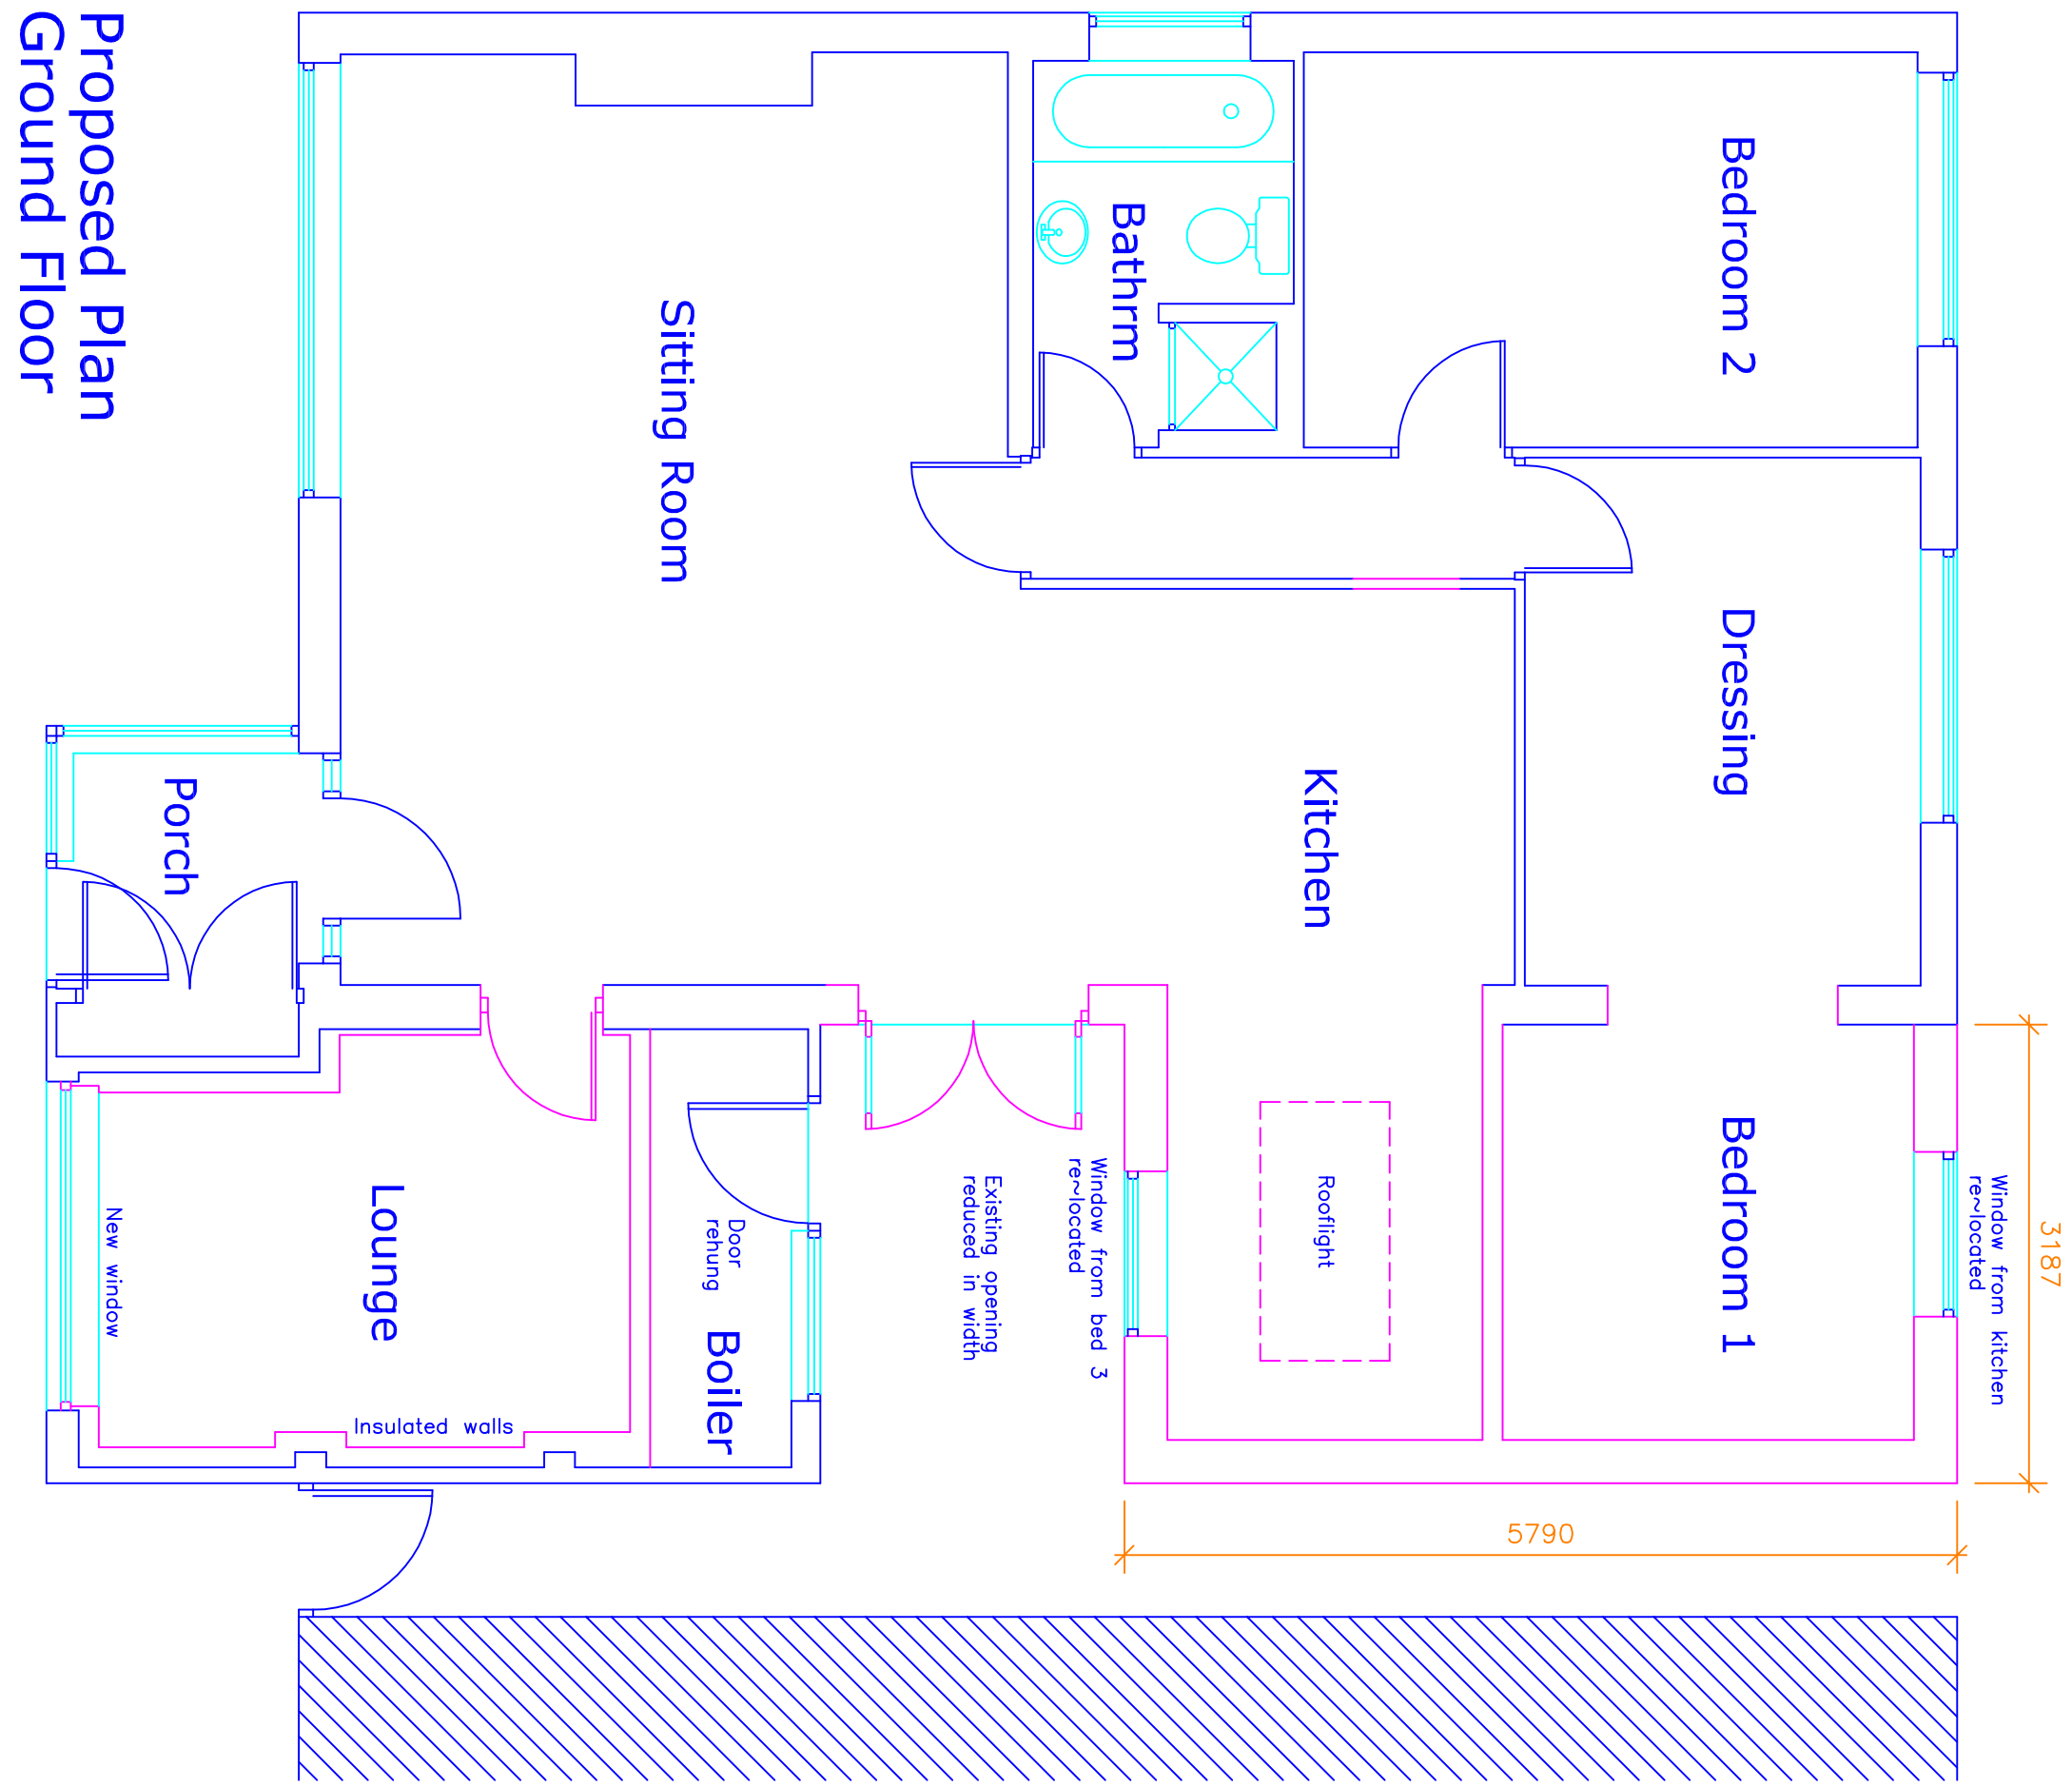

Proposed Side Elevation

Proposed Rear Elevation

Materials:

- Roof: Brown interlocking concrete tiles.
Flat roof – single ply membrane, colour dark grey
- Walls: Red~brown multi stock brick and render
Feature stone facings on front elevation rendered
White upvc cladding across 3 apex
- Windows & Doors: White upvc frames