


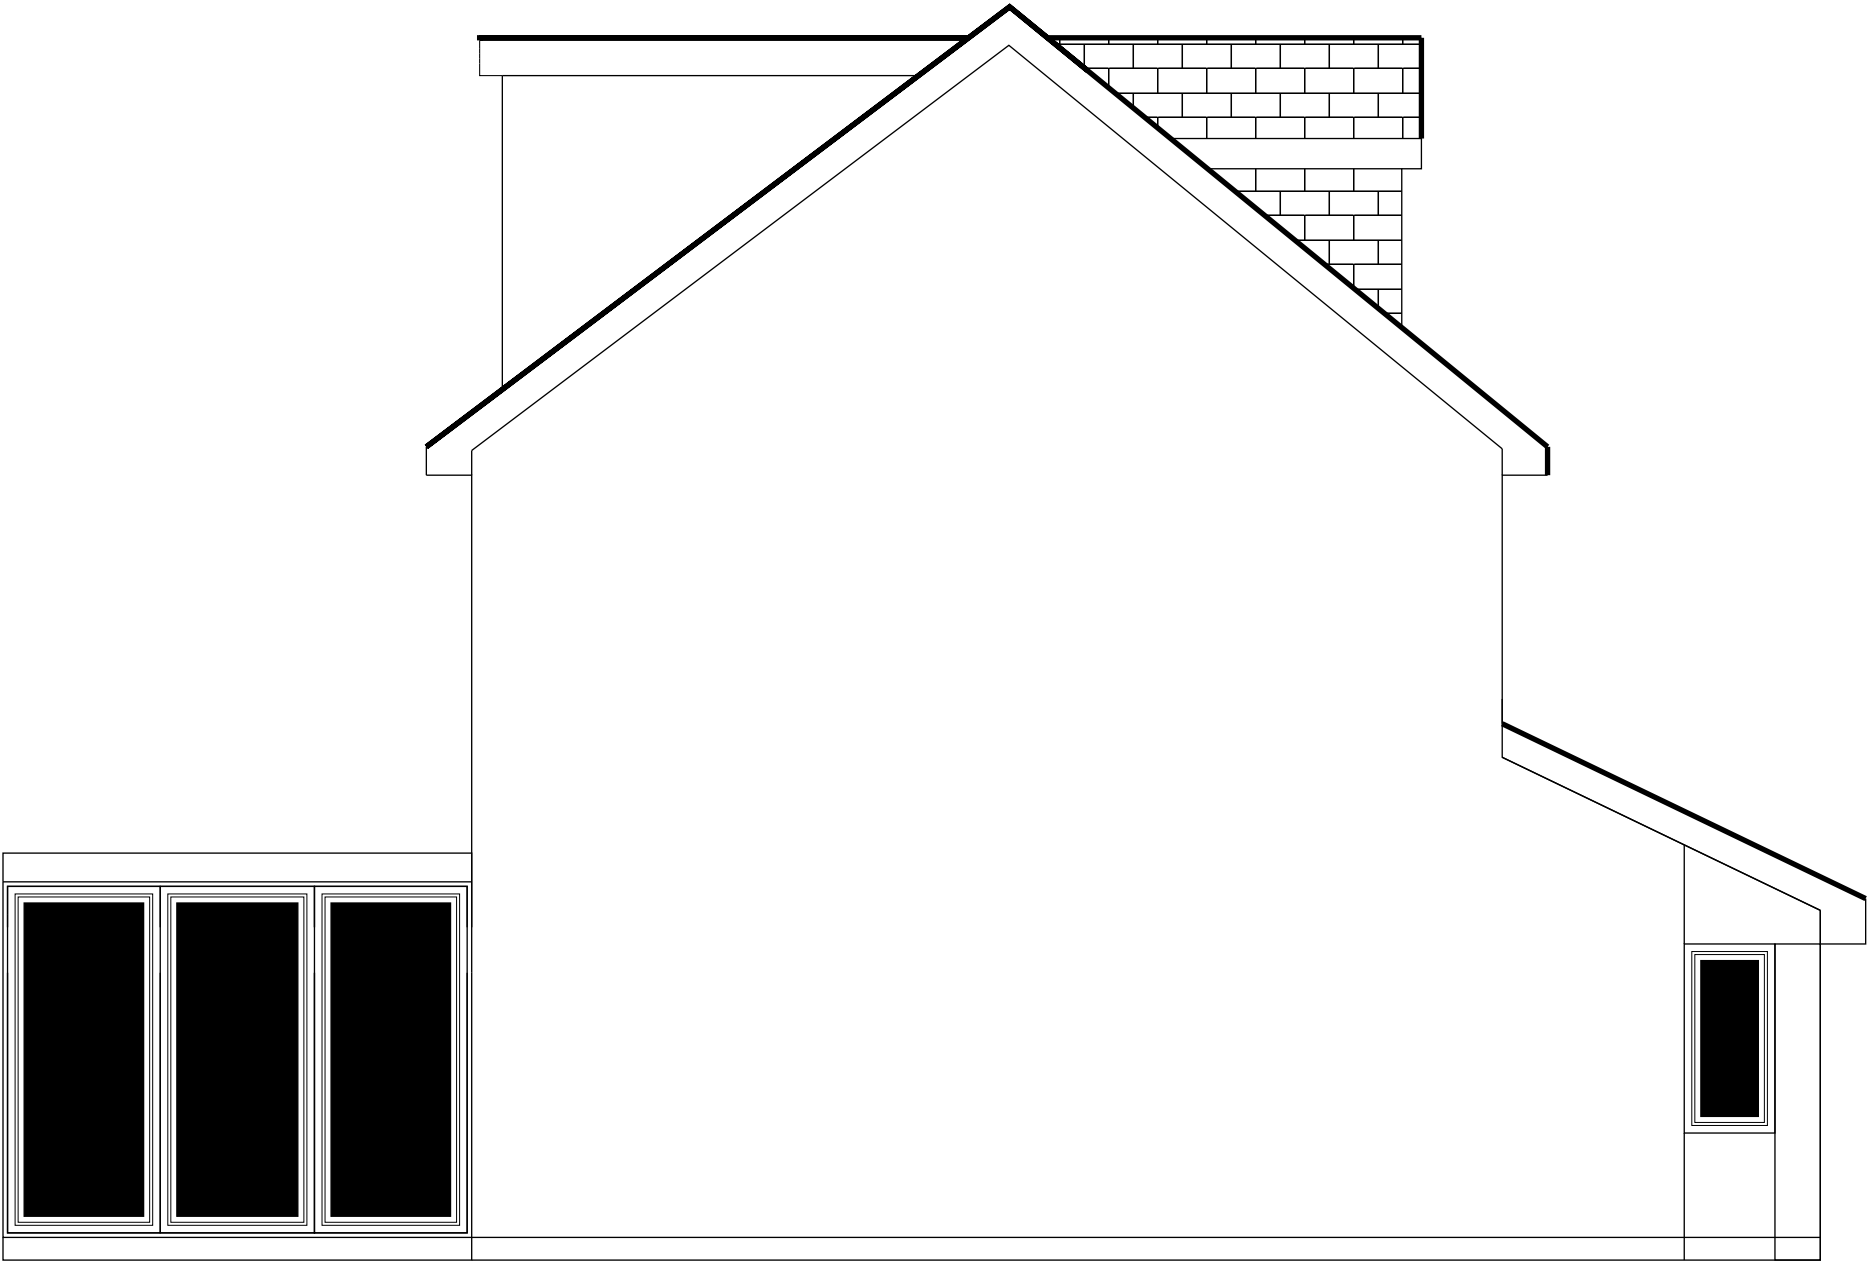

PROPOSED SIDE ELEVATION



SOLUTIONS
Elevating Life Through Great Design

FOR ANNOTATION ONLY FULL SPEC TO BE PROVIDED BY TRUSS MANUFACTURER

ALL DIMENSIONS FOR ORDERING PURPOSES TO BE CONFIRMED BY THE CONTRATCOR

RECOMEND DOUBLE TRUSS TO ACHEIVE FLOOR SPANS REQUIRED

ANY ALTERATION OR DEVIATION MUST BE CONFIRMED WITH THE ARCHITECT/ENGINEER/LPA/LABC PRIOR TO ANY WORKS BEING CARRIED OUT. IT IS THE CONTRACTORS SOLE RESPONSIBILITY TO CONFIRM ALL SITE MEASUREMENTS PRIOR TO ANY ORDERING OR COMMENCEMENT AS NO RESPONSIBILITY IS ACCEPTED OR IMPLIED BY THE ARCHITECT/ENGINEER ETC.

THE DRAWINGS AND INFORMATION HERIN IS AND REMAINS SOLELY THE PROPERTY OF THE ARCHITECT ANY UNAUTHORISED USE/COPYING/SHARING/PUBLICATION/SUBMISSION ETC WILL NOT BE PERMITTED UNDER COPYRIGHT LAW/INTELLECTUAL PROPERTY. THIS USE ALSO EXTENDS TO THAT OF THE LPA/ LABC AND CHECKS MUST BE MADE TO SATISFY THE SOURCE OF THE DOCUMENT PRIOR TO USE.

PROJECT/JOB/DWG N0/

PMC/004/01/BC

CLIENT

MR PAUL MCDONALD

PROJECT

LOFT CONVERSION AND DORMER AT 35 BANKSIDE AVENUE
RADCLIFFE

SCALE

1:50

Archtech Design Solutions
Steve Jackson Dip con Dip
arch
14 Maitland Place,
Rossendale,
Lancs
BB4 6AT
07792183353
archtech-design@icloud.com
Archtech-design.co.uk