


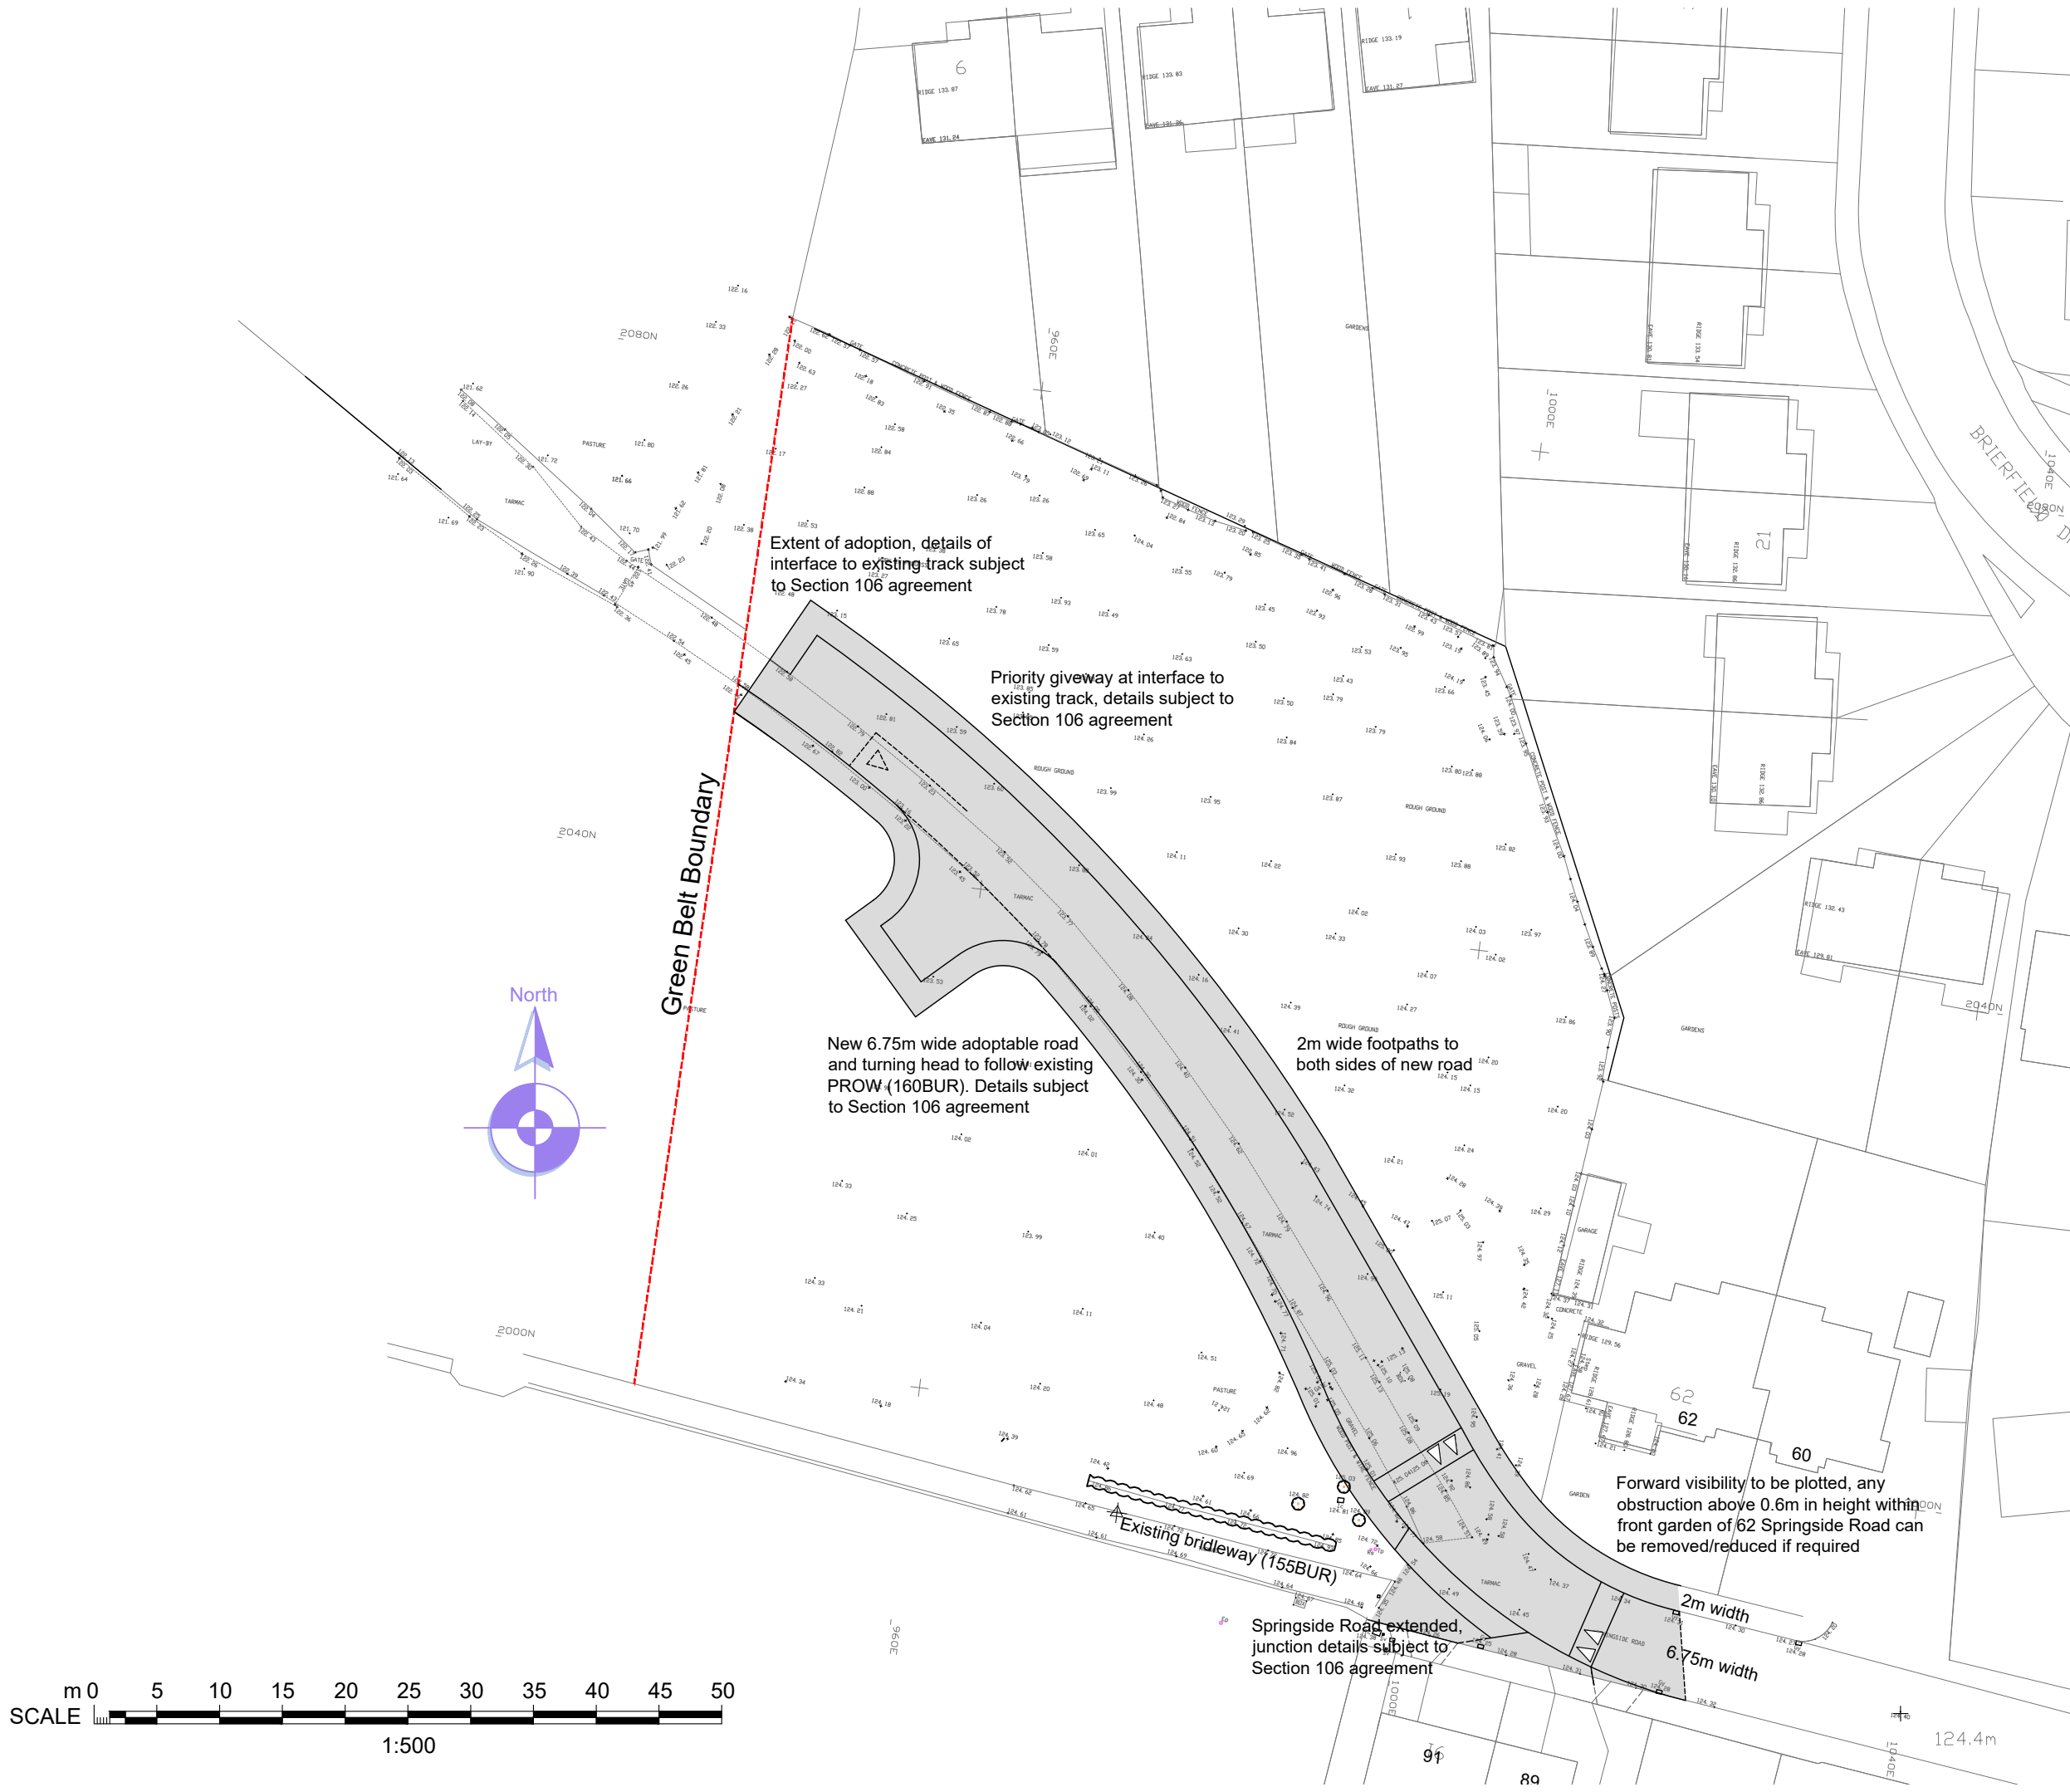

IMPORTANT

- © This drawing is copyright and remains the property of this practice
- Do not scale this drawing
- All dimensions to be checked on site
- Positions of existing services to be confirmed prior to proceeding

REVISION STATUS

S Information issued for feasibility or scheme design.
T Information issued for tender purposes only.
C Information issued for Construction.
NB: Only those drawings containing a C revision to be used for construction.

NOTES

REVISION	DATE	DESCRIPTION
CLIENT Cornell Group		
PROJECT Proposed Residential Development Land off Springside Road		
DRAWING TITLE Proposed Access Road		
SCALE 1:500@A3	DATE Feb '21	DRAWN PRH
DRG NO. EAD_126_P_104	CHECKED PRH	REVISION

Evolve Architectural Design Ltd

2 St Matthews School House
Stanhill Lane
Oswaldtwistle
Accrington
Lancashire BB5 4PZ
T 01254 469702
M 07957 592102
E paul@evolvead.co.uk
www.evolvead.co.uk