


C:\Users\lewis.dawber\RSK Group\SCP Job Library 2025 - Documents\250466 - Springside Road, Bury\03 Data\Drawings

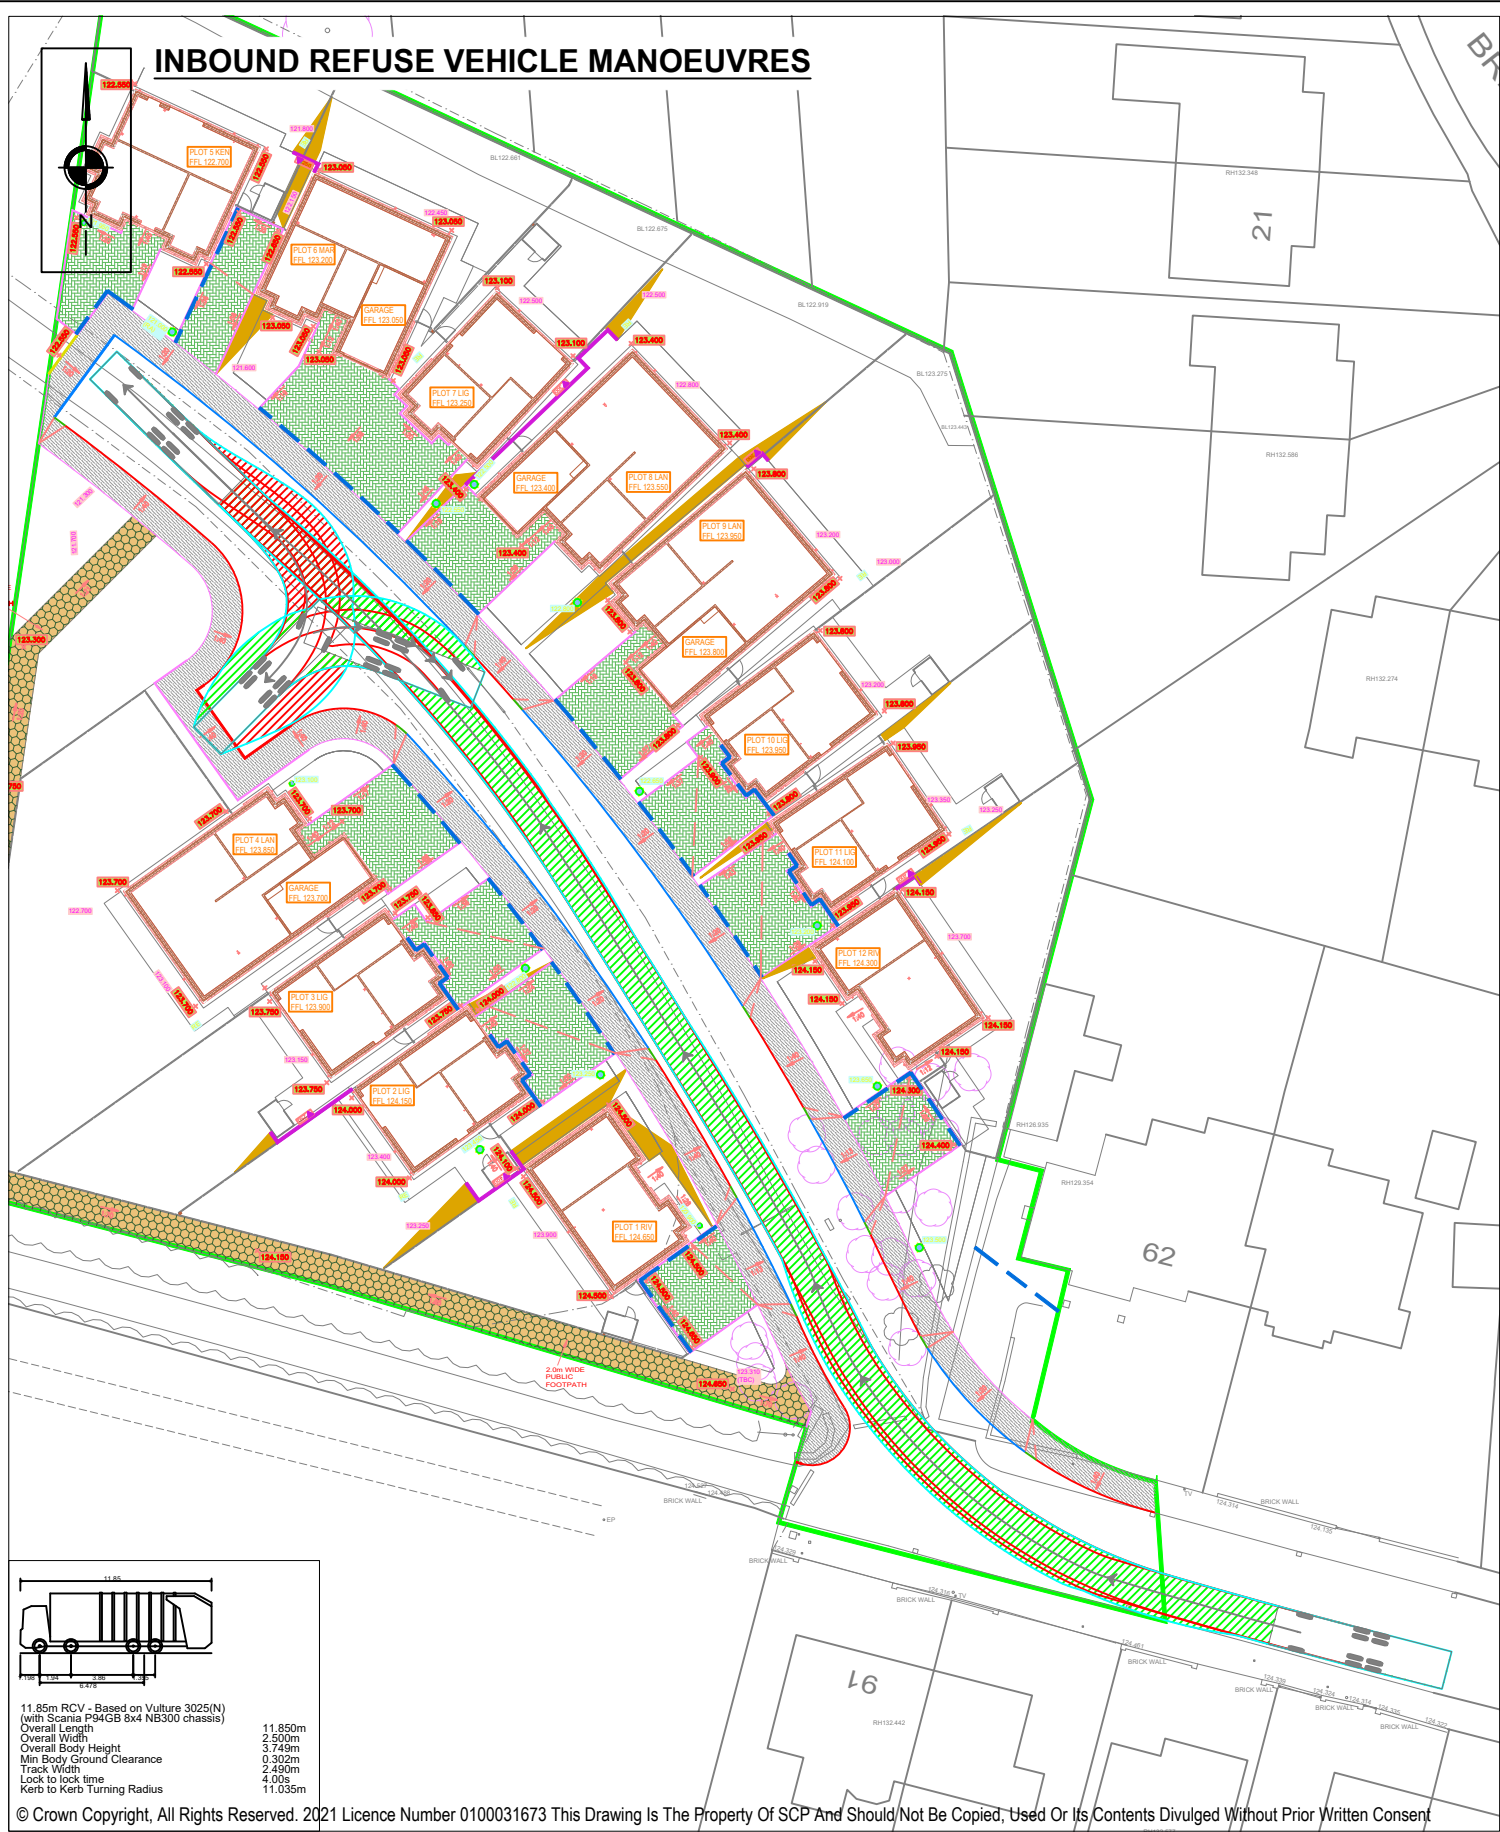

-	-	-	-
-	-	-	-
-	-	-	-
-	-	-	-
Rev	Description	Date	By
REVISIONS			

Drawn By:	LD	Date:	08.06.2026
Checked:	CT	Scale@A3:	1:500
Approved:	CT	Status:	PLANNING

Client Name:	EDGEFOLD HOMES LIMITED
Project Title:	SPRINGSIDE ROAD, BURY

Drawing Title:	SWEPT PATH ANALYSIS – S38 PLAN (REF: J292_122_S38)
----------------	---

Drawing No.	SCP/250466/ATR03
Rev.	-

SCP

an RSK company

Office of Origin: Manchester Tel: 0161 832 4400
www.scptransport.co.uk - www.rskgroup.com