



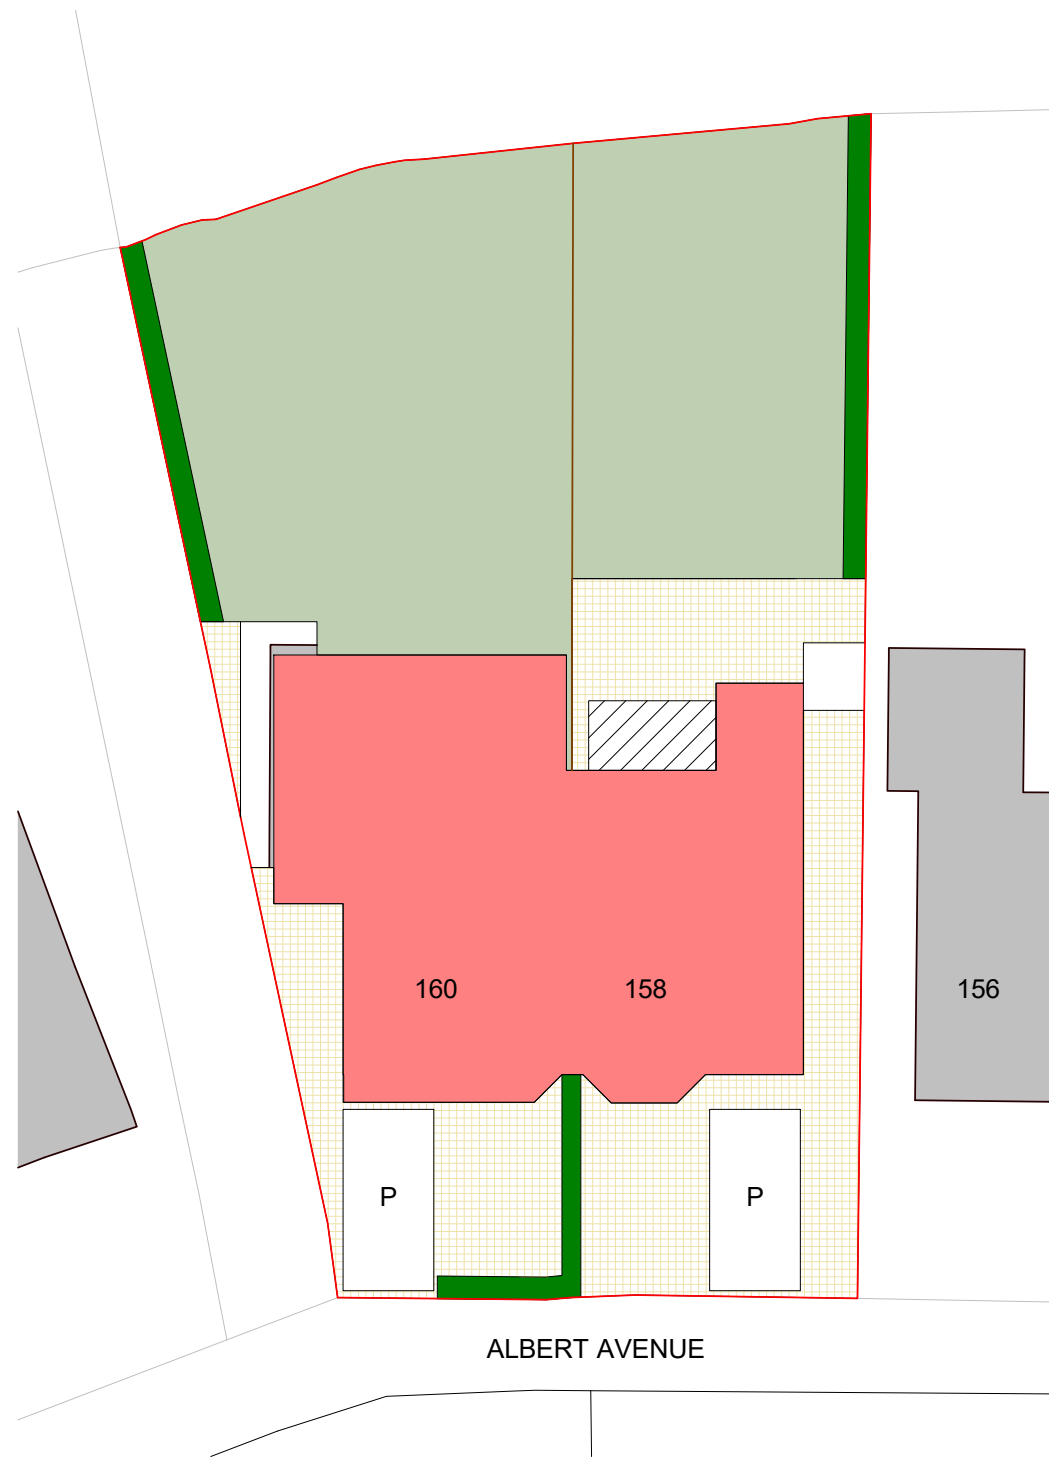

1 Site - Existing
1 : 200

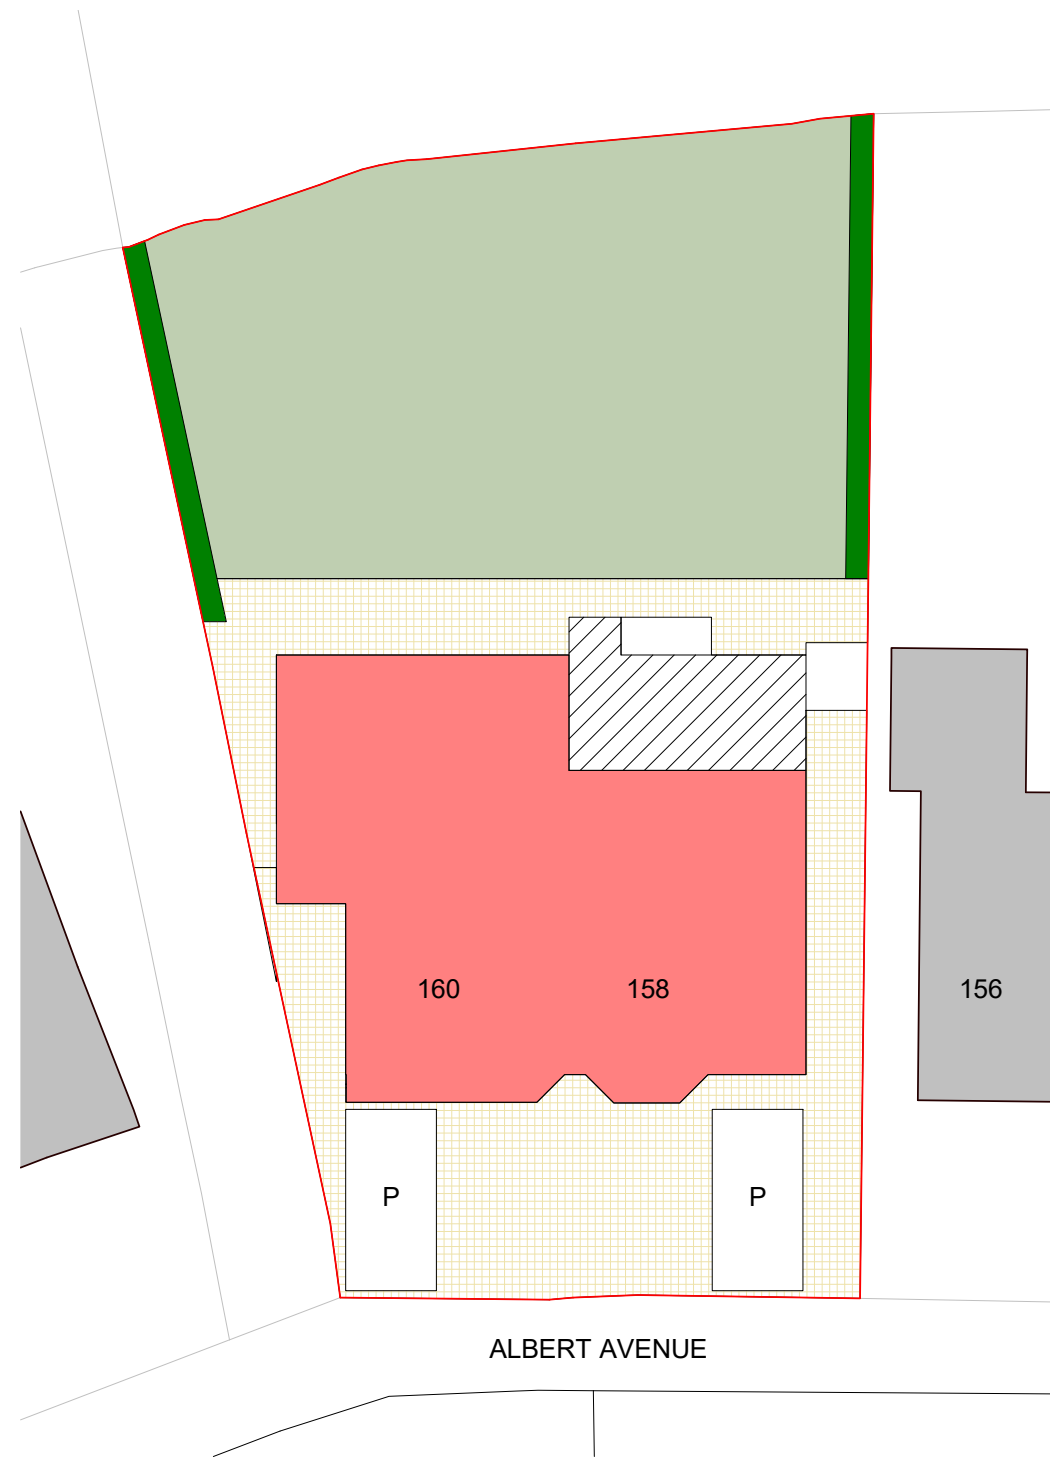

2 Site - Proposed
1 : 200

PROJECT	158 & 160 Albert Avenue	PROJECT NUMBER		DRAWING NUMBER		REV	G O L D S K E T C H S T U D I O S www.goldskech.co.ukinfo@goldskech.co.uk0161 792 9595			
TITLE	Site - Existing and Proposed	GSS21127		005		2				
CLIENT	Mr J Lewin	DRAWN BY	CHECKED BY	DATE	SCALE (@ A1)		2 1 No.	Parking added BUILDING REGS Description	17/08/2022 05/07/2022 Date	NOTES © COPYRIGHT : ALL RIGHTS RESERVED. THIS DRAWING MUST NOT BE REPRODUCED WITHOUT PRIOR WRITTEN CONSENT. DRAWING TO BE USED FOR THE STATUS INDICATED ONLY. ALL DIMENSIONS AND SETTING OUT SHALL BE CHECKED AND CONFIRMED ON SITE. ANY DISCREPANCIES TO BE REPORTED TO THE DESIGNER PRIOR TO THE COMMENCEMENT OF ANY WORK. ALL WORK AND MATERIALS TO BE IN ACCORDANCE WITH CURRENT STATUTORY LEGISLATION. RELEVANT CODES OF PRACTICE AND BRITISH STANDARDS. ALL DIMENSIONS ON THIS DRAWING ARE IN MILLIMETRES (UNLESS OTHERWISE STATED).
		TP	SG	01/04/2022	1 : 200		STATUS PLANNING			

GOLD SKETCH
S T U D I O S

www.goldsketch.co.uk info@goldsketch.co.uk 0161 792 9595