
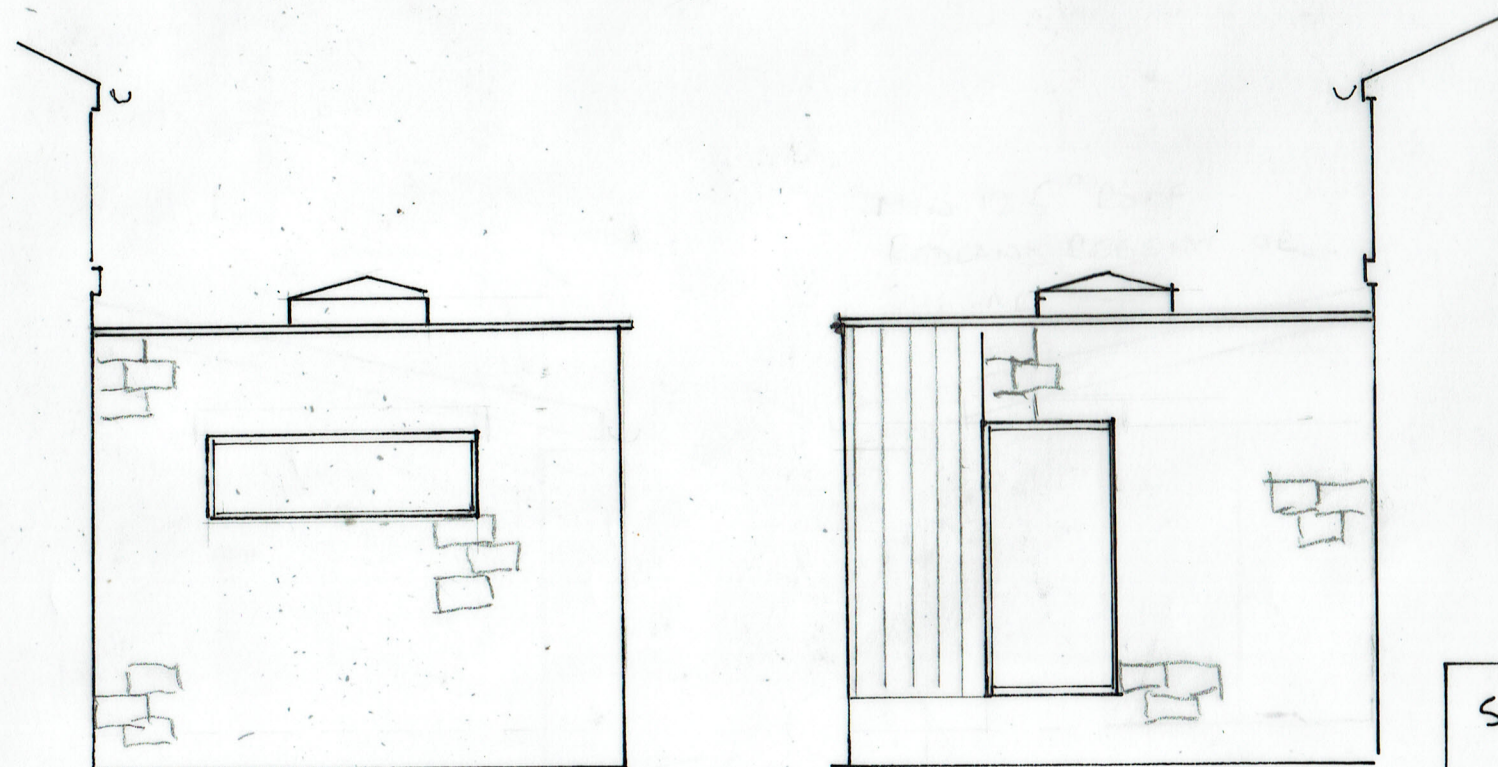
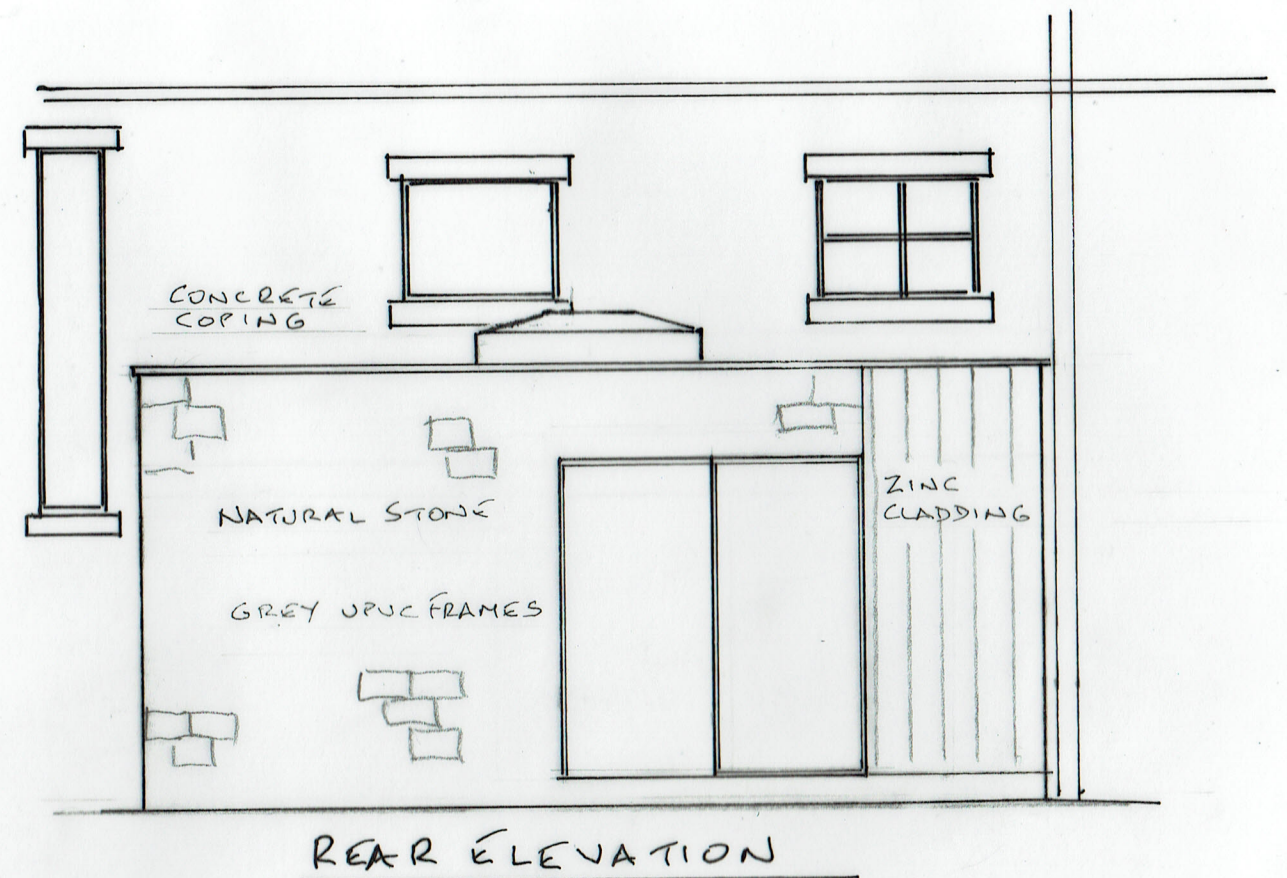


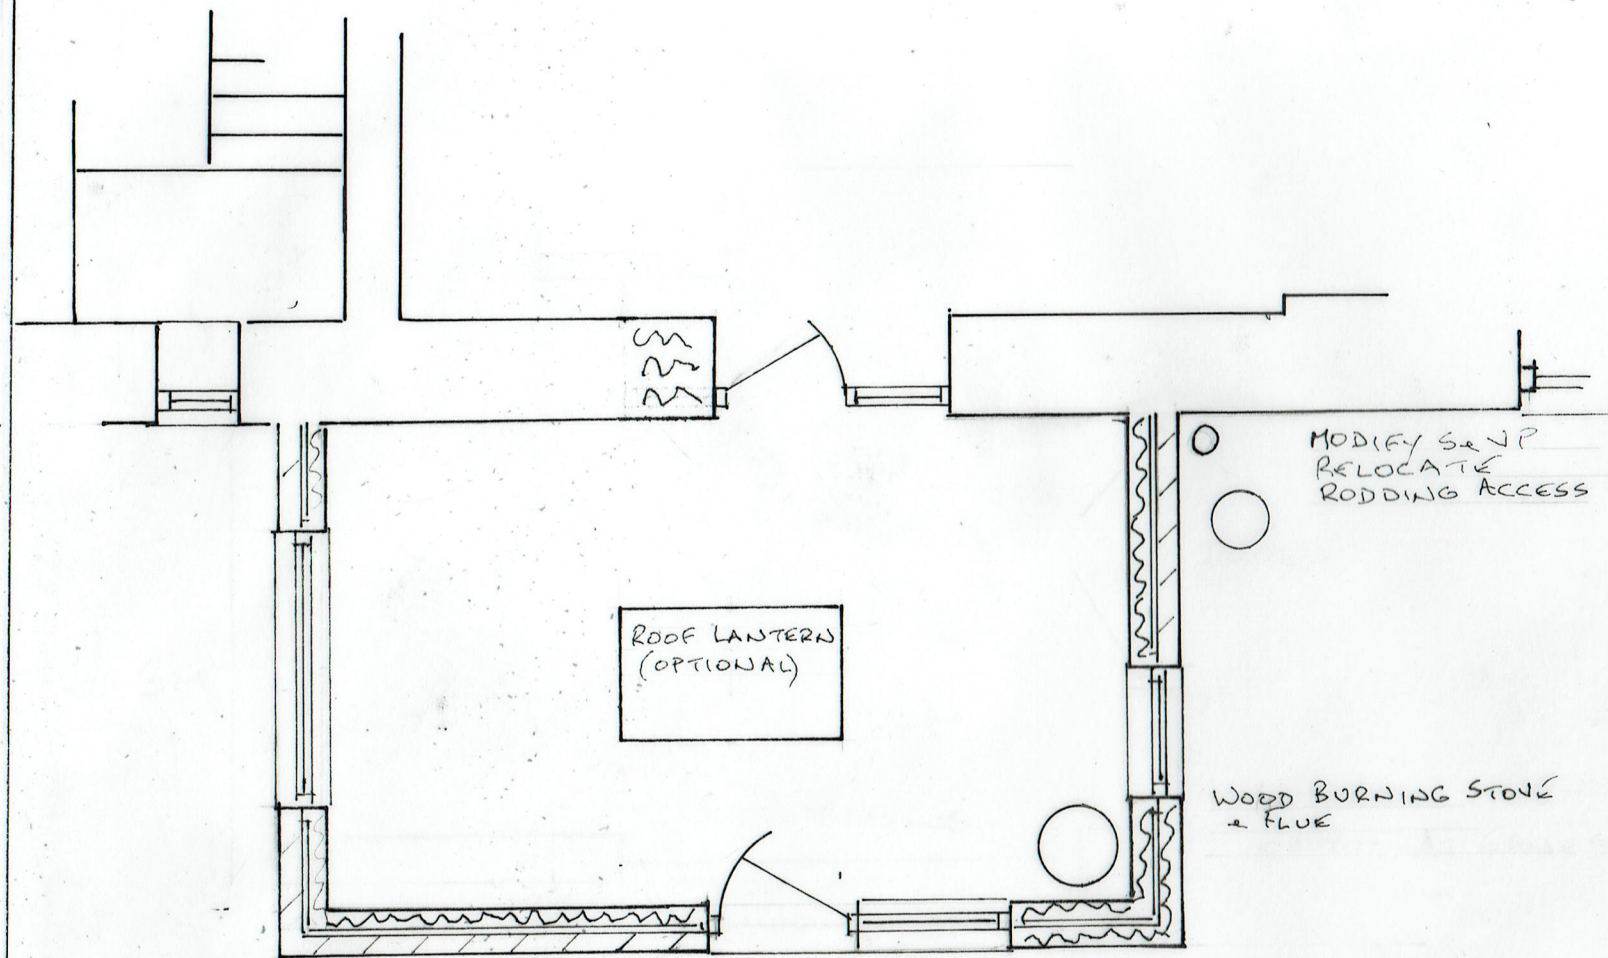

SIDE ELEVATIONS

SCALE 1:50 @ A3 0 ————— METRES 5

6. PROPOSED PLAN & ELEVATIONS

27/11/2021

21/6/14/06

SINGLE STOREY REAR EXTENSION

BIRCHEN BOWER FARM, HARWOOD ROAD, TOTTINGTON