


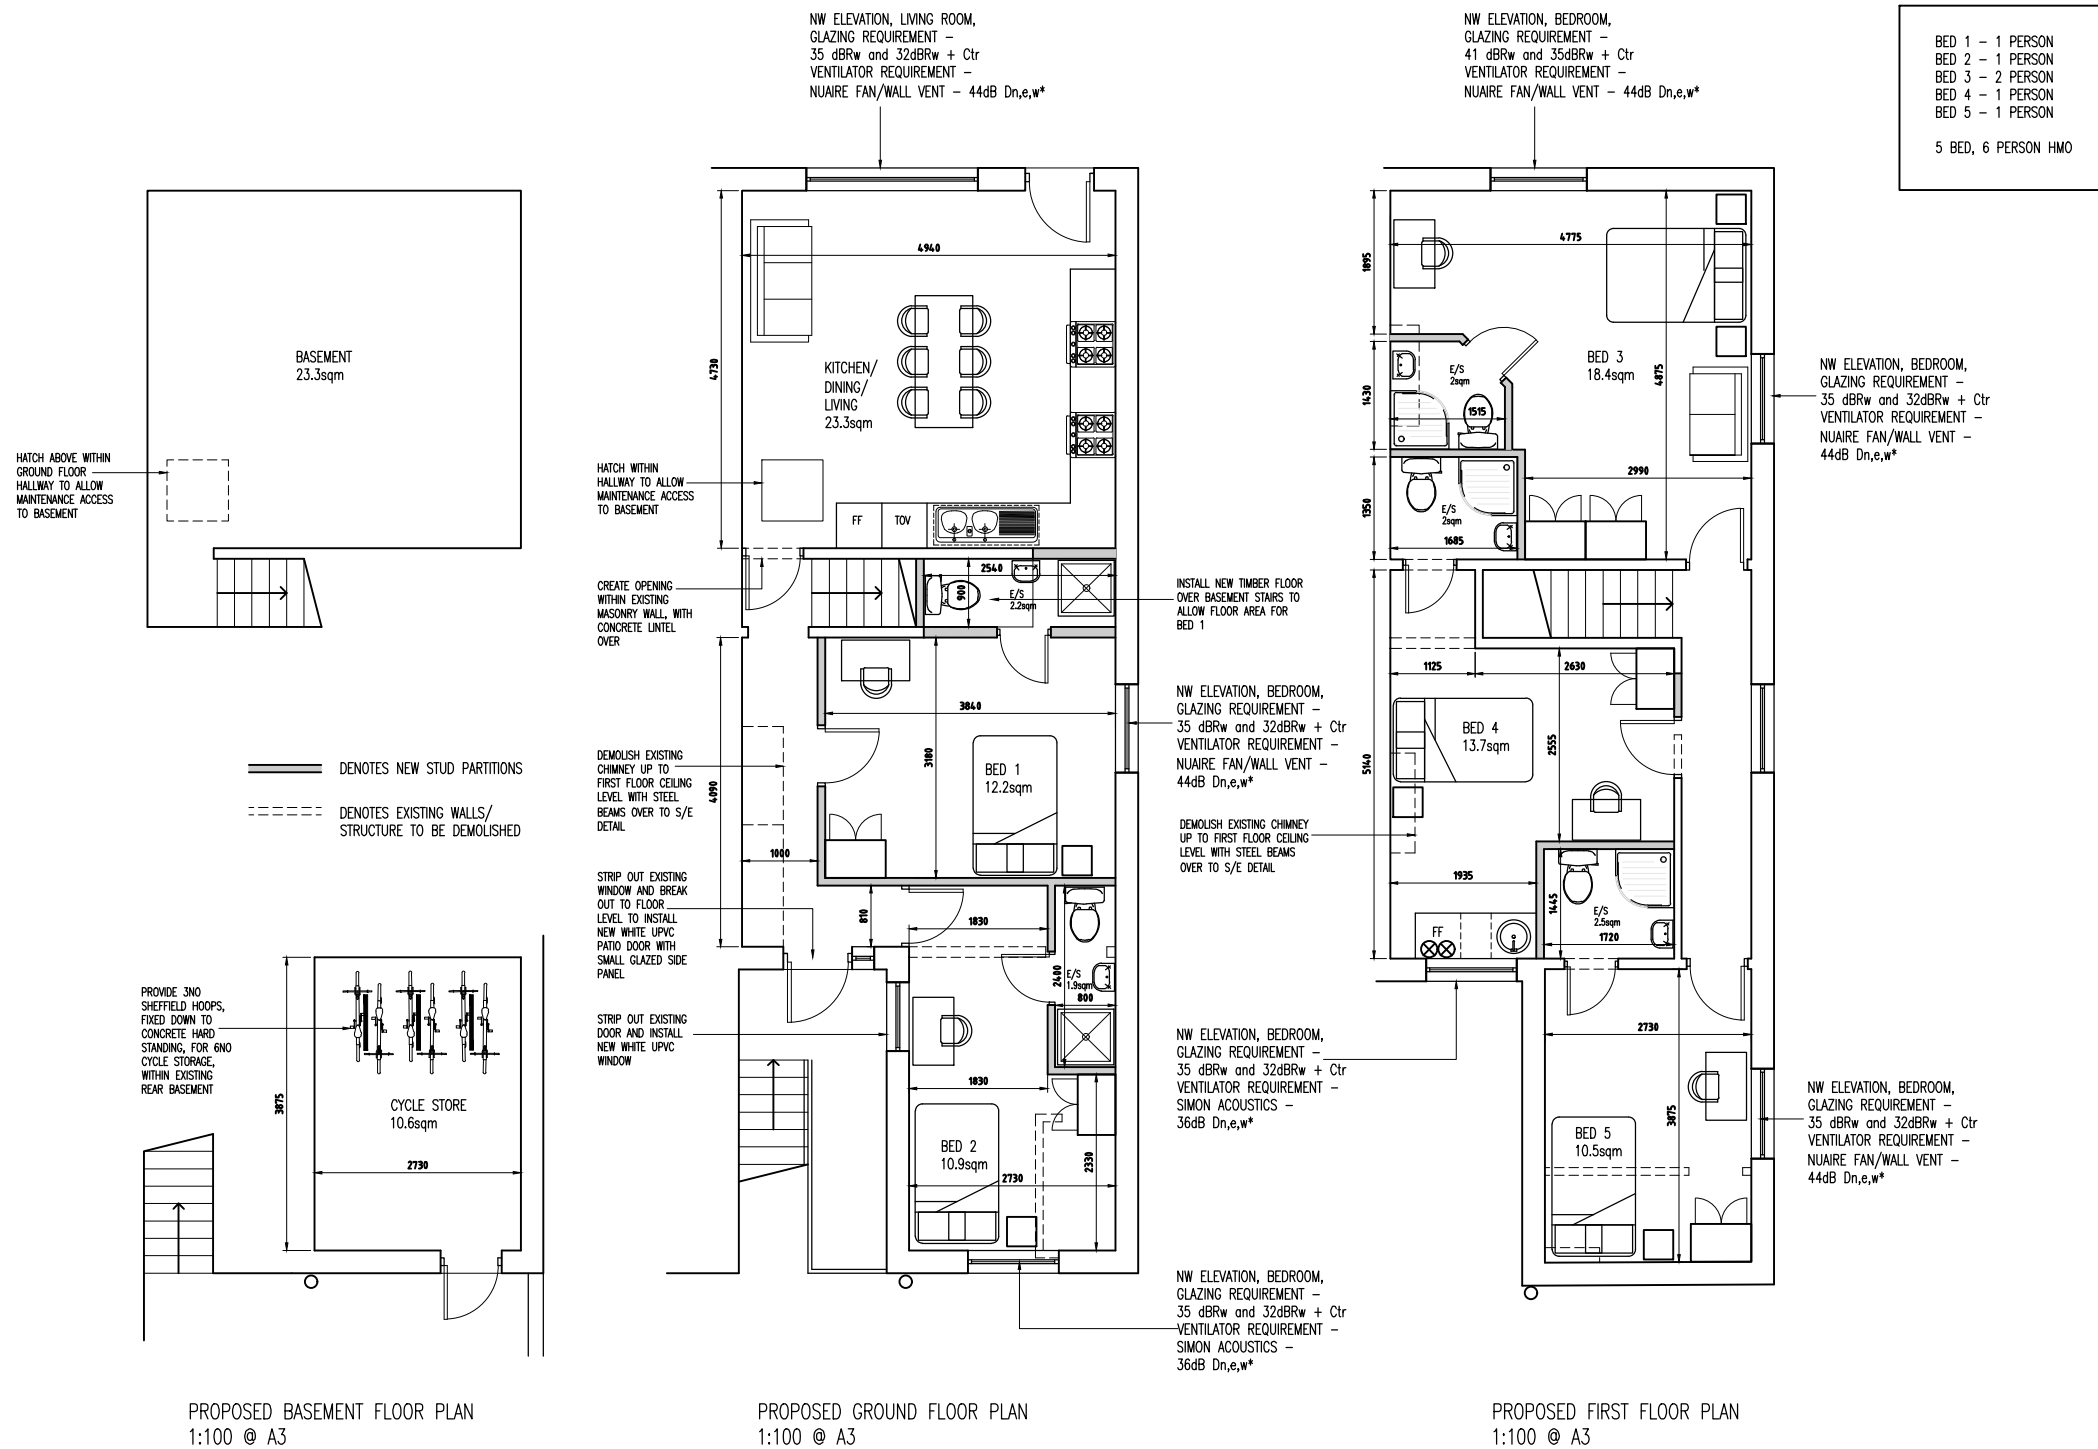

C3	Glazing and Vent requirements added	11.12.25	MG
C2	Bed 1 ensuite and room layout altered	11.12.25	MG
C1	Amendments to GF layout	04.08.25	MG
Rev	Amendments	Date	Ints

Mark Gordon
Design + Associates

Project	
157 BOLTON ROAD, BURY. BL9 2NW	
Drawing Title PROPOSED PLAN LAYOUTS	
Drawn MG	Checked -
Date MAR 2025	Scale@A3 1 : 100
Drawing No. 157BR/203/BR	Rev. C3

