



Solum Studio

Architectural services
Solumstudio@outlook.com
07903370121

SITE:
47 BYRON RD, Greenmount, BL8 4EN

AP01
DRAWING NO.

BY01
PROJECT NO.

03/01/26
DATE.

TITLE:
LOCATION PLAN

1:1250
SCALE AT A4.


PD
DRAWN.

-
CHECKED.


-
REVISION.

AMENDMENTS:

REV:	DESCRIPTION:	BY:	DATE:

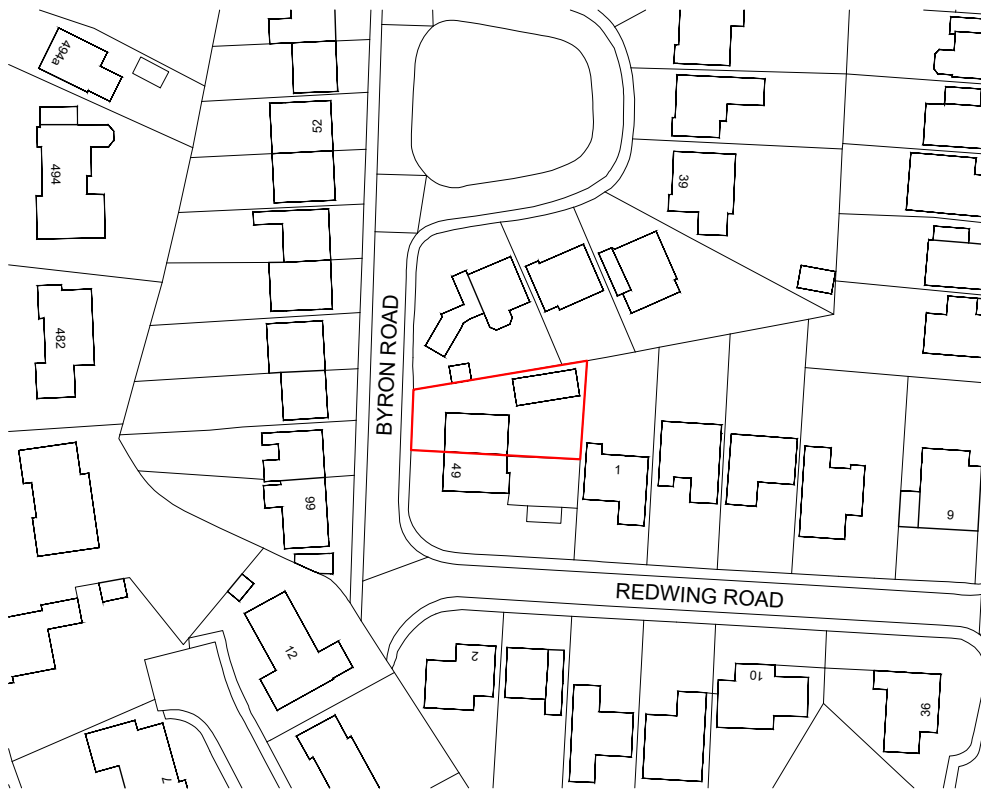

Ordnance Survey, (c) Crown Copyright 2025. All rights reserved. Licence number 100022432

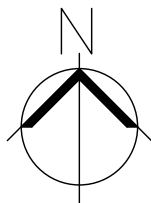

LOCATION PLAN
SCALE 1:1250 @ A4

0 10 20 30 40 50 100
SCALE 1:1250 IN METRES