


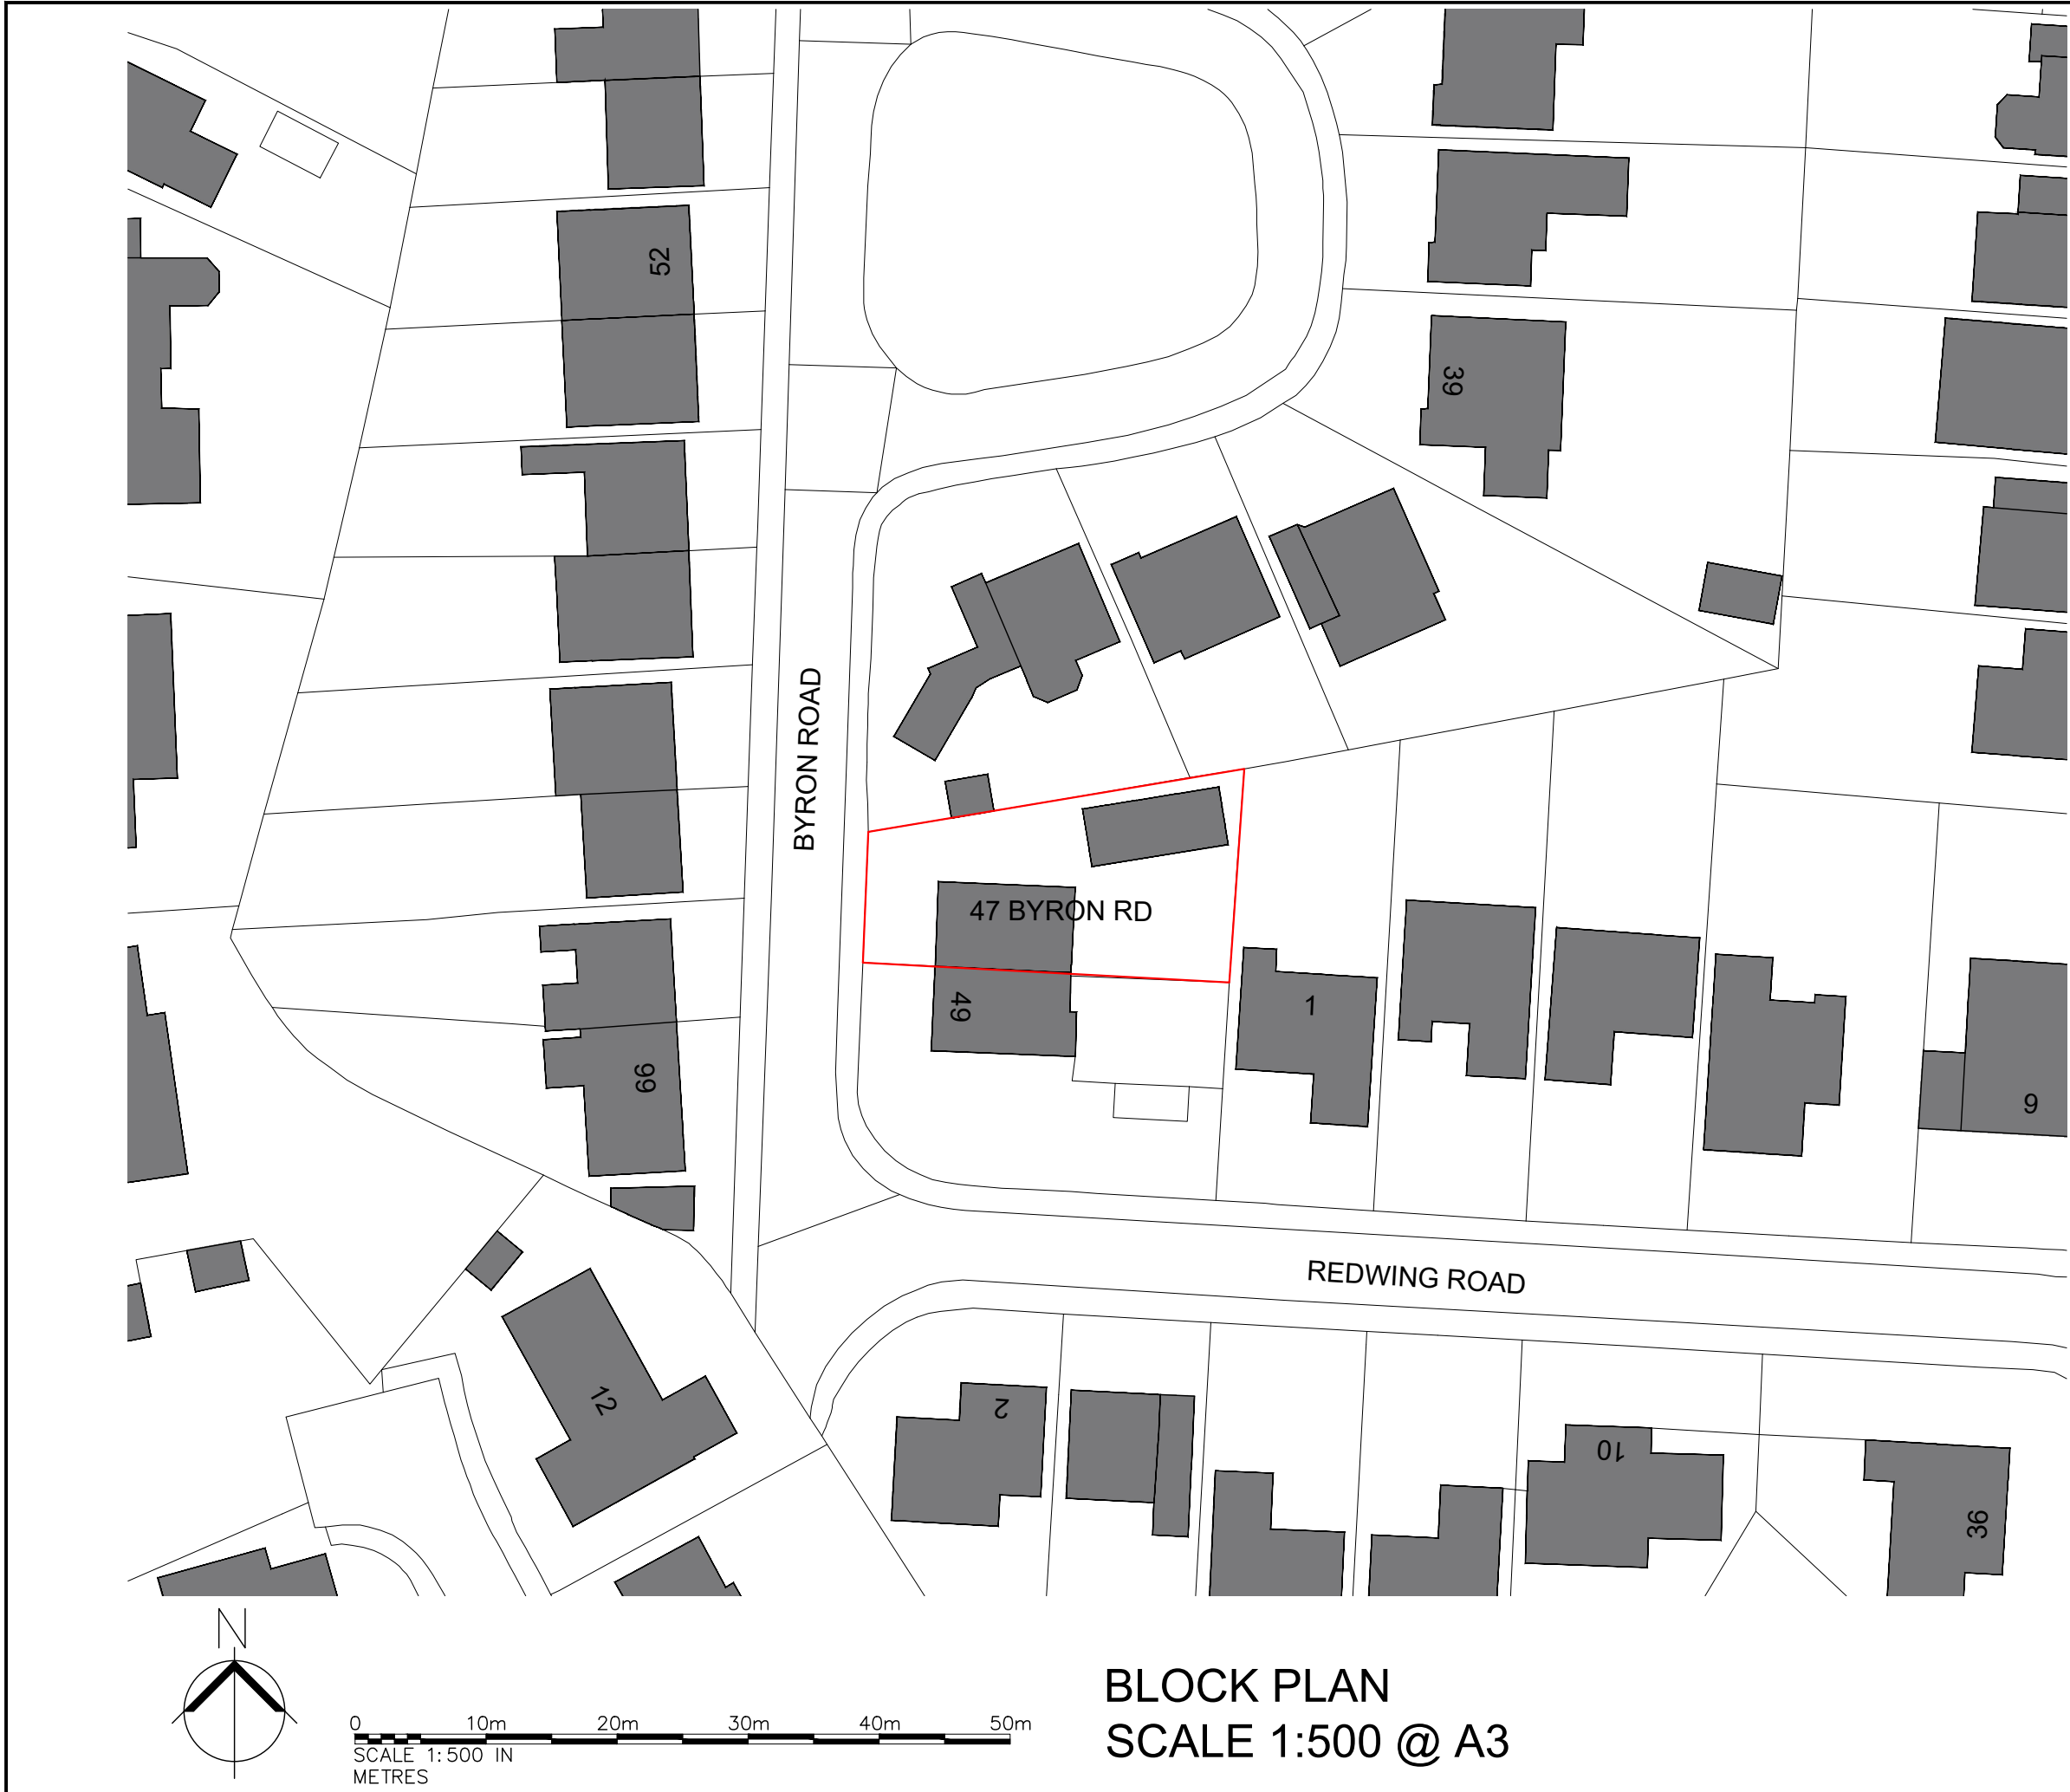

BLOCK PLAN
SCALE 1:500 @ A3

Notes:
THESE DRAWINGS ARE SUBMITTED FOR PLANNING APPROVAL ONLY.

REV:	DESCRIPTION:	BY:	DATE:
STATUS: PLANNING ISSUE			
 Solum Studio Architectural services Solumstudio@outlook.com 07903370121			
CLIENT: NICK WHITELEGG 47 Byron Rd Greenmount LL16 4NH			
ARCHITECT: SOLUM STUDIO Llwyn Mawr Llanrhaeadr LL16 4NH			
SITE: 47 BYRON RD Greenmount, BL8 4EN			
TITLE: BLOCK PLAN			
SCALE AT A3: 1:500 @ A3	DATE: 03/01/2026	DRAWN: PD	CHECKED:
PROJECT NO: BY01	DRAWING NO: AP02	REVISION: -	